



REAR ELEVATION (NE)

END ELEVATION (SE)

200184

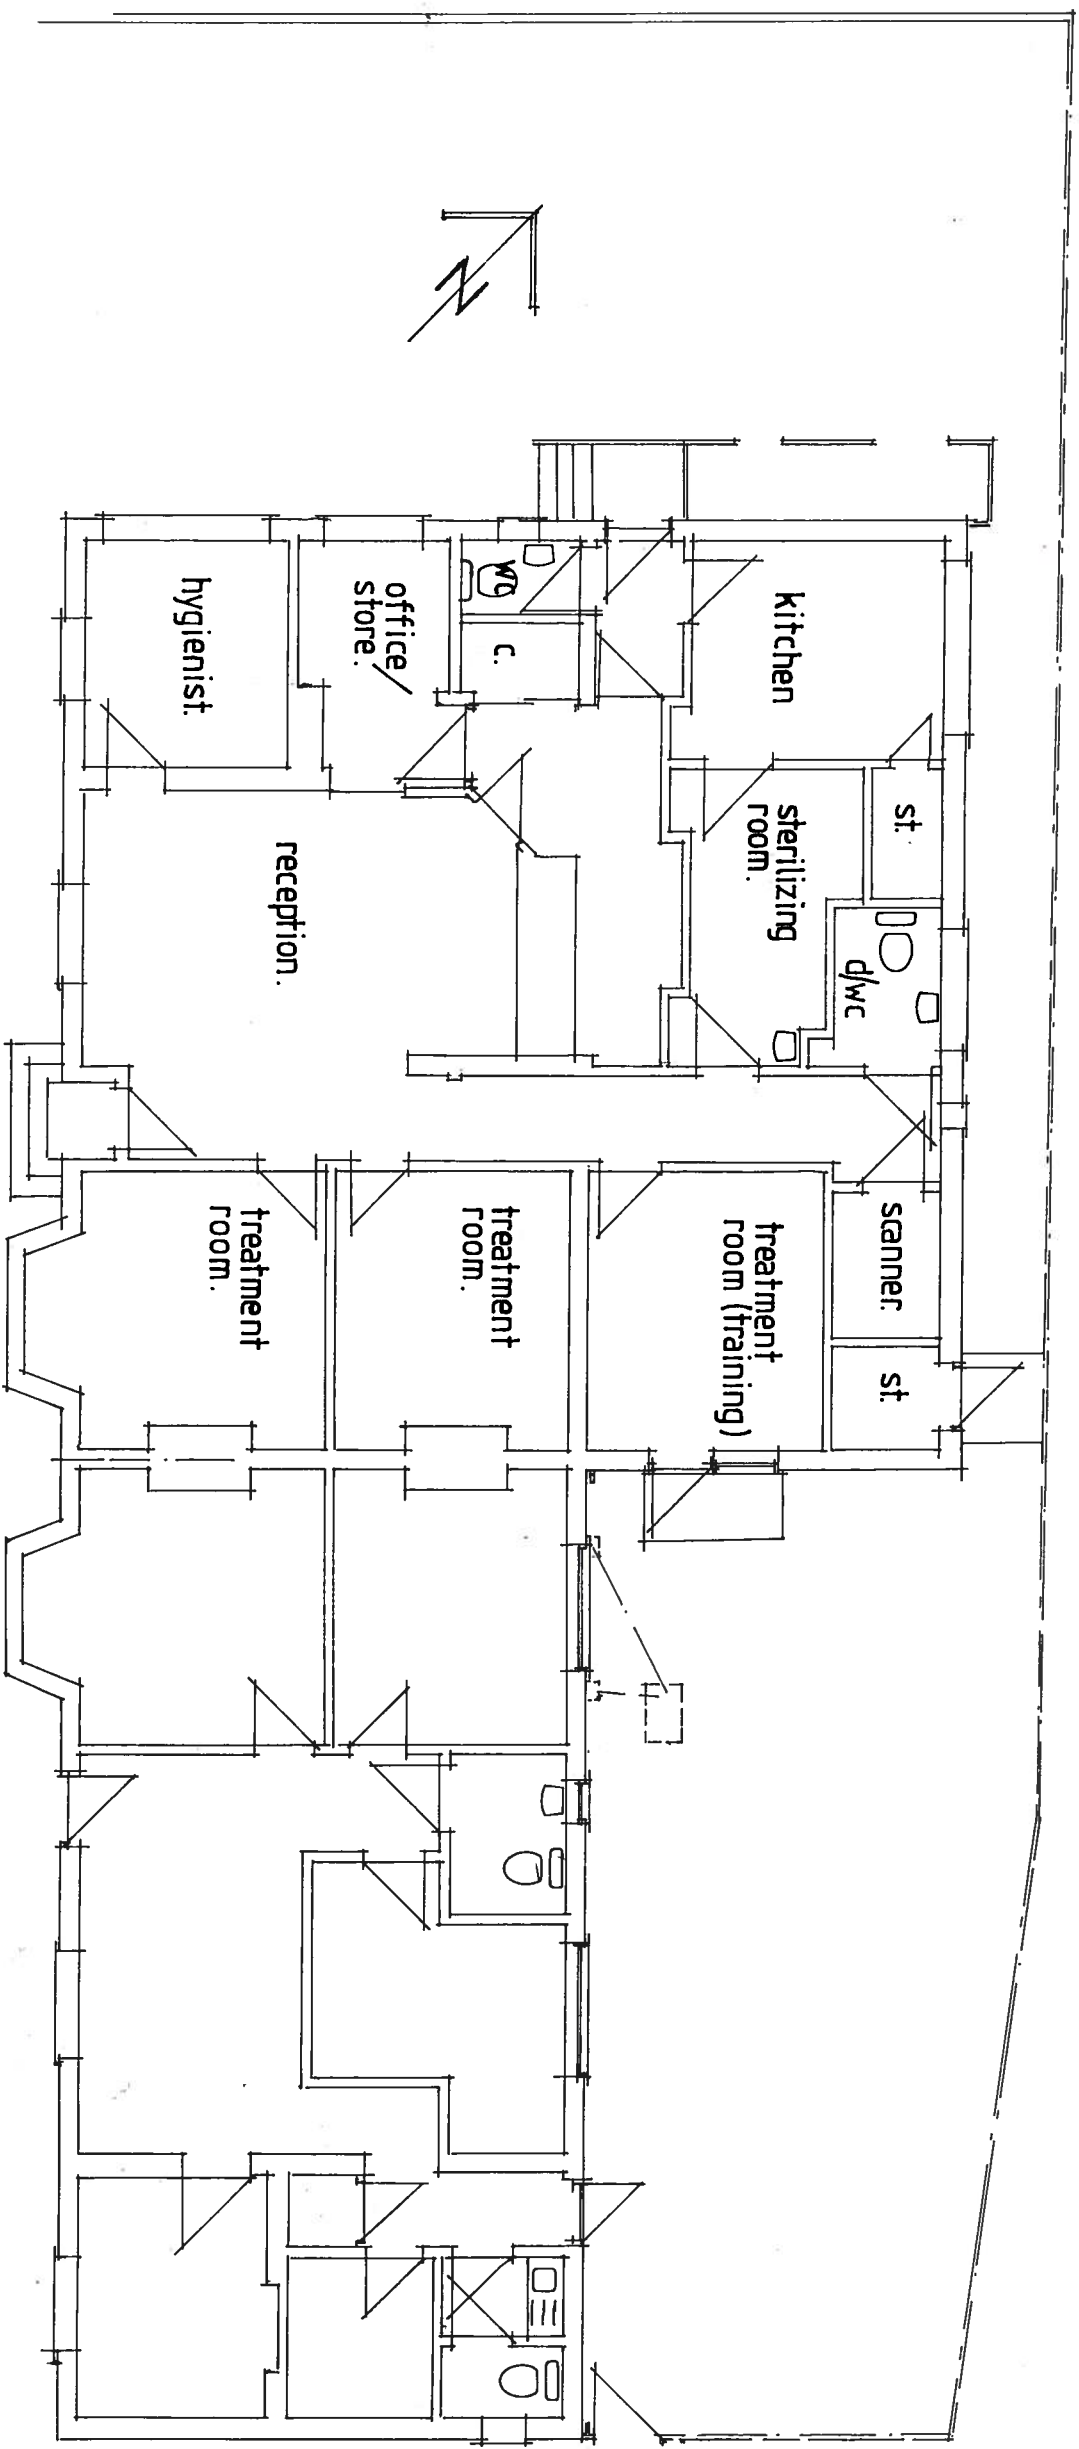

PLAN. (As existing)

 

READING BOROUGH COUNCIL  
4 - FEB 2020  
PLANNING

Client GENTLE DENTAL CARE  
Job CHAPEL HILL - RG31 5DG  
Scale 1:100  
Drawing No. GD-2 Date Jan. 2020