



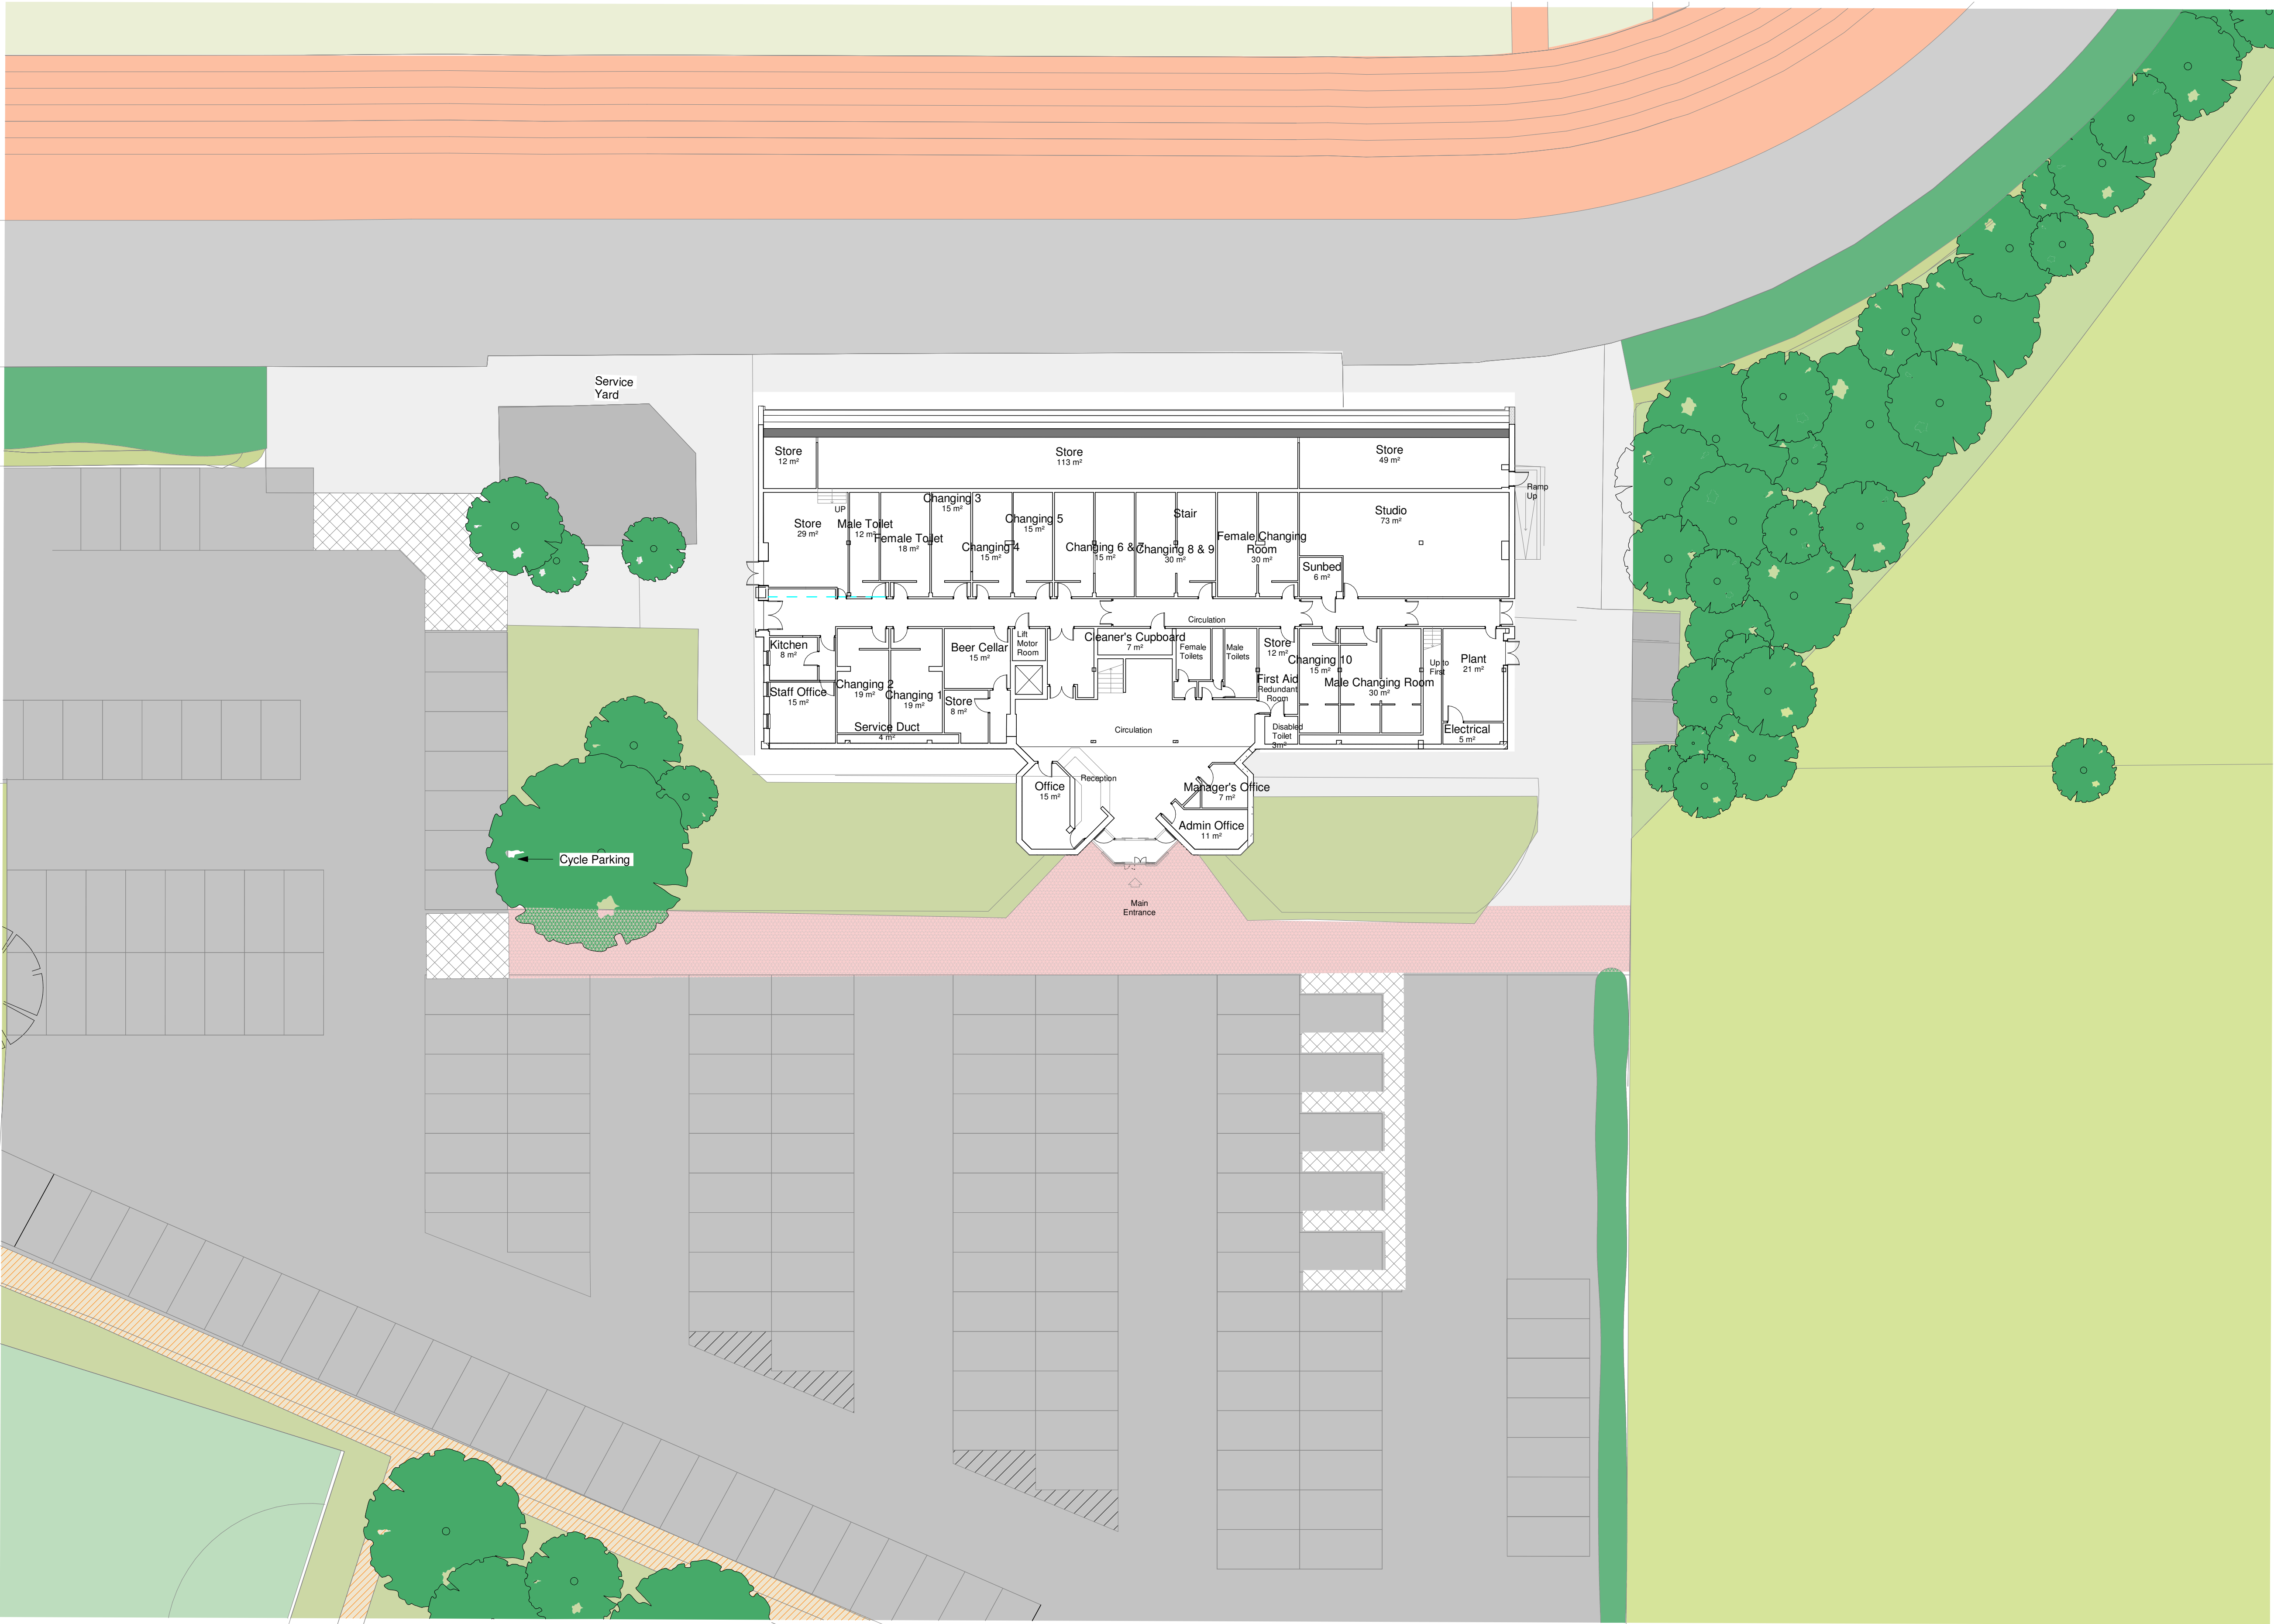

- No. Note
- 1 All dimensions to be verified on site by GENERAL CONTRACTOR prior to any work, setting out or shop drawings being prepared.
 - 2 © copyright SAUNDERS BOSTON LIMITED. All rights reserved. This drawing remains the property of SAUNDERS BOSTON LIMITED at all times and may not be reproduced or copied in whole or in part without their prior written consent.
 - 3 This drawing and related specifications are for use only in the stated location.
 - 4 This drawing is to be read in conjunction with all other Consultants drawings and specifications.
 - 5 Drainage has not been surveyed and any/all pipe locations and below ground drainage runs are indicative.
 - 6 It is assumed that all works will be carried out by a competent contractor who will be working, where appropriate, to an approved method statement.

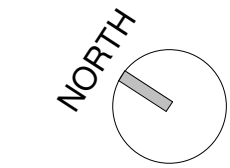

Scale 1:200
0 2 4 6 10m

The existing drawing has been indicatively drawn up and it's not based on survey drawings

Existing Ground Floor Plan
1 : 200



**Saunders
Boston
Architects**

Eastern Gate House, 119 Newmarket Road,
Cambridge CB5 8HA
T:01223 367133
office@saundersboston.co.uk

The Generator, The Gallery, King's Wharf
The Quay, Exeter EX2 4AN
T:01392 346627
www.saundersboston.co.uk

PLANNING				Scale		Revision	
SBA Project Code	Drawn	TZ	Date	10/11/20	1 : 200 @A1		
1789	Checked	CW	Suitability Code	S2	project originator zone level type role number	1789-SBA-PP -00	-A -9010

A	Issued for Planning	02/12/20	CW	TZ
No.	Revision	Date	Chk	Auth
Client				
GLL				
Job				
Reading Palmer Park Sport Centre				
Drawing				
Existing Ground Floor Plan				