
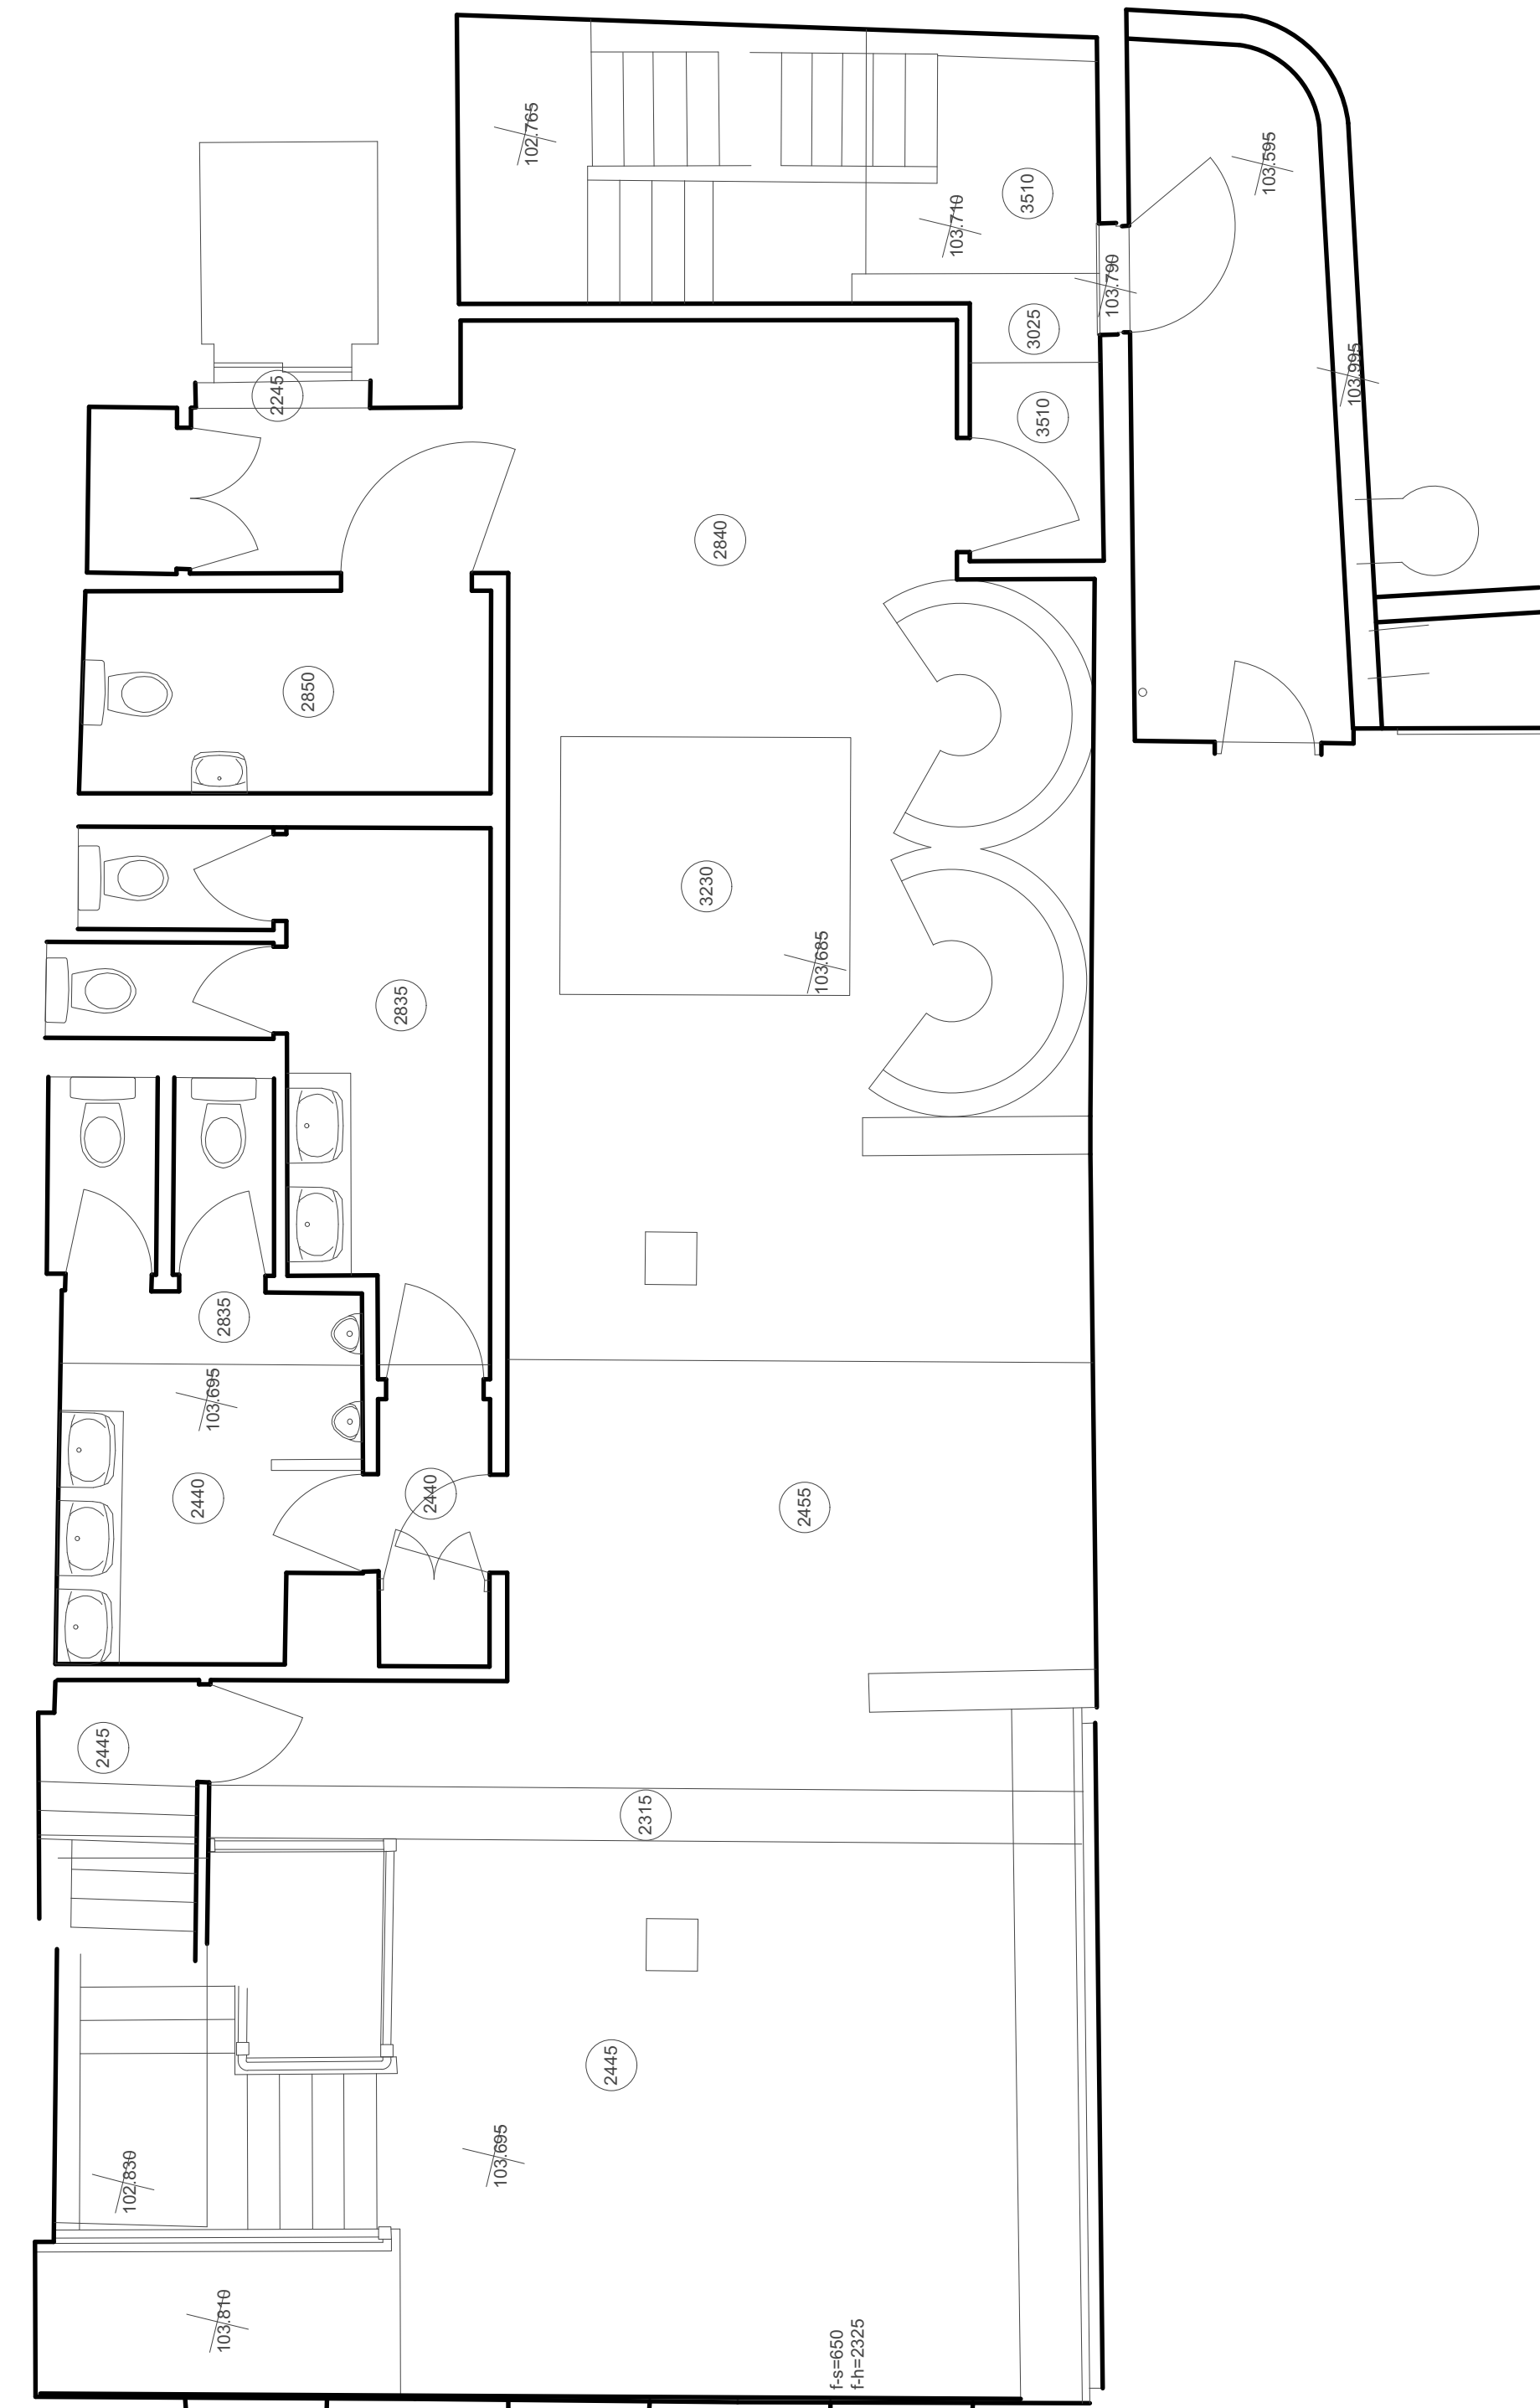


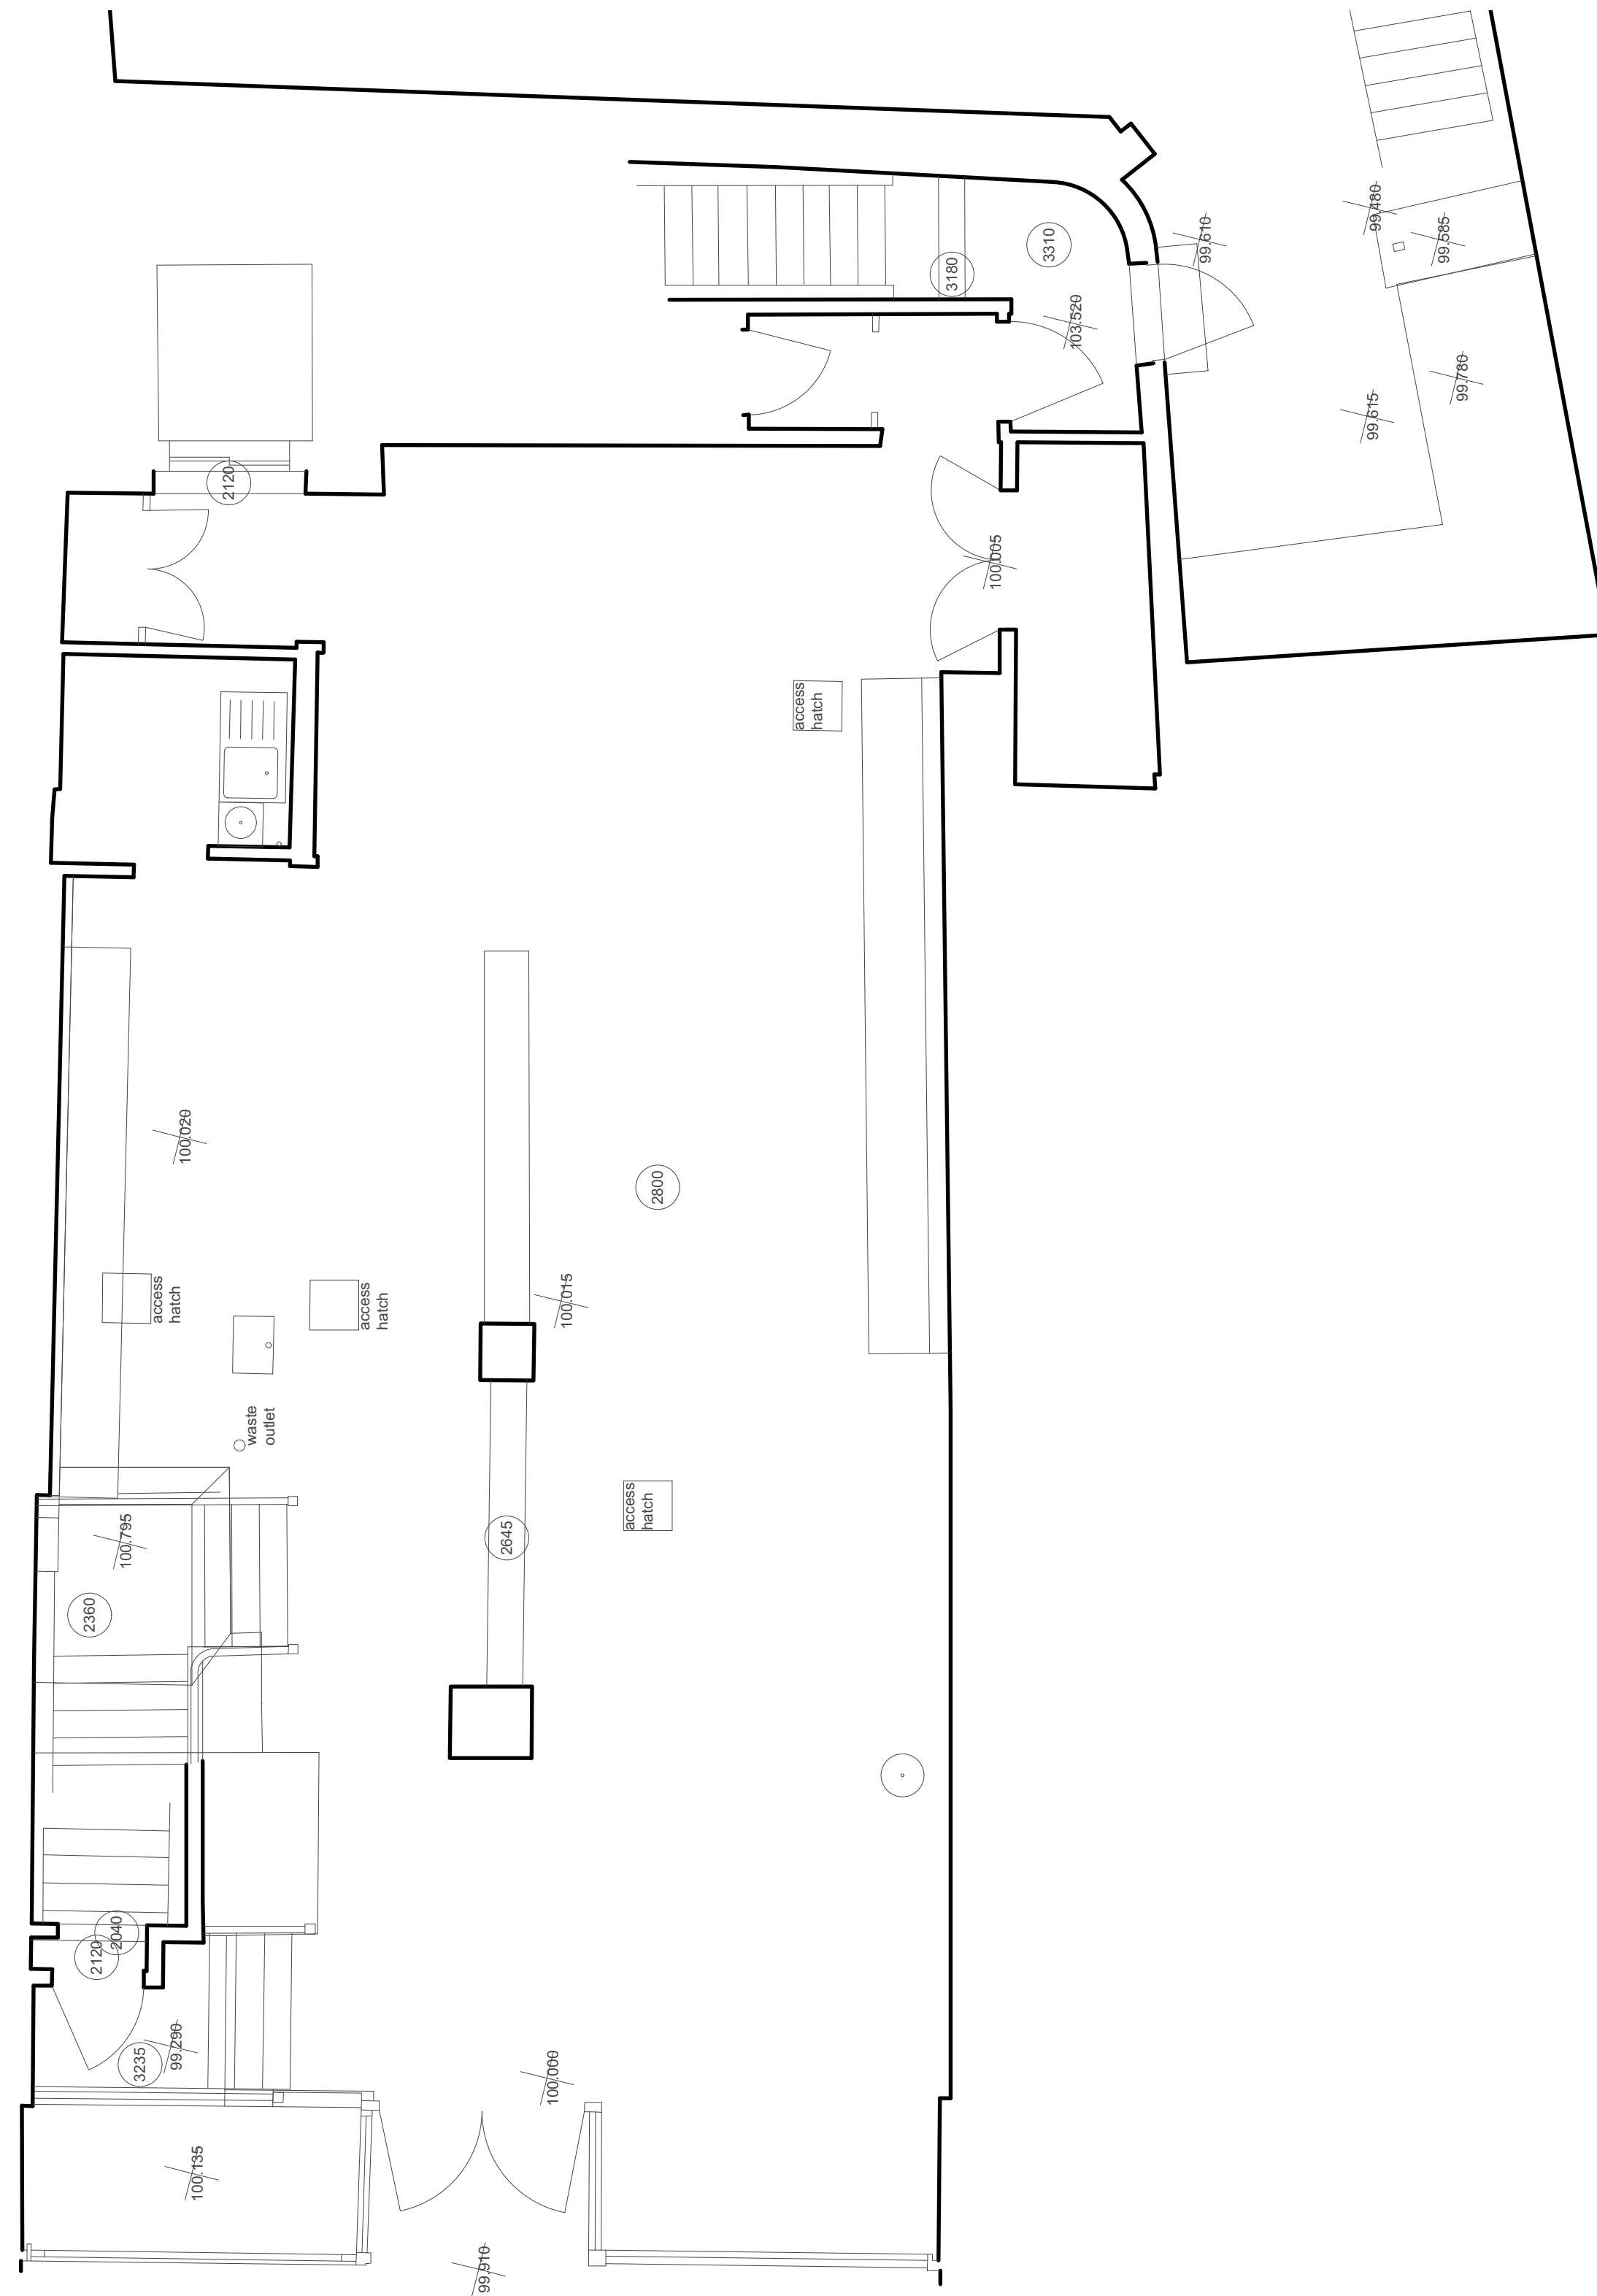


Do not scale from drawing, all dimensions to be checked on site. Report omissions and discrepancies to the architect immediately


Project	Reading
Client	Jollibee
Drawing	Existing Plans - Ground and First

Scale	1:50@A1	Date	02.03.20
Drawing Number	20009-001		
Drawn By	TB	Checked By	PA

e. hello@applied.studio w. applied.studio t. +44 (0) 20 8150 6616

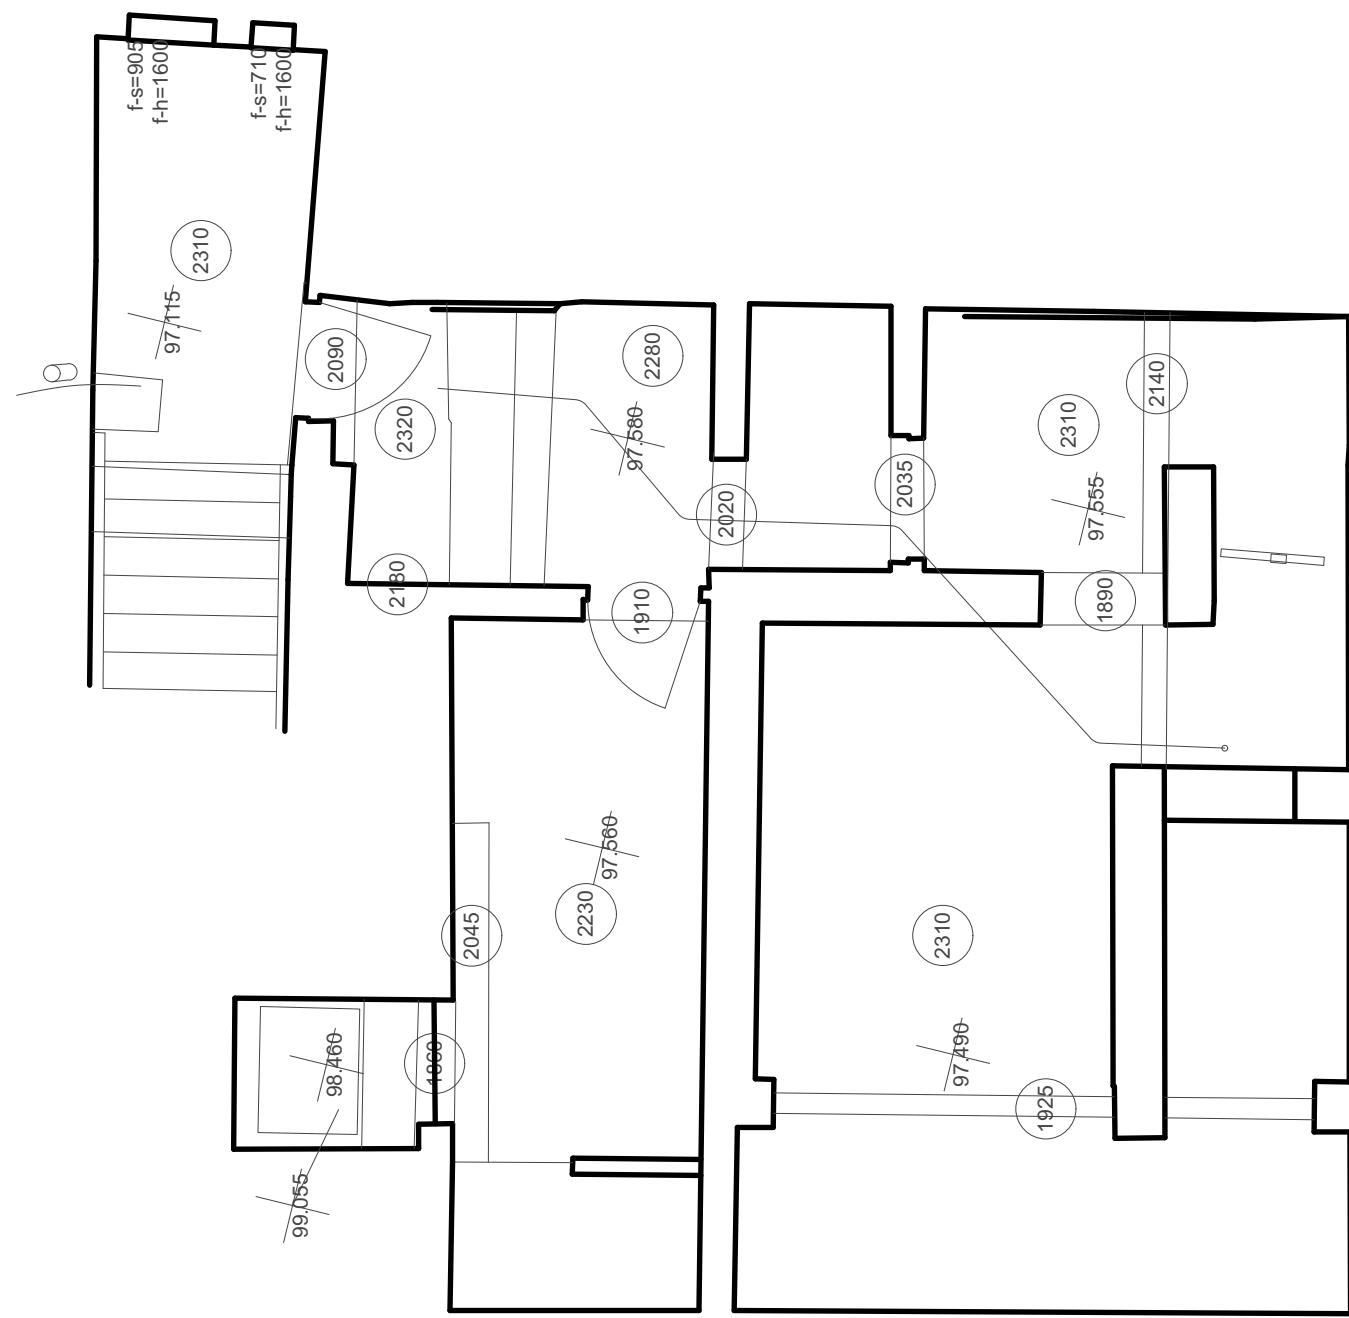

EXISTING BASEMENT PLAN
1:50@A1

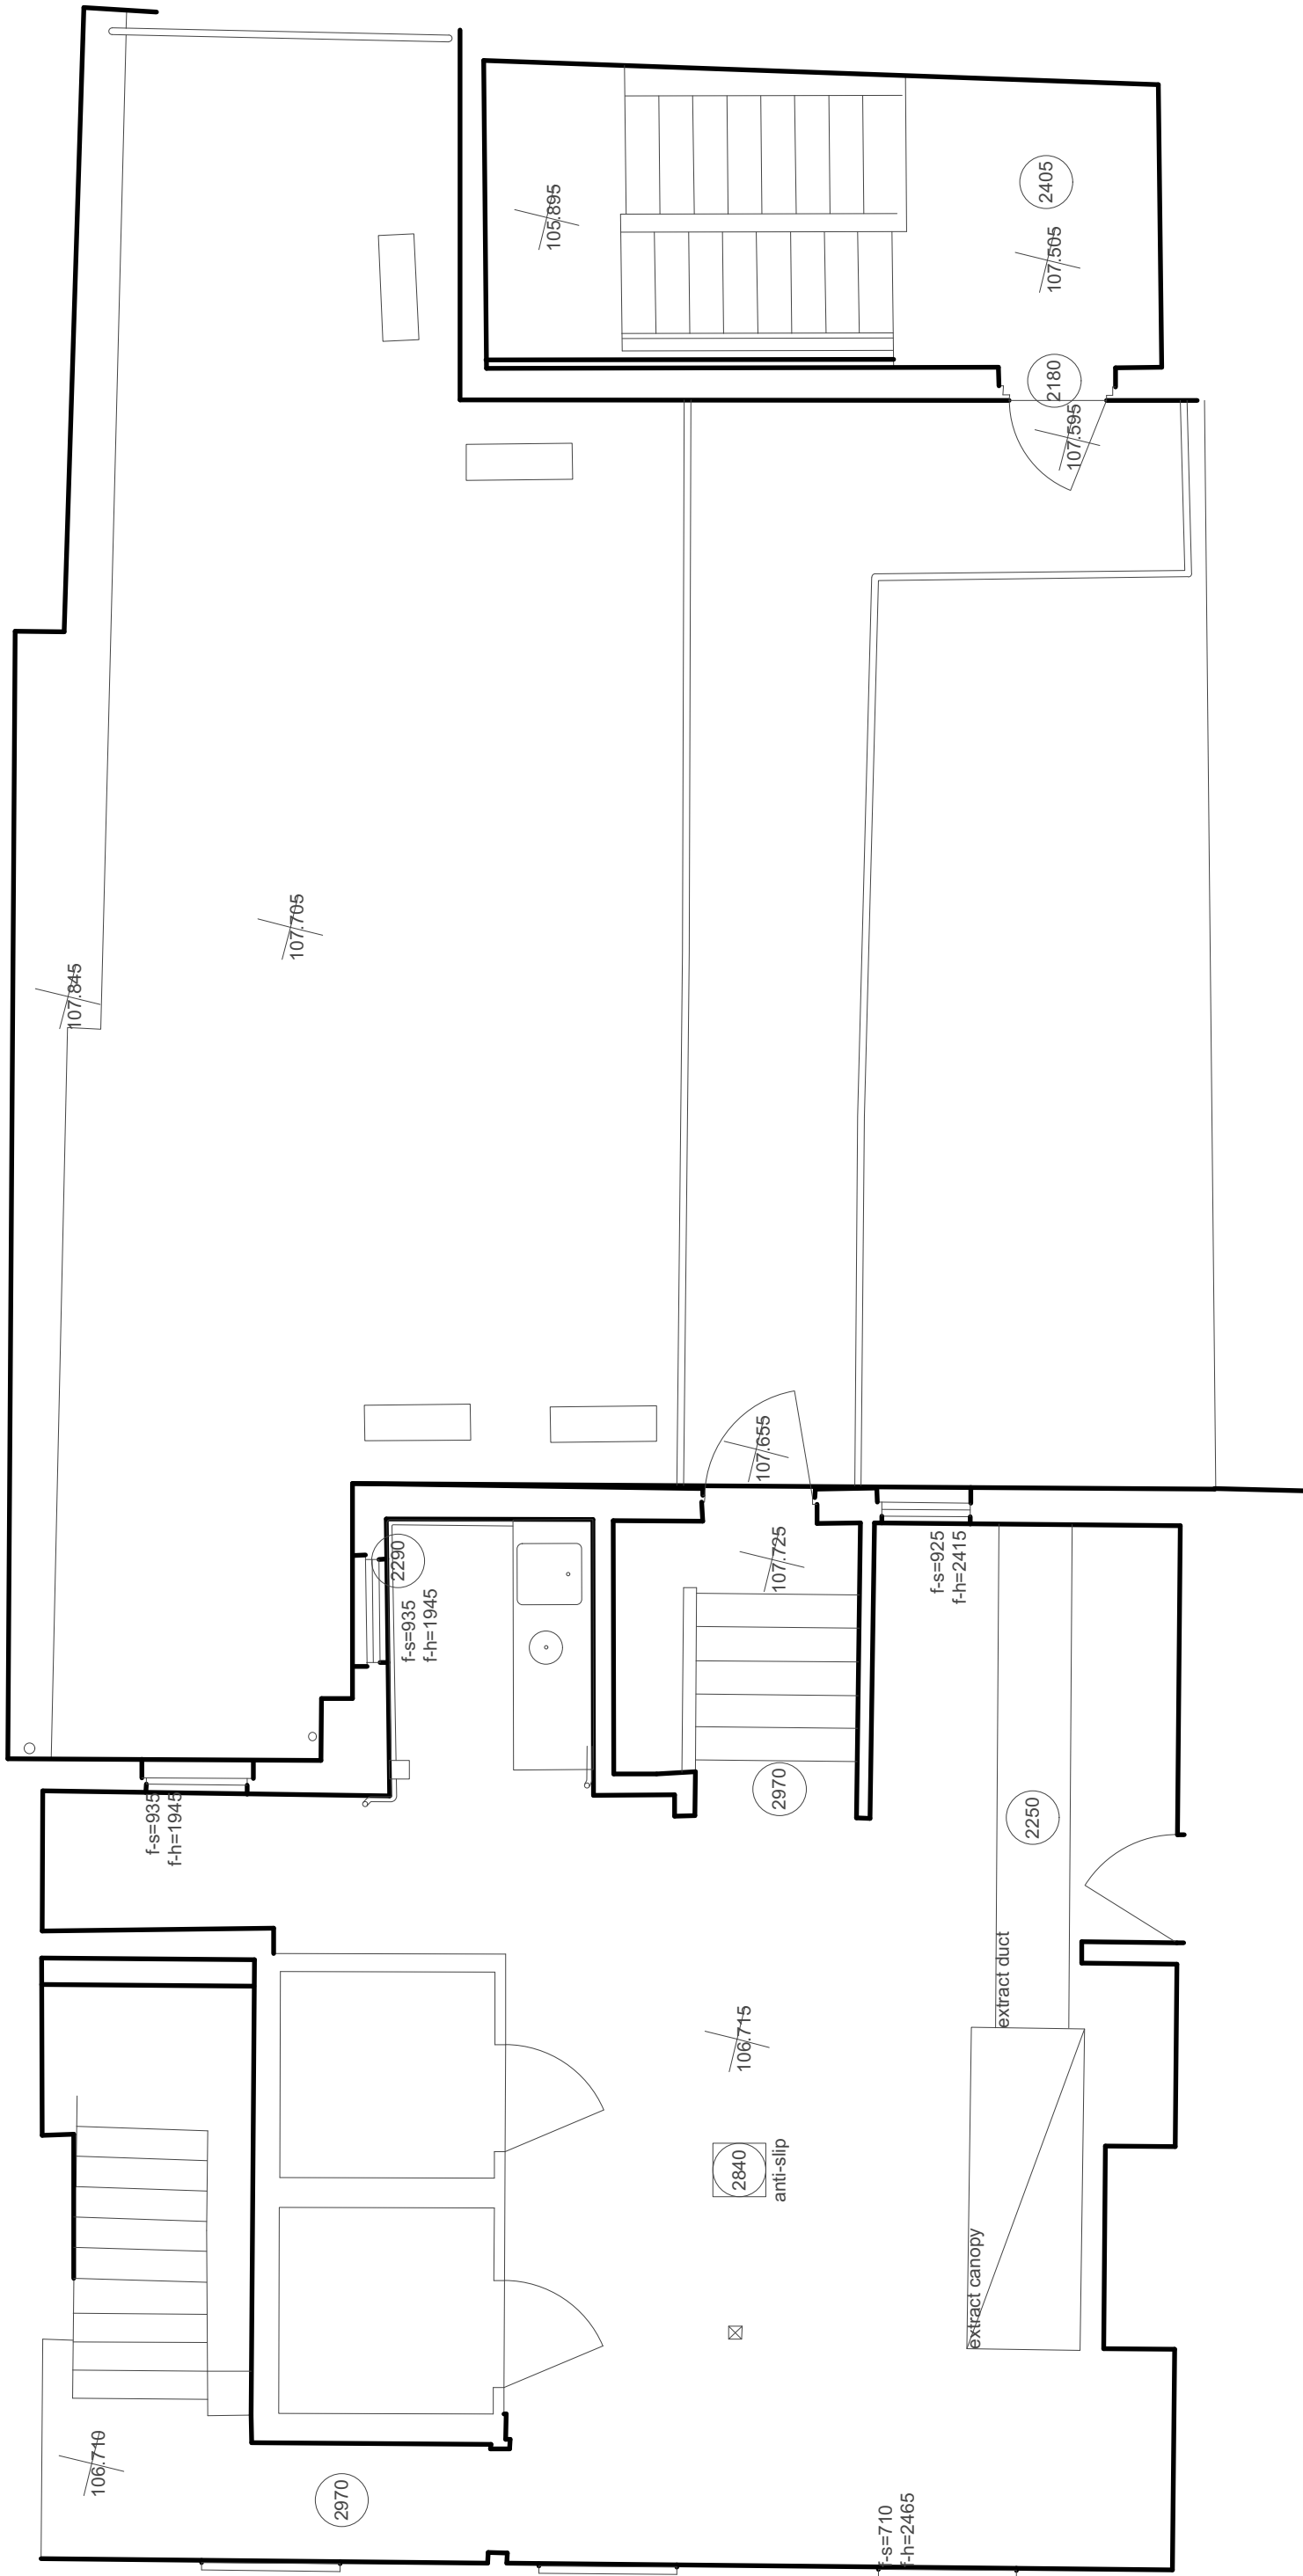

EXISTING SECOND FLOOR PLAN
1:50@A1



Do not scale from drawing, all dimensions to be checked on site. Report omissions and discrepancies to the architect immediately	Project	Reading	Scale	1:50@A1	Date	02.03.20
	Client	Jollibee	Drawing Number	20009-002		
	Drawing	Existing Plans - Basement and Second	Drawn By	TB	Checked By	PA
	e. hello@applied.studio w. applied.studio t. +44 (0) 20 8150 6616					