
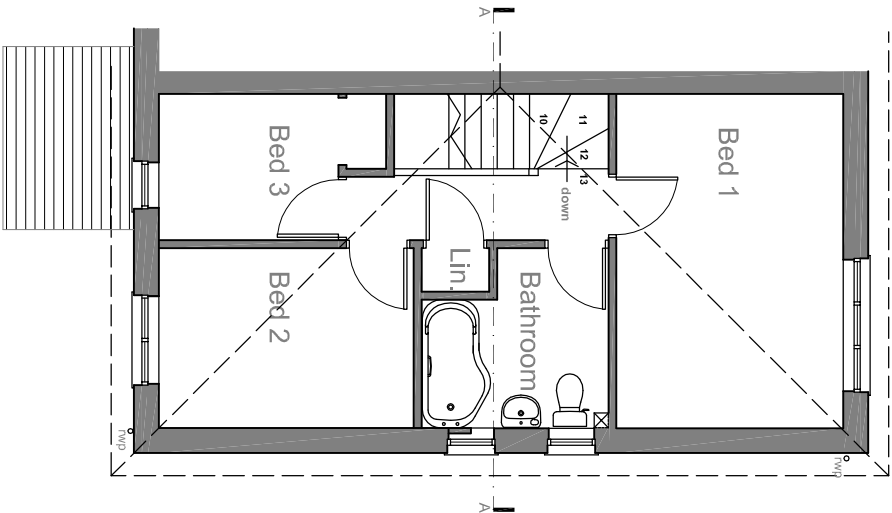
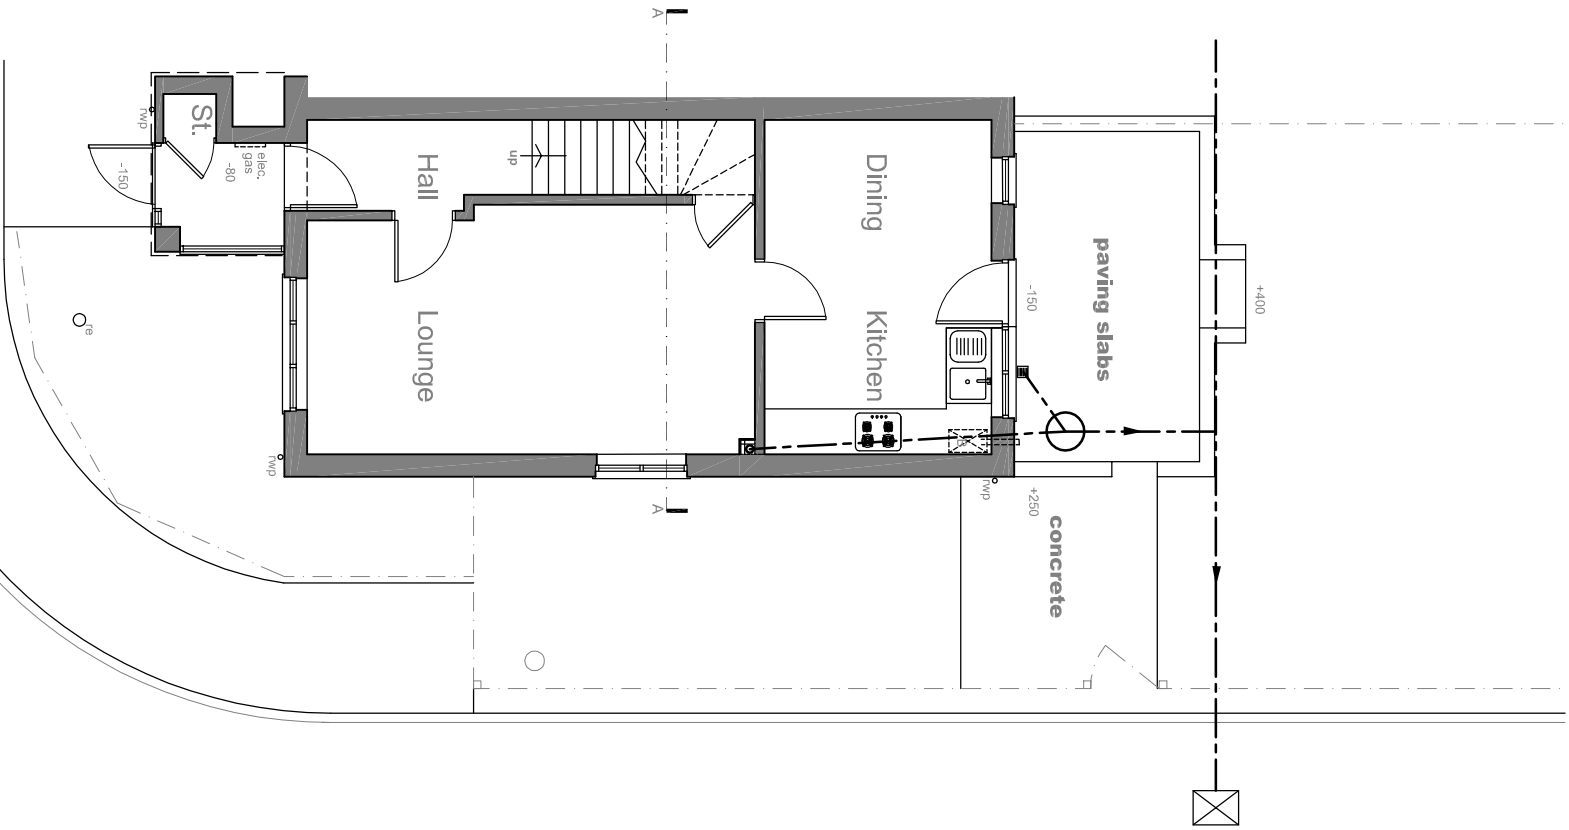


GROUND FLOOR PLAN

HAWKEDON DEVELOPMENTS

FIRST FLOOR PLAN

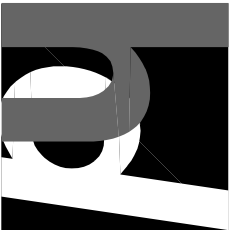

Oakwood House
14 High Tree Drive Earley
Reading Berkshire RG6 1EU
0118 935 3655
info@ihaltid.co.uk

Project
Proposed Extension and Alterations
at 6 August End, Reading
RG30 2JP

Client
Mr & Mrs P. Kulkarni

Title
Existing Floor Plans

Revision

Drawn
AB

Scale
1:100 @ A3

Date
Sept. 2020

Drawing No
H1478.02

Rev

All dimensions to be checked on site prior to the commencement of any construction. This drawing may not be reproduced in any part or form without the written consent of Hawkedon Developments Ltd.

ALL COPYRIGHTS RESERVED