


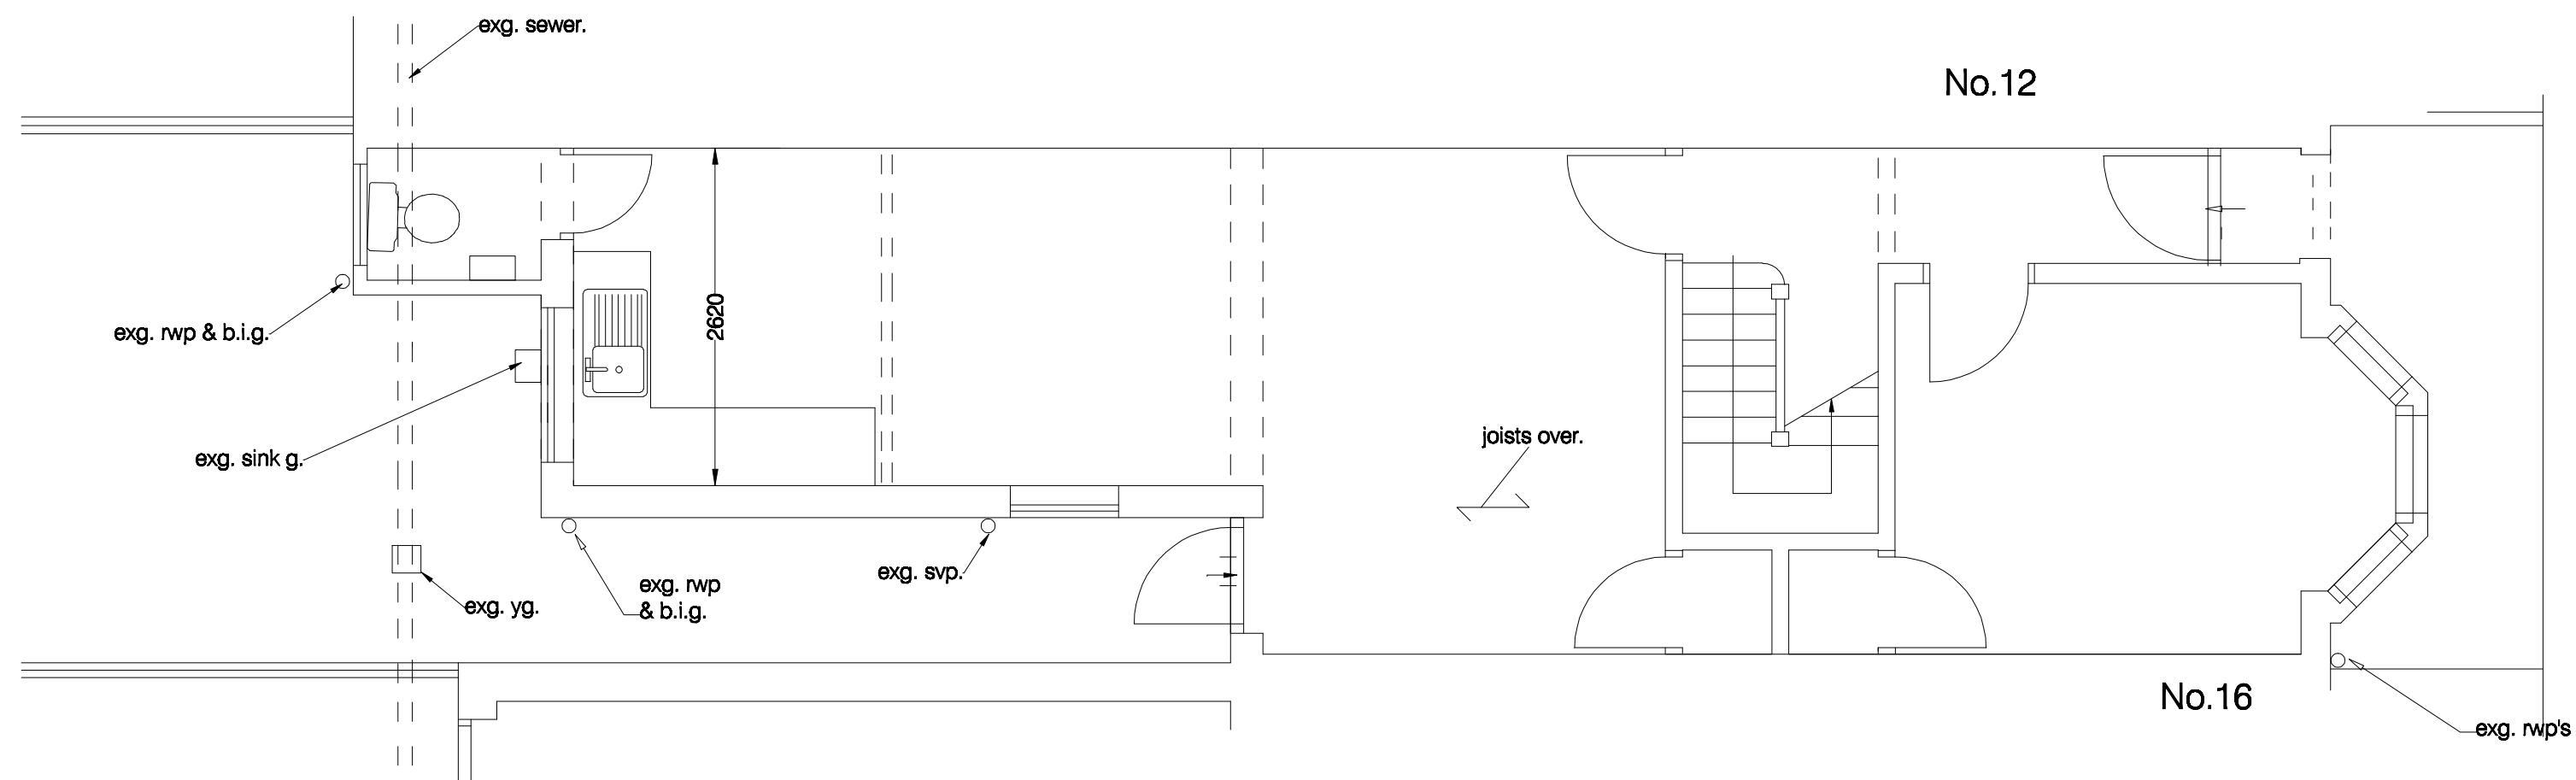

GROUND FLOOR

project 14 Norris Road
Reading, Berkshire

for title Mr I Mushtaq
1:50 Plans & Rear Elevations as Existing

drawing no: 1276 / 1

M D Howlett
architectural consultant
76 Kidmore Road, Caversham, Reading
Berkshire RG4 7NA; tel/fax: (0118) 947 7117
Email: pmaarc@globalnet.co.uk

Date March 2020

1 2 3 4 m (1:50 @ A2)



SIDE ELEVATION



REAR ELEVATION