

© This drawing is the sole copyright of Archytas Ltd and no part may be reproduced without their written consent.
FIGURED DIMENSIONS ONLY TO BE TAKE FROM THIS DRAWING
All dimensions are to be checked on site.
This drawing is to be read in conjunction with all relevant consultants information.




FRONT ELEVATION




SIDE ELEVATION



REAR ELEVATION

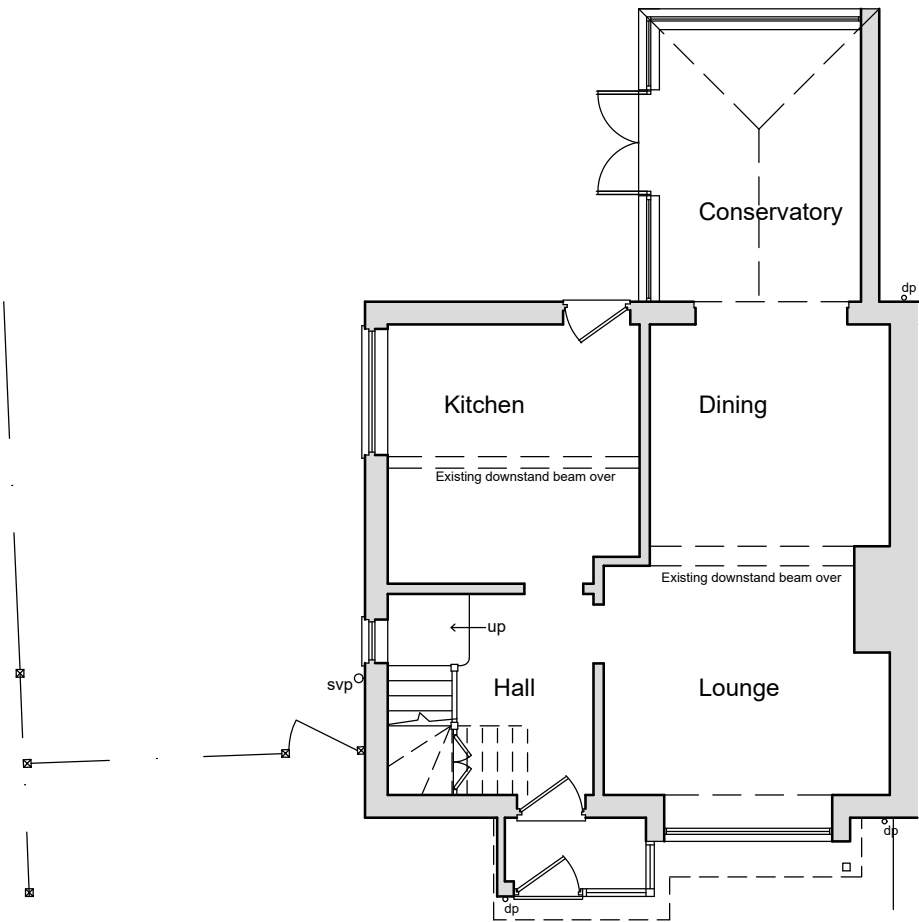

GROUND FLOOR PLAN

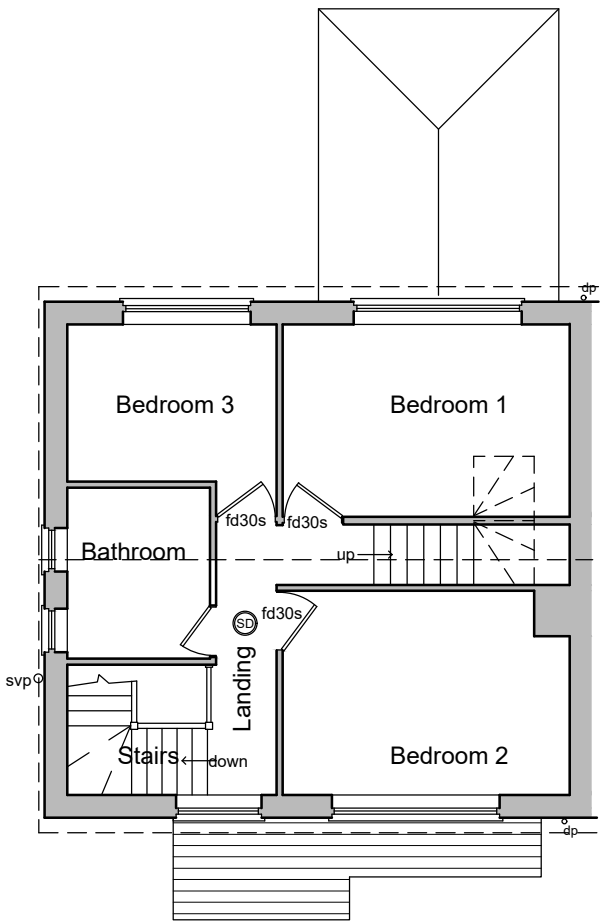

FIRST FLOOR PLAN

0 1 2 3 4m
Scale 1:100

No. Revision		Date		
Project Proposed Alterations at 32 Aldworth Close, Southcote. Reading. RG30 3ER		Project No	Drg No	Rev
		AA-20-01	P-01	-
Drawing Title Existing Plans and Elevations		Scale	Drawn by	
		1:100 @ A3	AB	
		Date	Jan. 2020	
Rowan Lodge Φ Southend Road Φ Southend Bradfield Φ RG7 6ES tel: 0118 9745100 Φ e-mail: archytas@btconnect.com building design Φ CAD support Φ planning Φ space planning Φ surveying				

The logo for Archytas, featuring a large, stylized Greek letter alpha (α) followed by the word "rchytas" in a serif font.

