
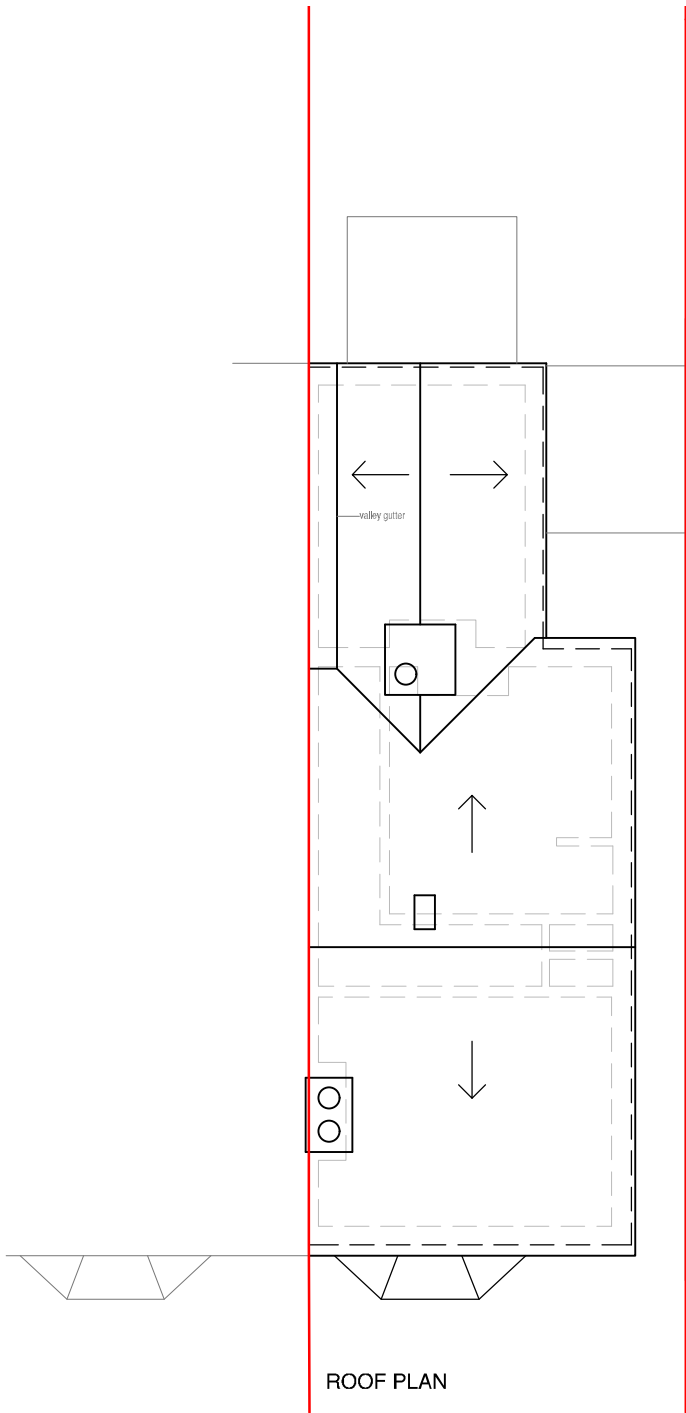
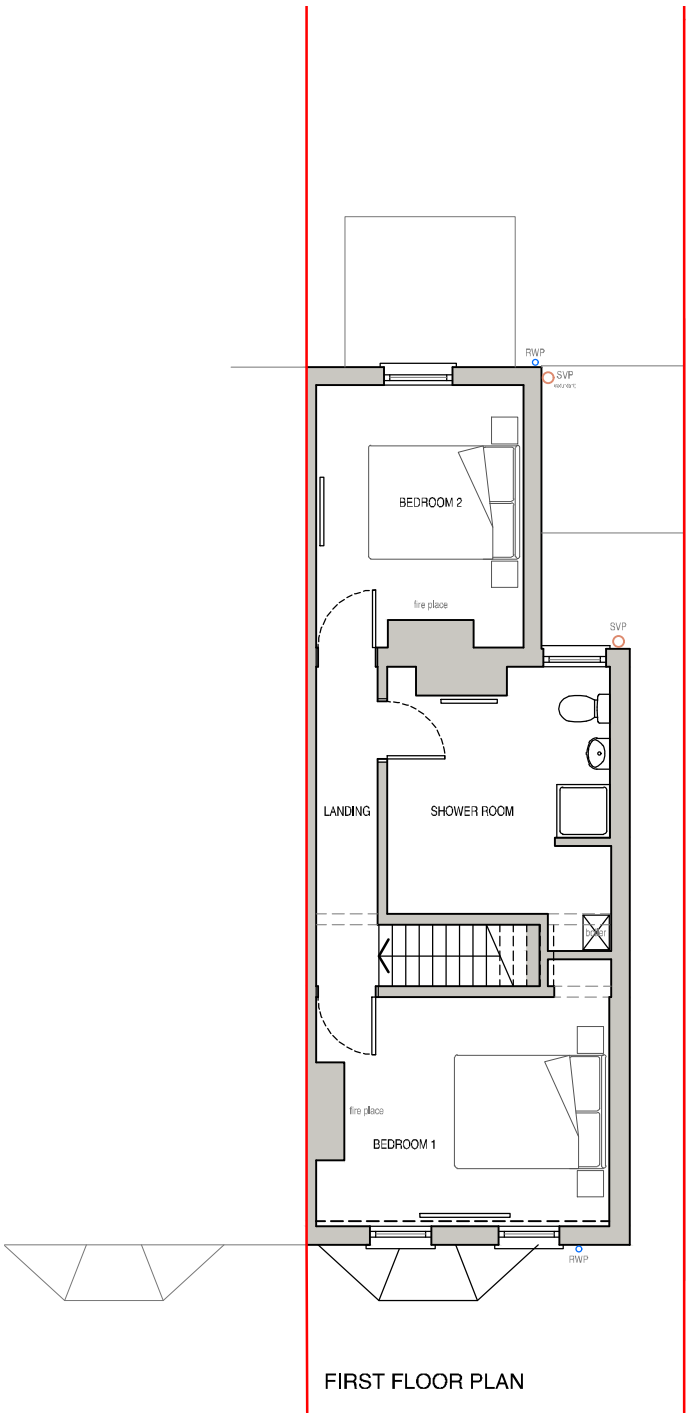


NOTES

For use in the precise named location only.

Copyright reserved by Pitch, Architects Limited

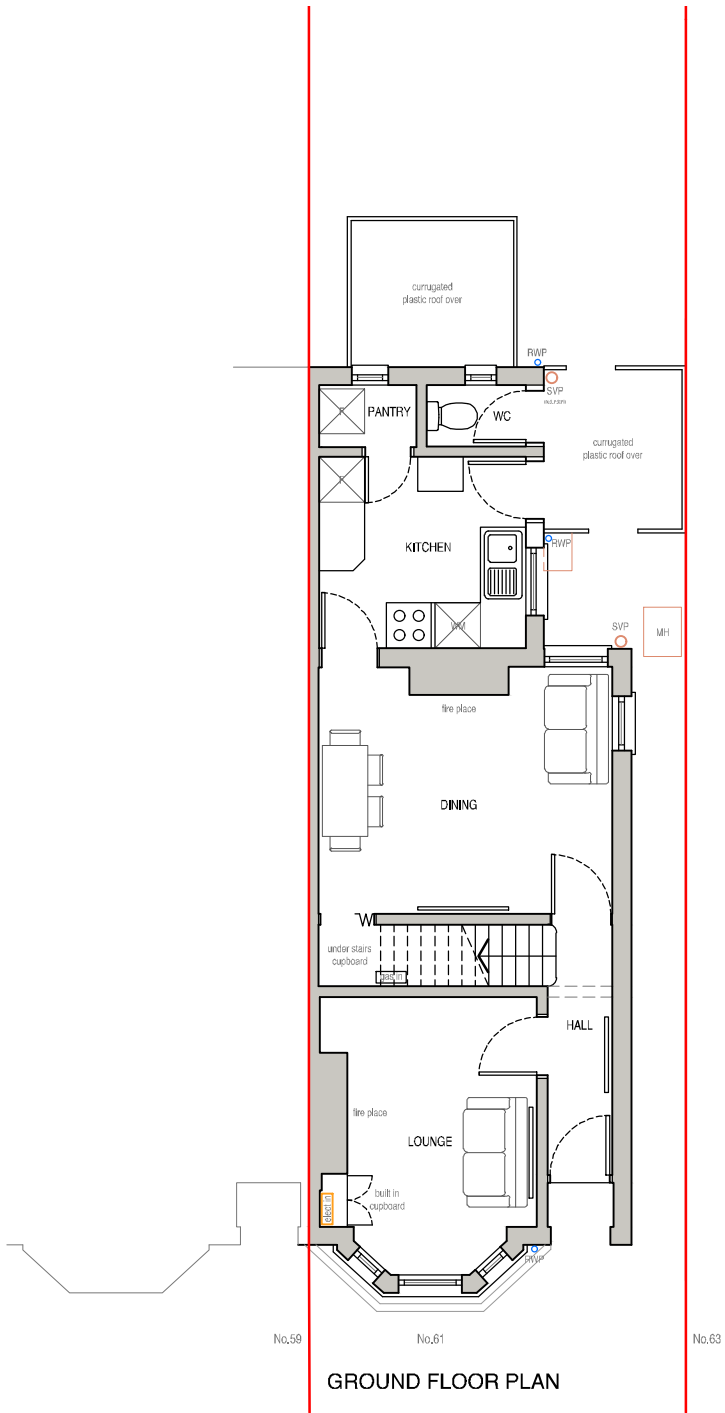

Scale Bar (1:100)



0 2 4

Rev - Date - Revision -

pitch.
ARCHITECTS

a. 1 Chiltern Court,
37 St.Peter's Avenue,
Caversham,
Reading,
RG4 7DH
t. 0118 946 4618
e. info@pitcharchitects.co.uk
w. www.pitcharchitects.co.uk

Project Title
**Proposed Alterations
to
61 Northumberland Avenue,
Reading,
RG2 7PS**
Client Name
Ms E. Williams

Drawing Title
Existing Floor Plans
Drawing Scale
1:100 @ A3
Date
July '19
Status
Planning
Drawn/checked
MCK/M
Rev

Drawing Ref
19051 - SU - 002 -

© Pitch, Architects Limited