



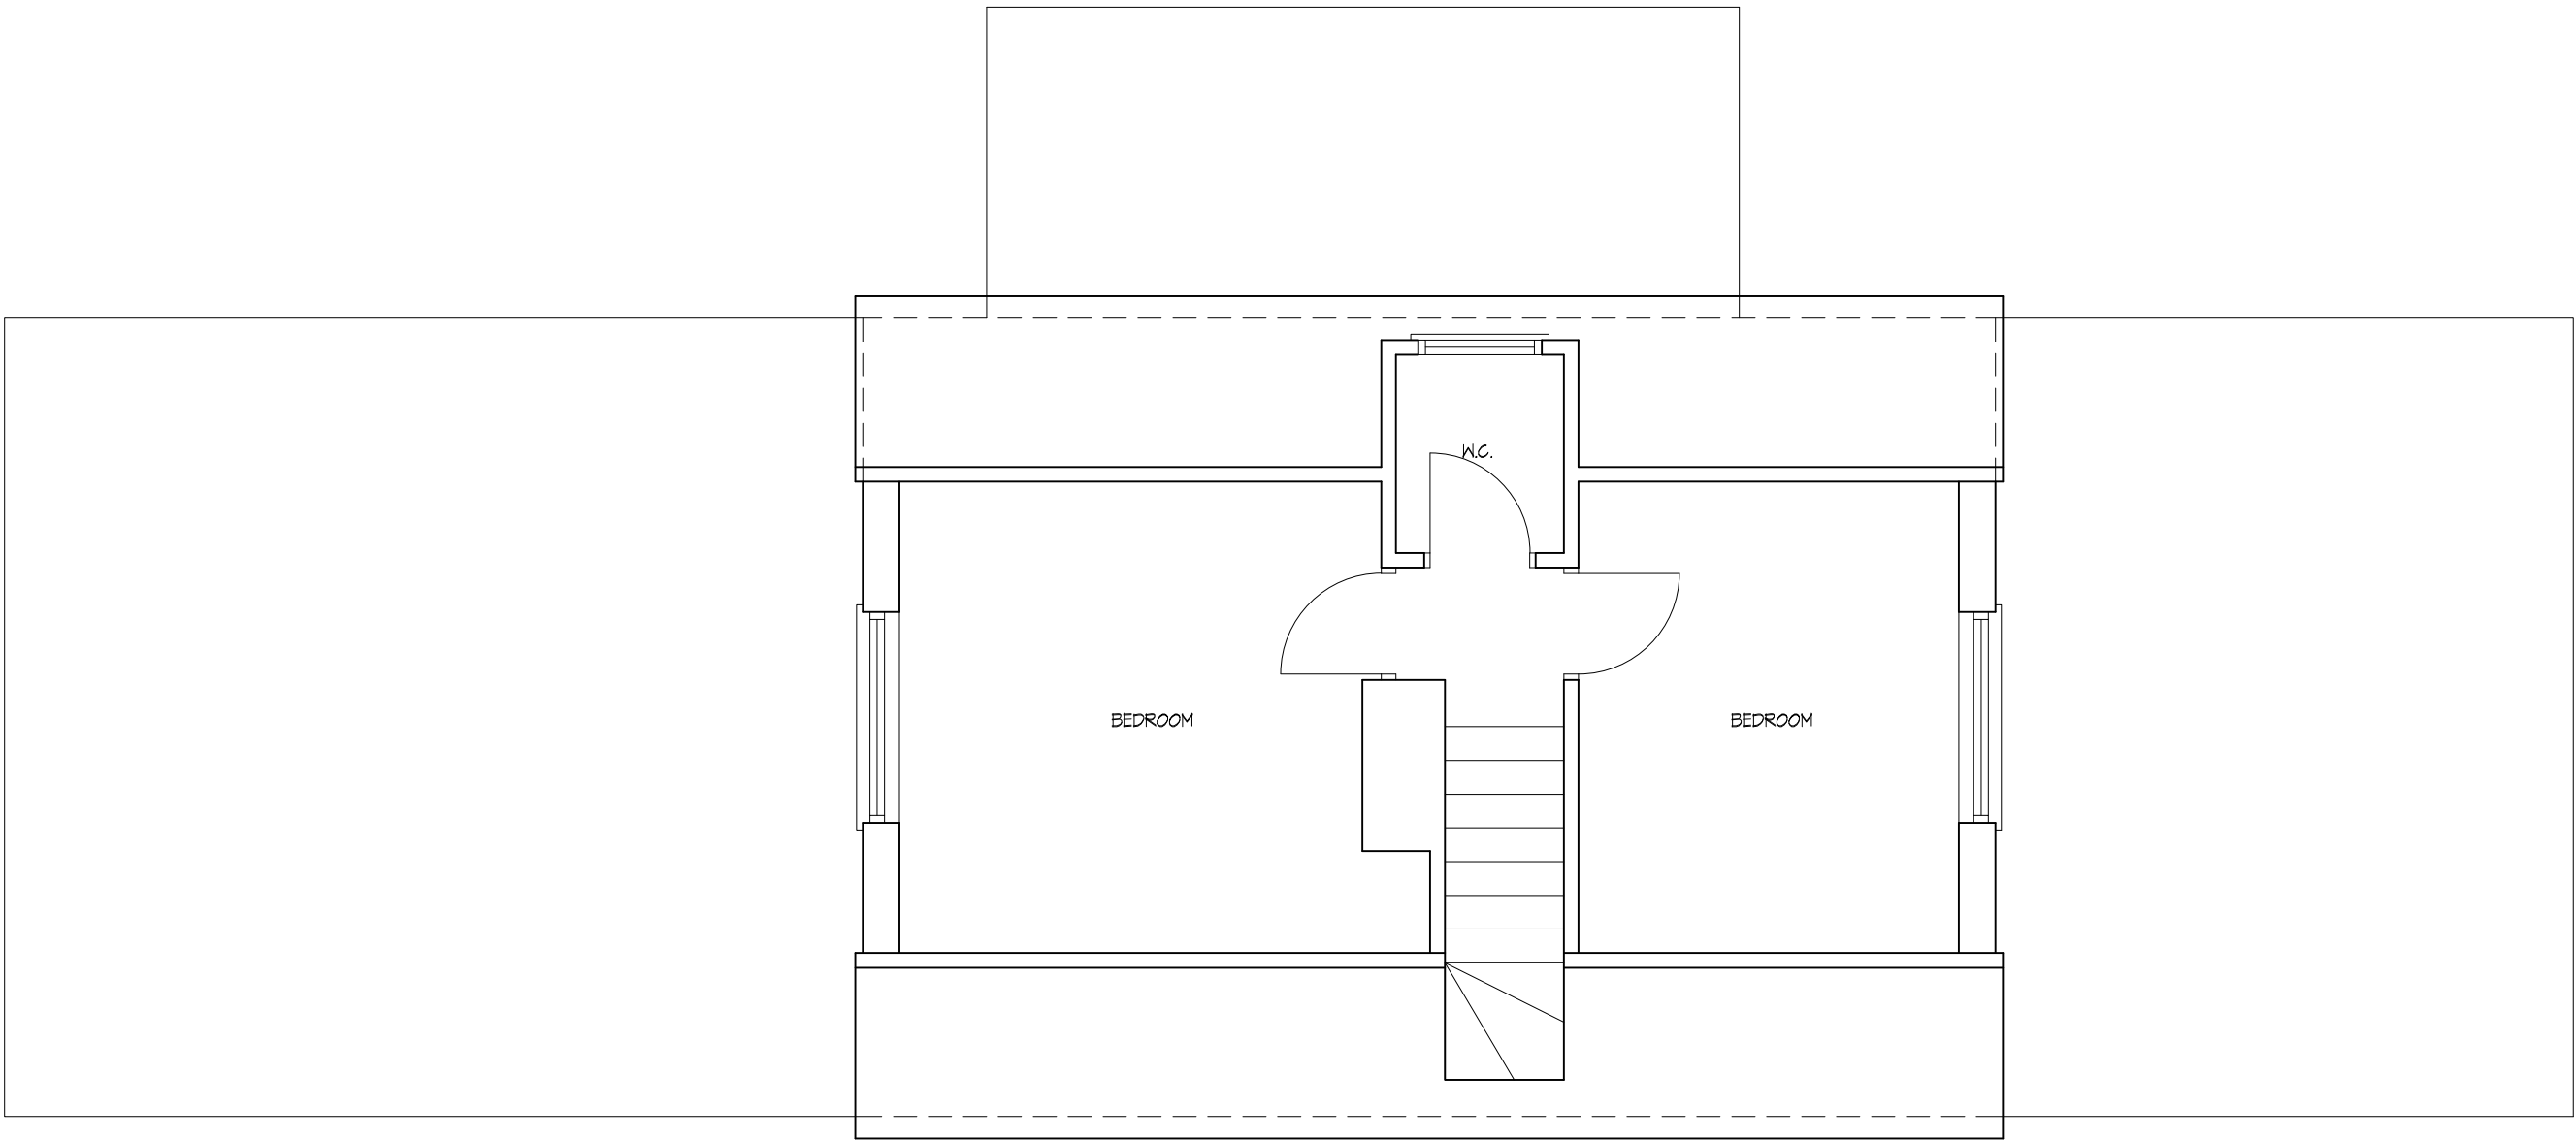


EXISTING FIRST FLOOR PLAN

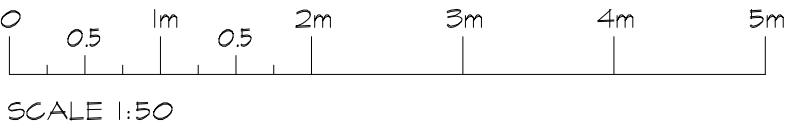

PROJECT: 5 HAWTHORNE ROAD
CAVERSHAM
READING
RG4 6LY

DRAWING TITLE
EXISTING
FIRST FLOOR PLAN

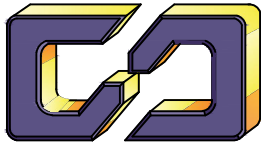

CREATIVE DESIGN &
STRUCTURE

NEWTOWN HOUSE NEWTOWN ROAD
HENLEY-ON-THAMES RG9 1HG
Tel 01491 411922

DRAWN: ED
SCALE: 1:50@A2
DATE: MAR 2020

DRAWING NO.
06620-02

REV.