


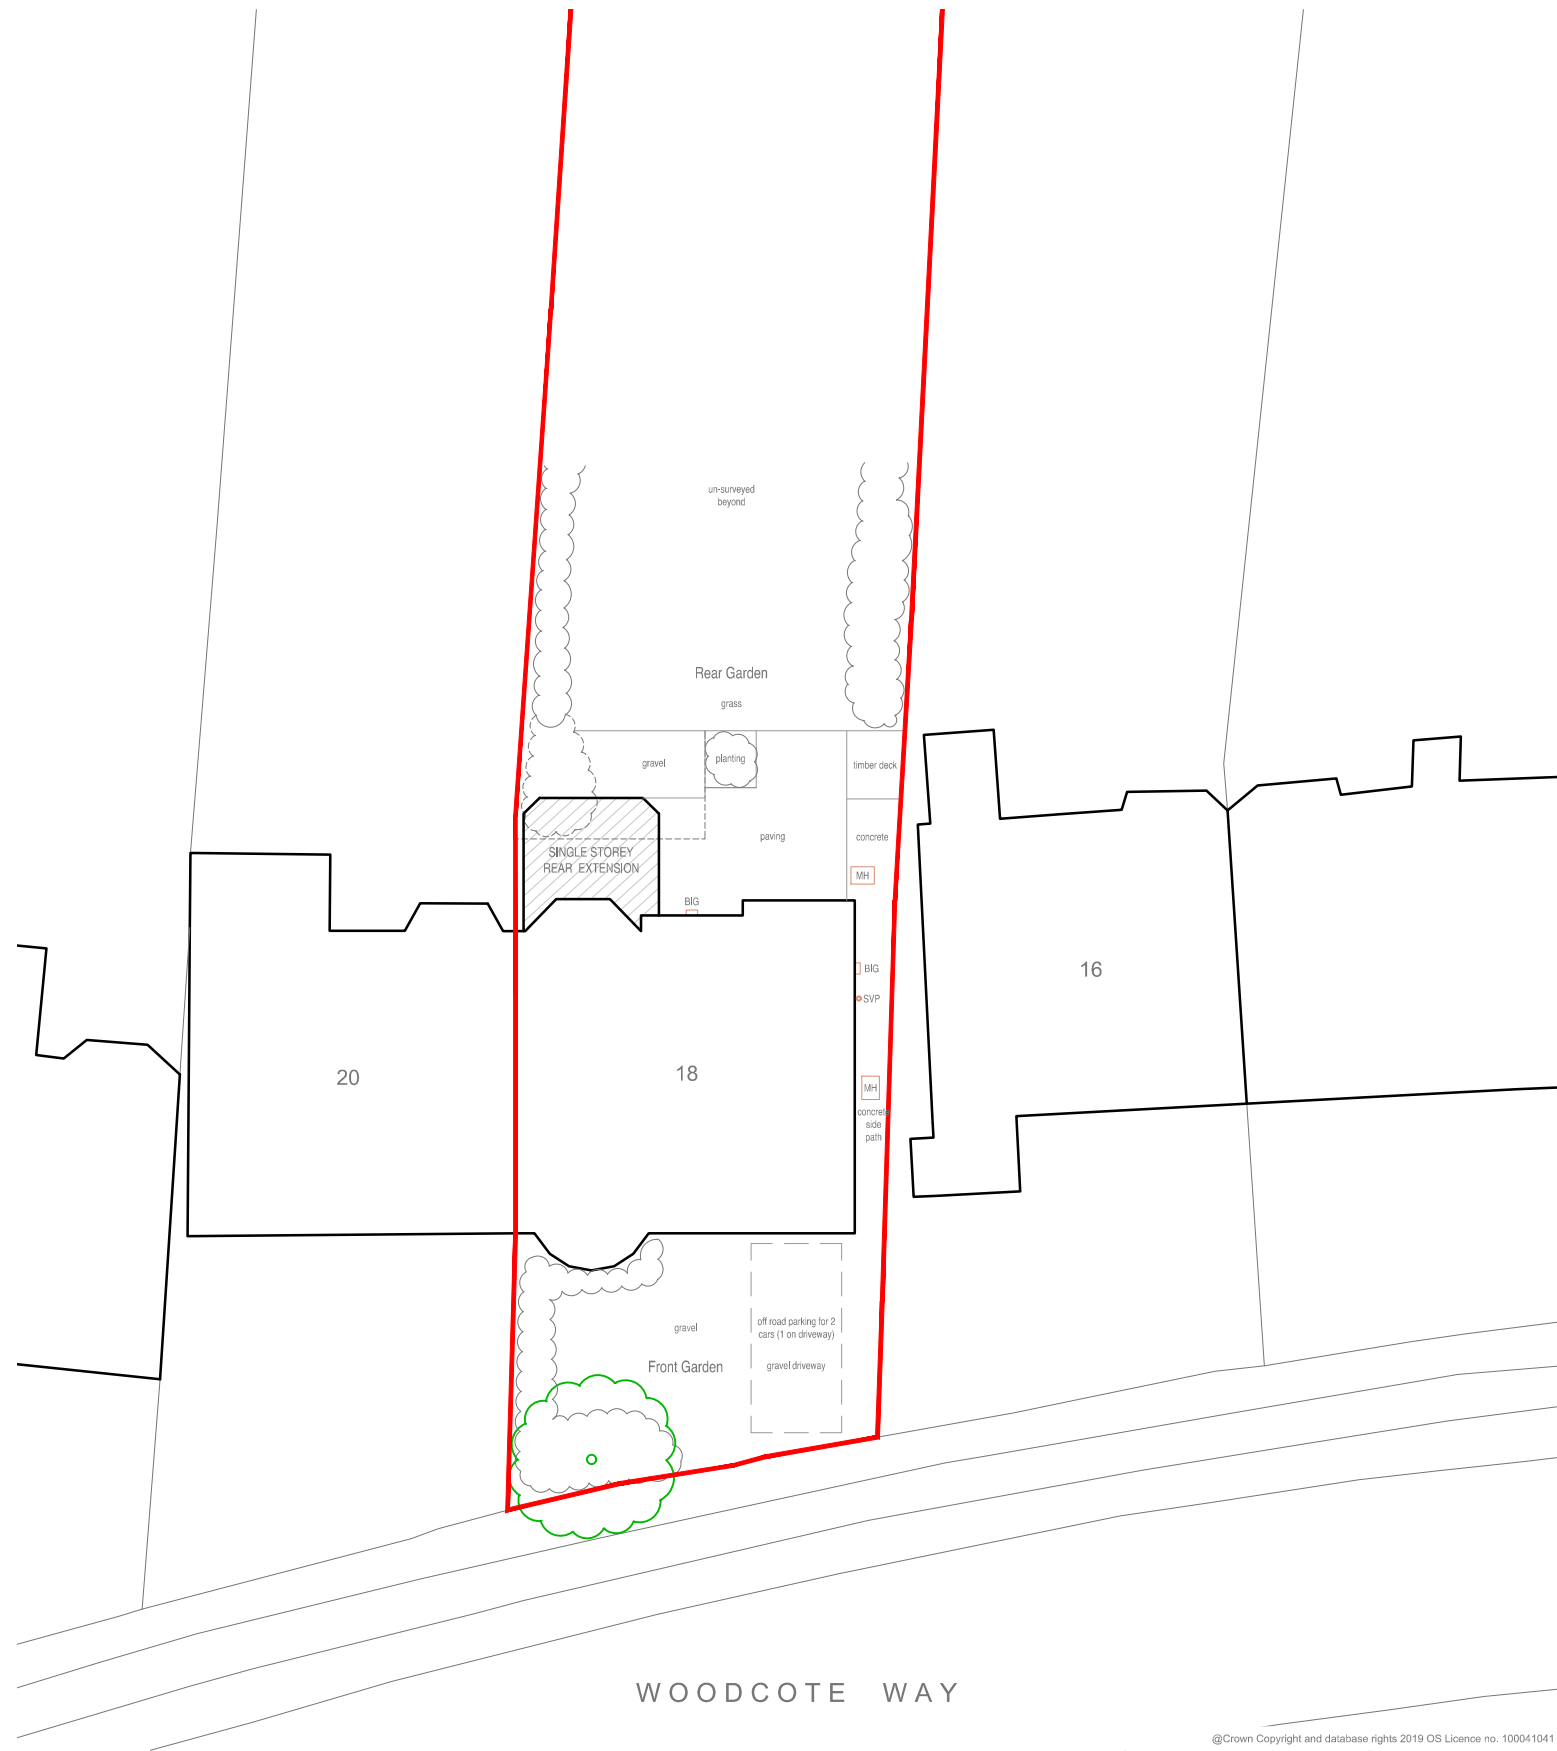

NOTES

For use in the precise named location only.

Copyright reserved by **Pitch**, Architects Limited

@Crown Copyright and database rights 2019 OS Licence no. 100041041



Rev - Date - Revision -

	a. 1 Chiltern Court, 37 St.Peter's Avenue, Caversham, Reading, RG4 7DH t. 0118 948 4618 e. info@pitcharchitects.co.uk w. www.pitcharchitects.co.uk	Project Title Proposed Alterations to 18 Woodcote Way, Caversham Heights, RG4 7HE Client Name Mr & Mrs Shepherd	Drawing Title Proposed Site Plan (block plan)			
		Drawing Scale	Date	Status	Drawn/checked	
		1:200 @ A3	Feb '20	Planning	KM/MC	
		Drawing Ref			Rev	
		19078 - SU - 001			-	

© Pitch, Architects Limited