




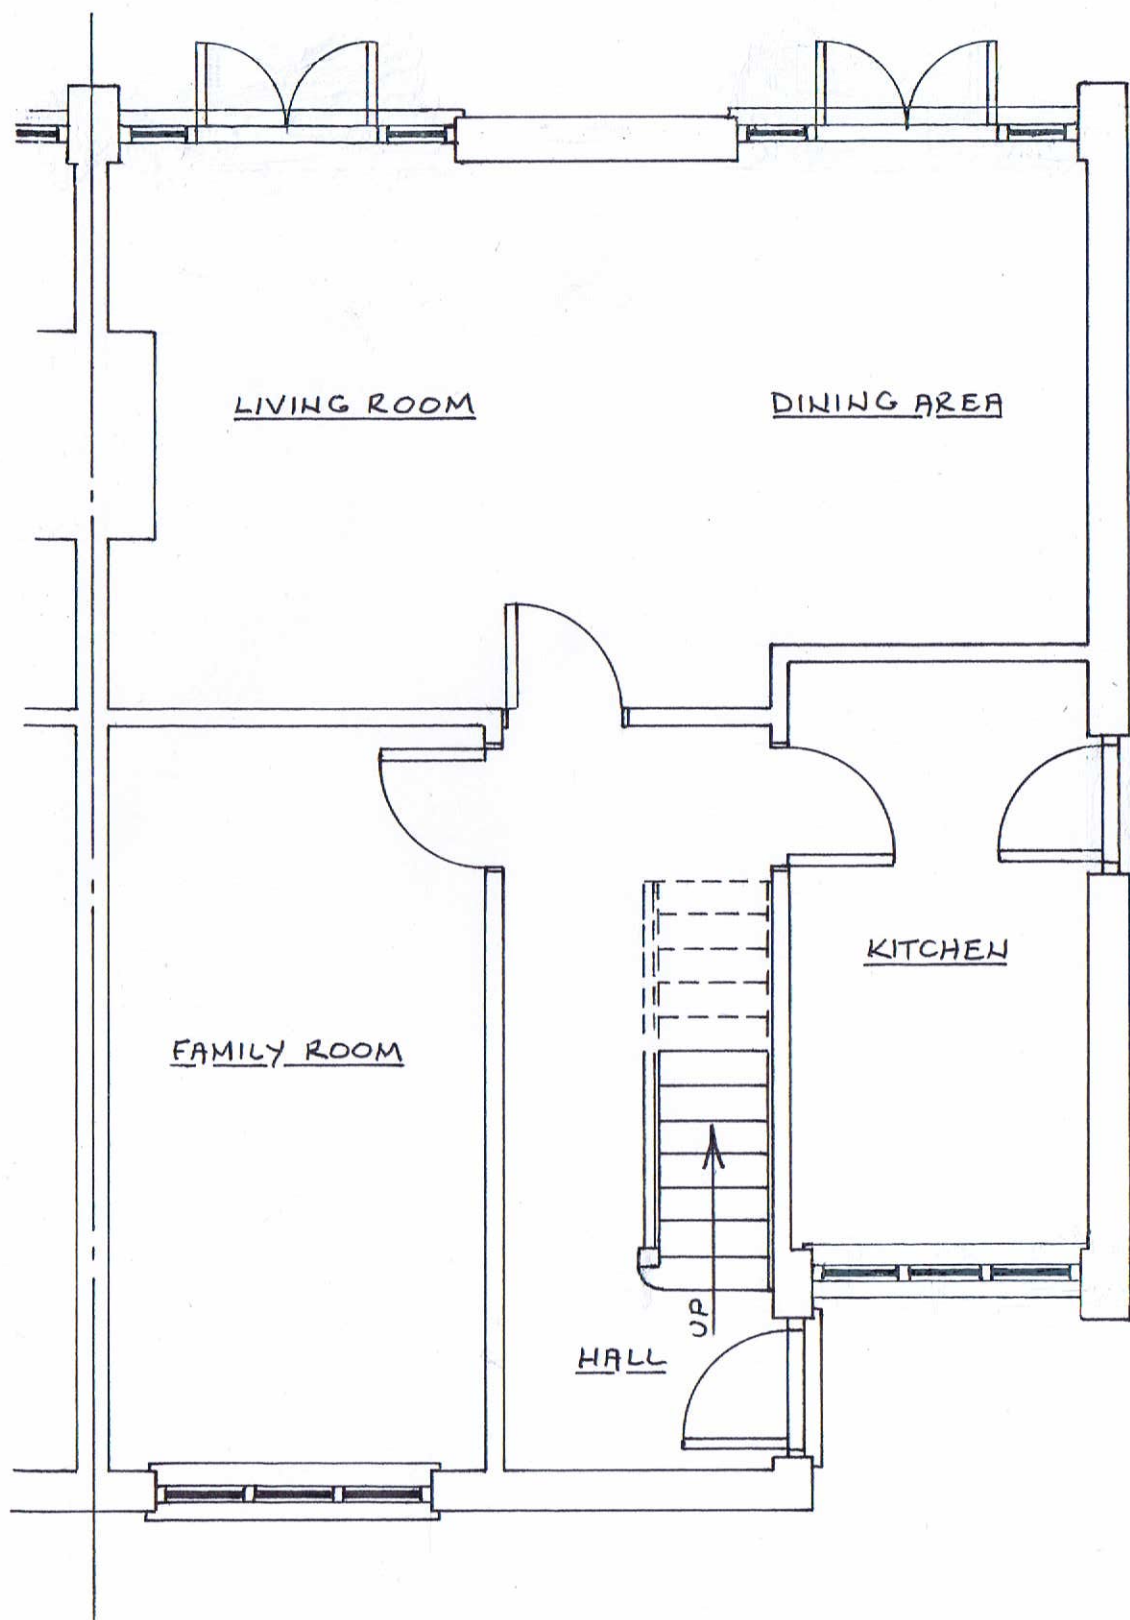

GROUND FLOOR PLAN AS EXISTING
1:50

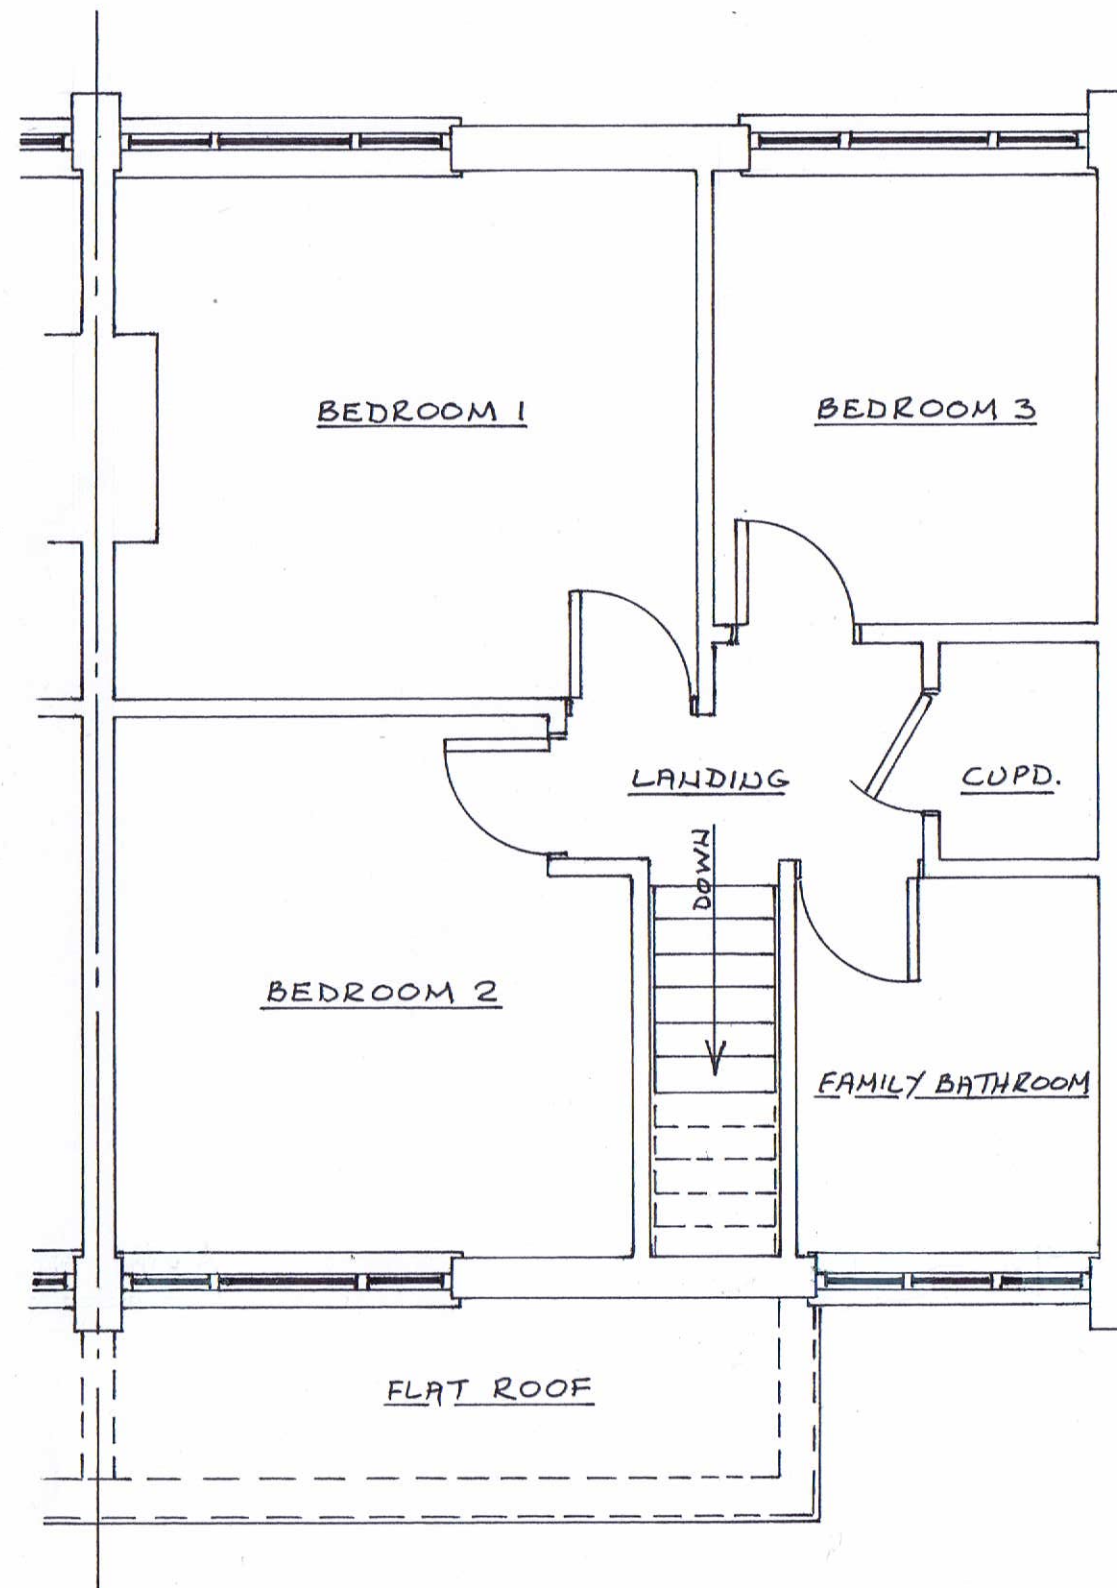

FIRST FLOOR PLAN AS EXISTING
1:50

 

SCALE BAR

PROJECT
8 LOGAN CLOSE
TILEHURST RG30 4LG

MICHAEL DEAR LTD
(STRUCTURAL ENGINEER)
TELE. N° 07836 241725

DRAWING TITLE
FLOOR PLANS
AS EXISTING

DRG. N° 1084/GA02
REVISION

SCALE 1:50 @ A3
DATE MAY '20

CLIENT
MR & MRS I BILSBY