


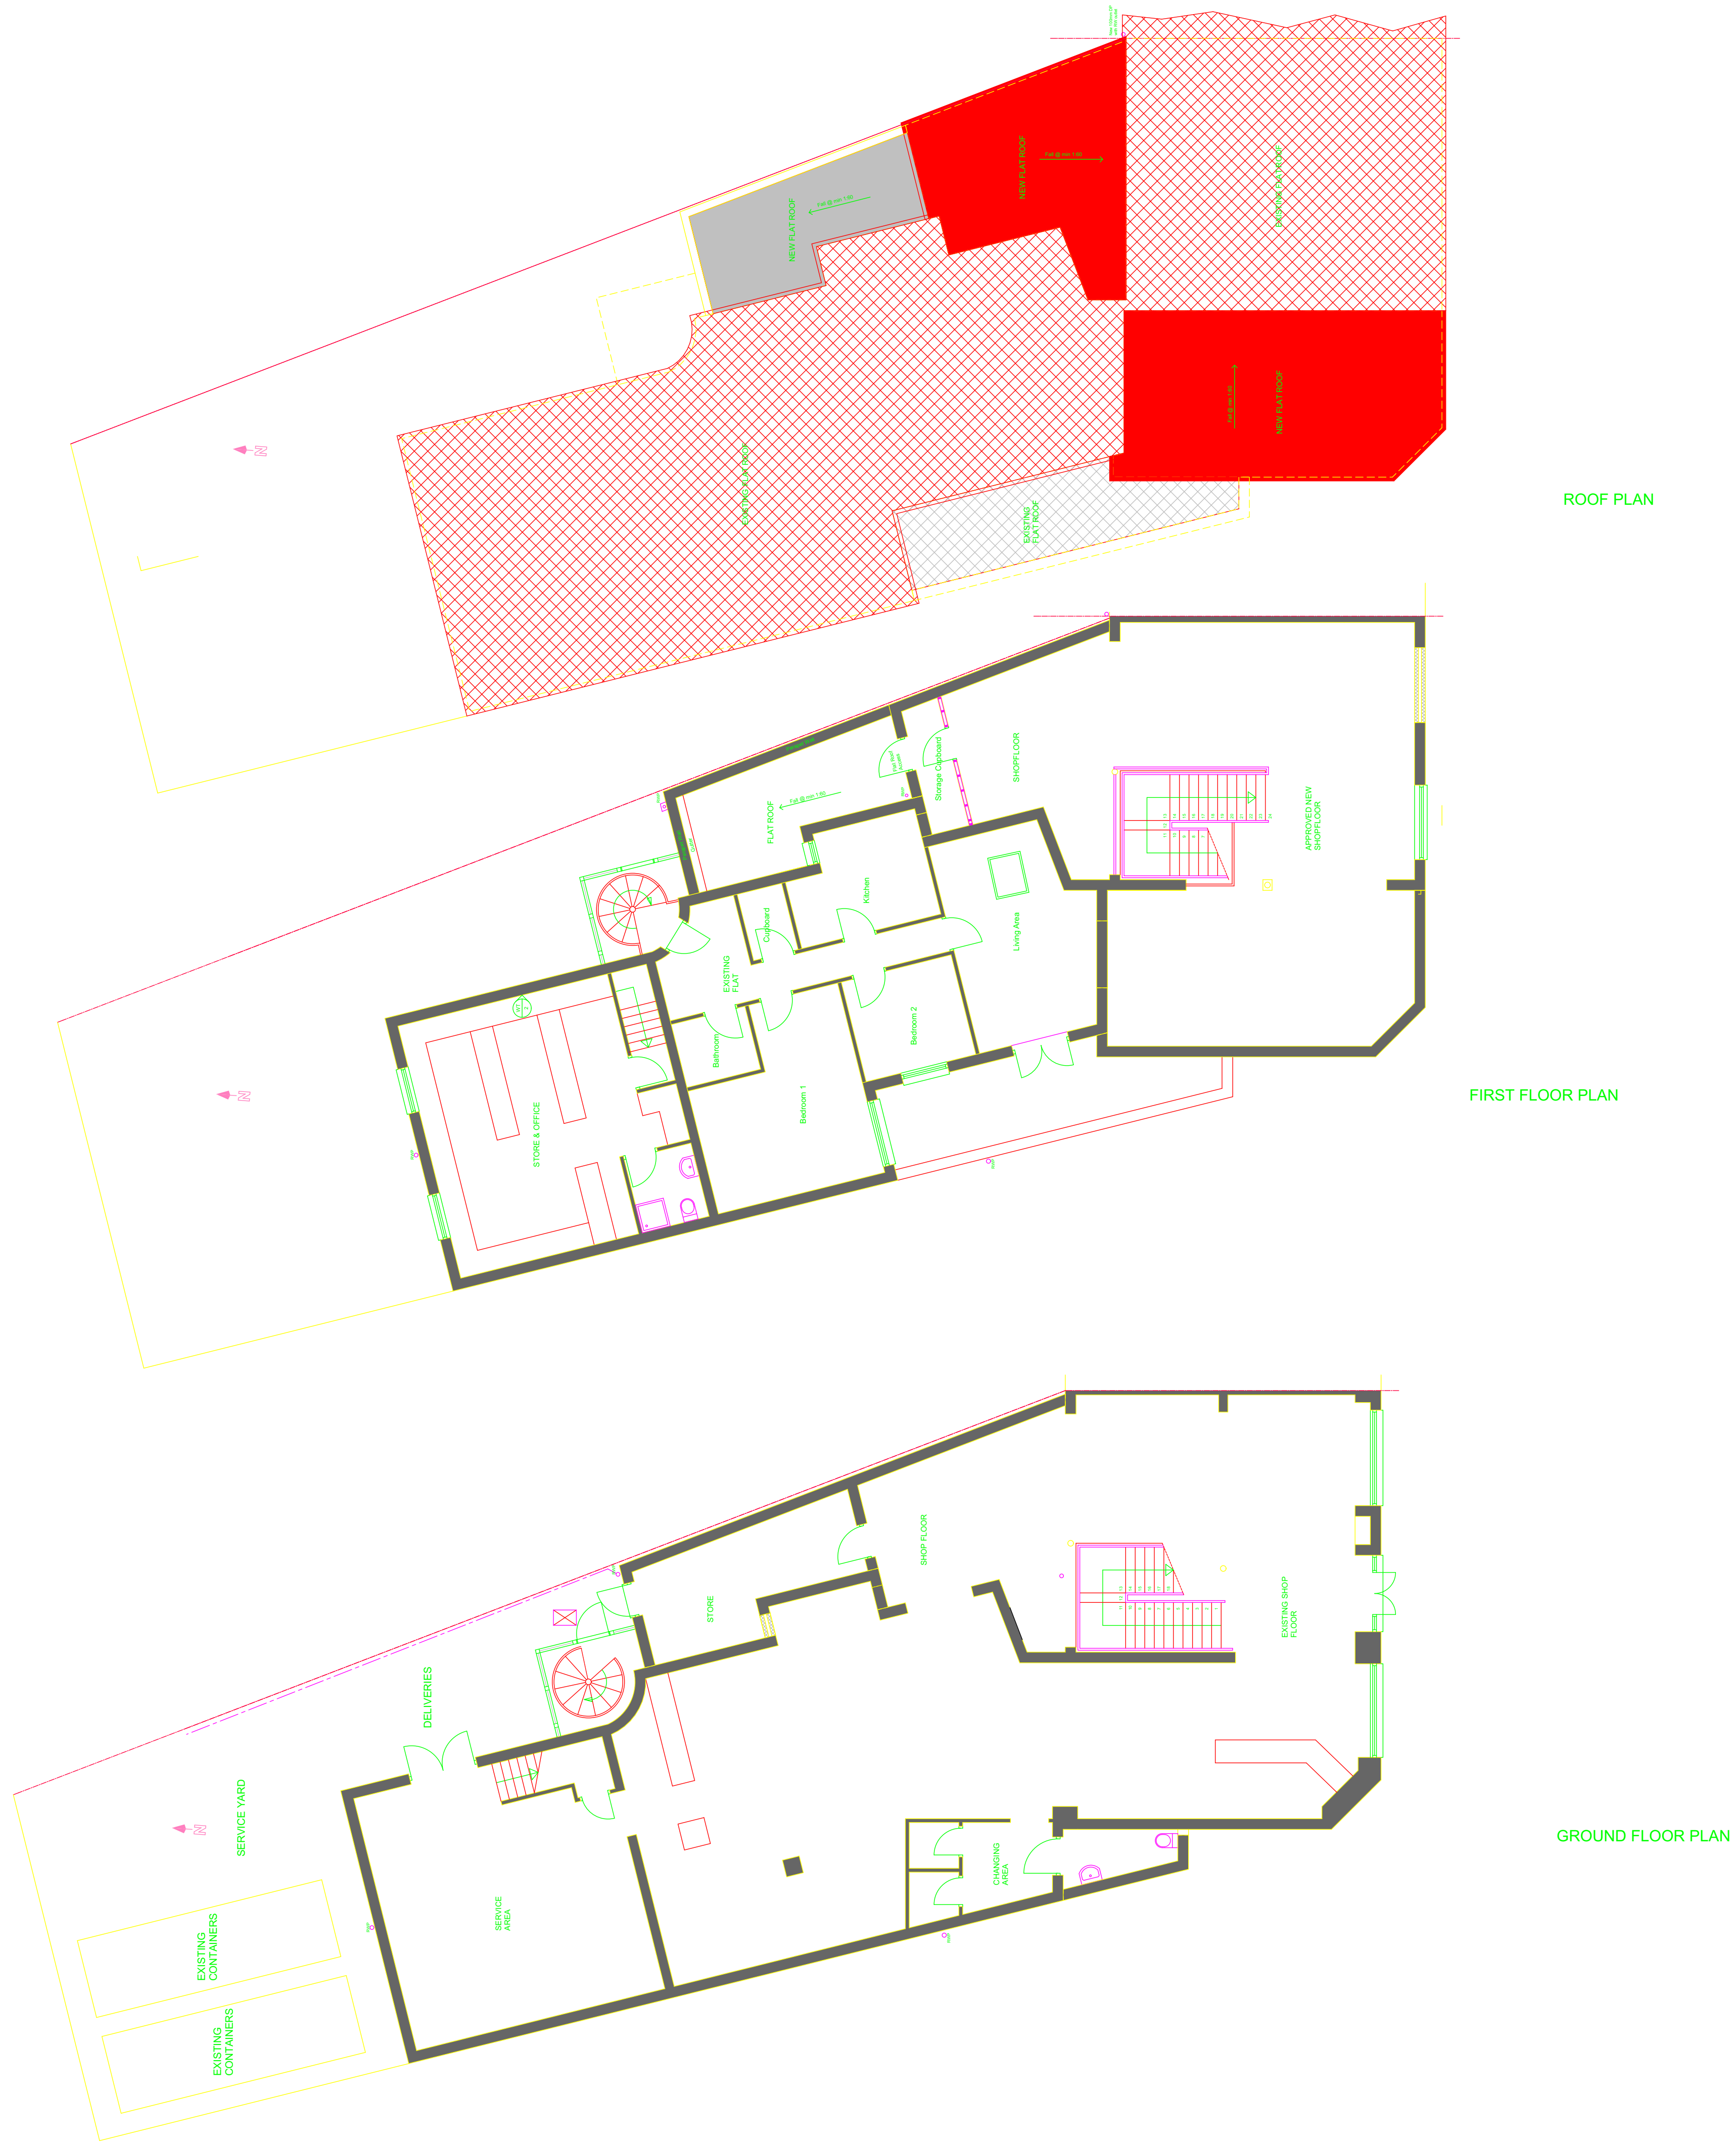

ROOF PLAN

FIRST FLOOR PLAN

GROUND FLOOR PLAN

© This drawing remains the property of The Keen Partnership and shall not be copied without prior written consent.

All dimensions to be checked on site and any discrepancies to be reported before work commences.

Notes:

1:100

0

1

2

3

4

5 m

A	Change floor layout and design	DM	17-07-08
Rev	Comment	By	Date

THE

KEEN

PARTNERSHIP

The Courtyard

Edinburgh Road

Reading

RG30 2UA

Tel: 0118 9510 855

Fax: 0118 9510 866

Email: info@keenpartnership.co.uk

Client:

Mr Andy Wilkins

-AW Cycles-

Job Title:

Extension to

110 110 Henley Road

Caversham RG4 6DH

Drawing Title:

Existing Plans,

Status:

Planning

Date	Drawn By:	Scale:
08-12-15	DM	1:200 @ A1
Job No:	Drg No:	Rev:
8620	PL-03	-