


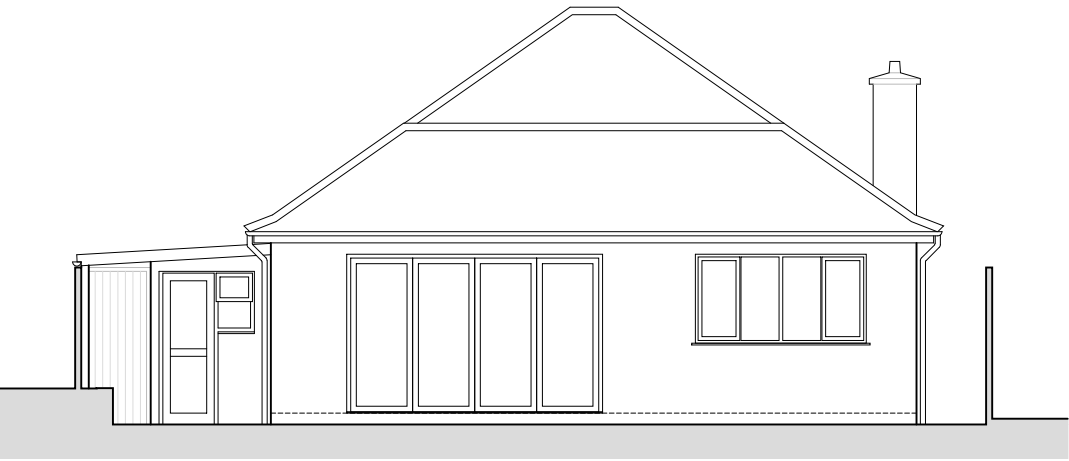


EXISTING EAST ELEVATION
SCALE 1 : 100




EXISTING NORTH ELEVATION
SCALE 1 : 100




EXISTING WEST ELEVATION
SCALE 1 : 100

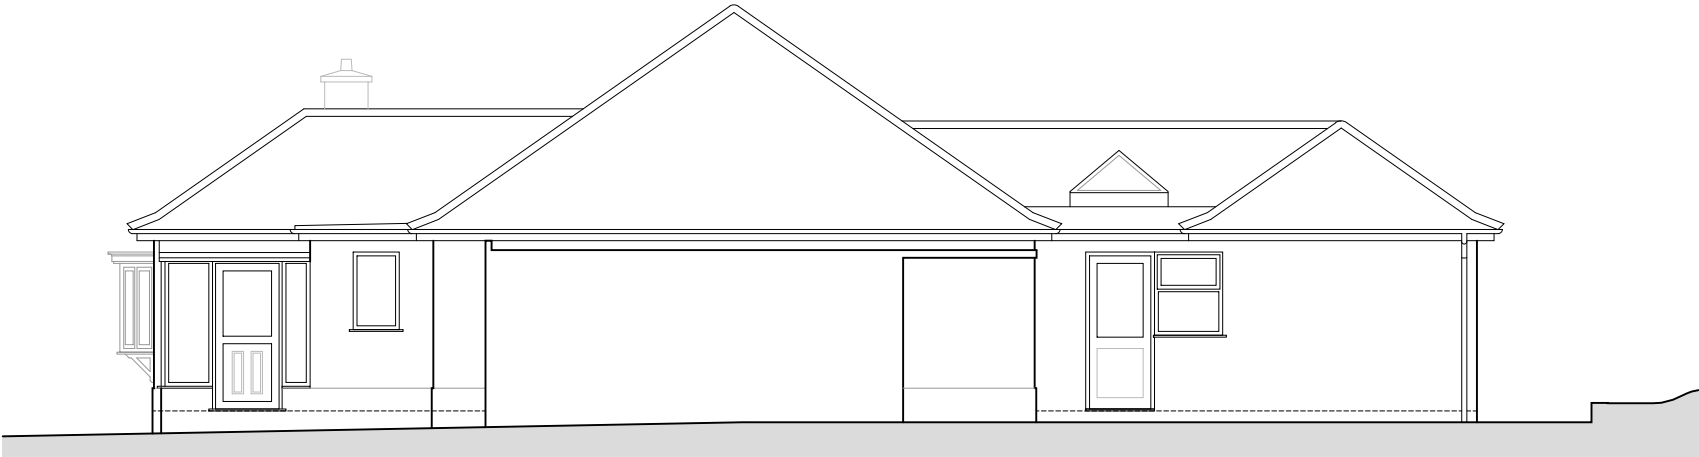


EXISTING SOUTH ELEVATION
SCALE 1 : 100

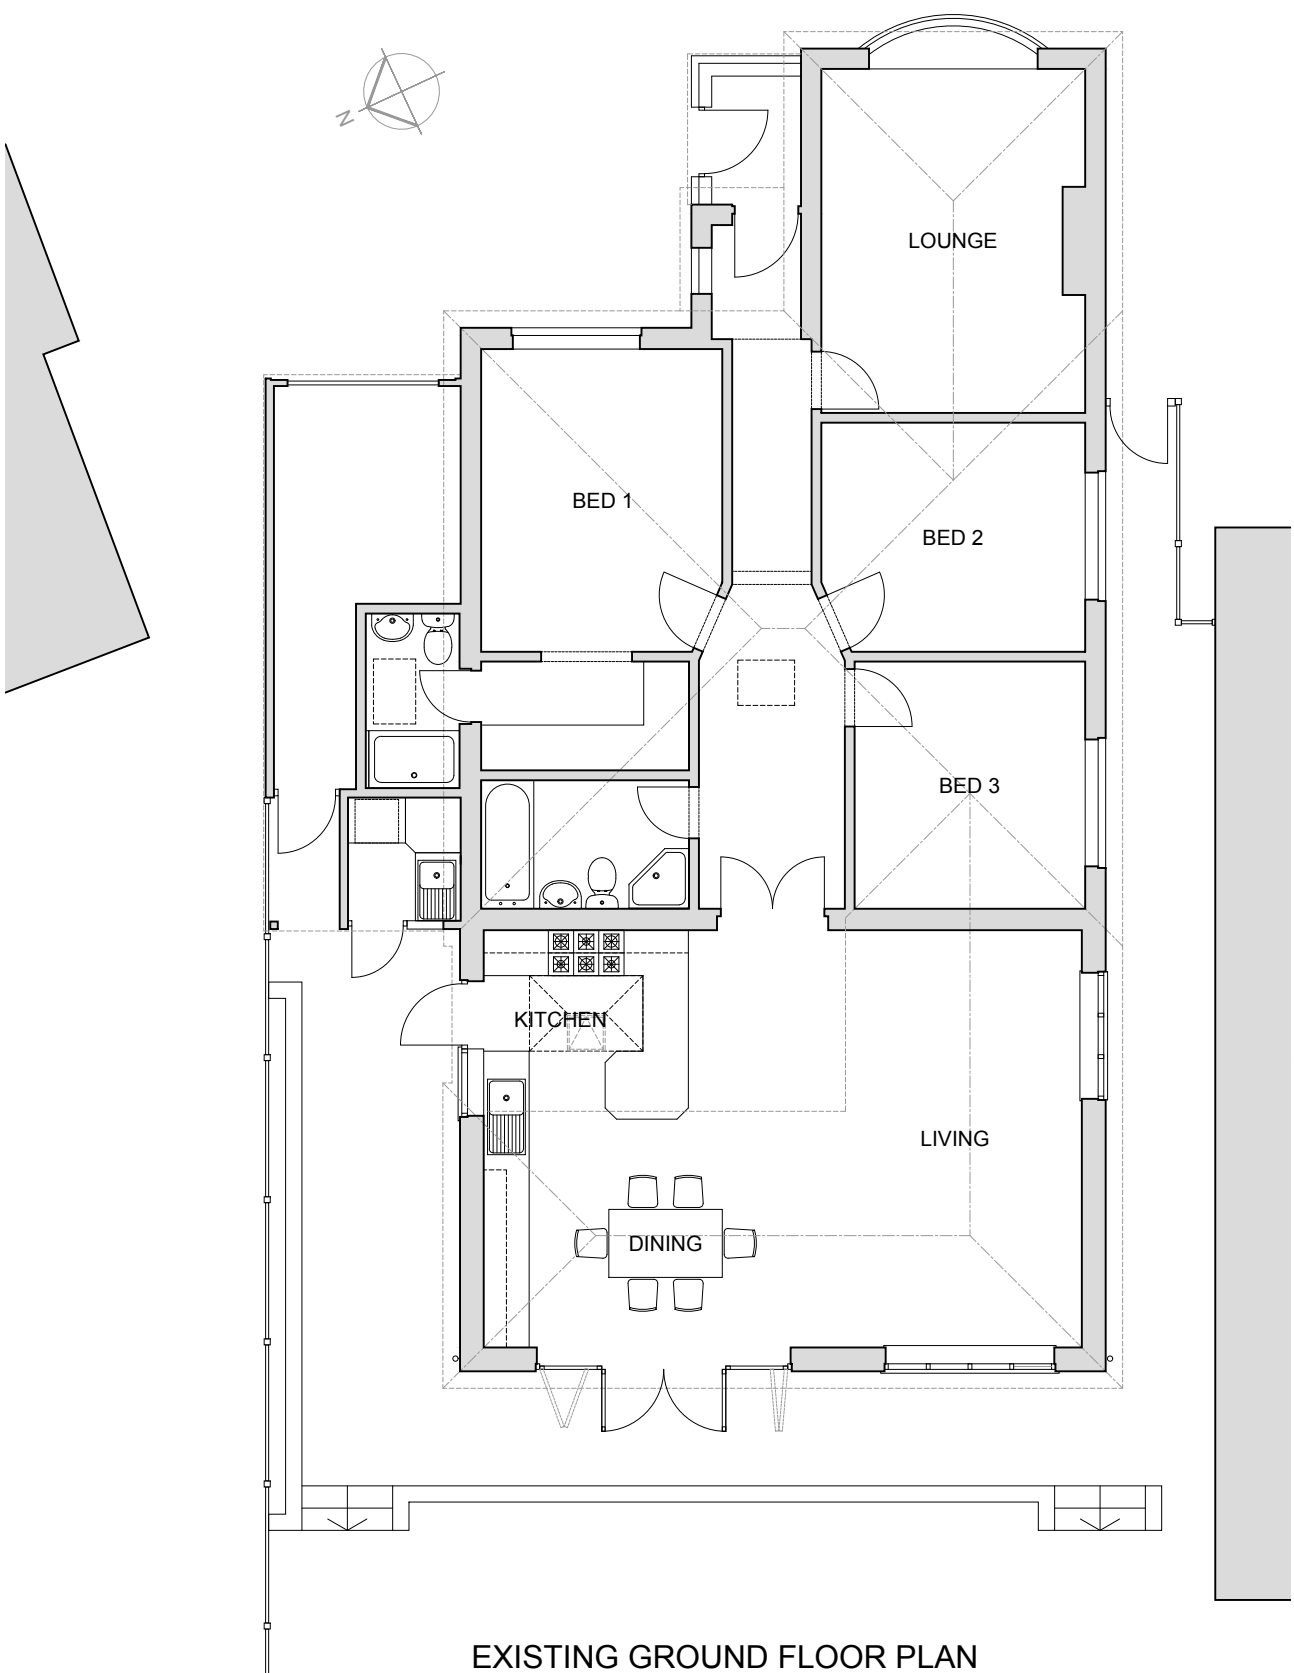


EXISTING GROUND FLOOR PLAN
SCALE 1 : 100

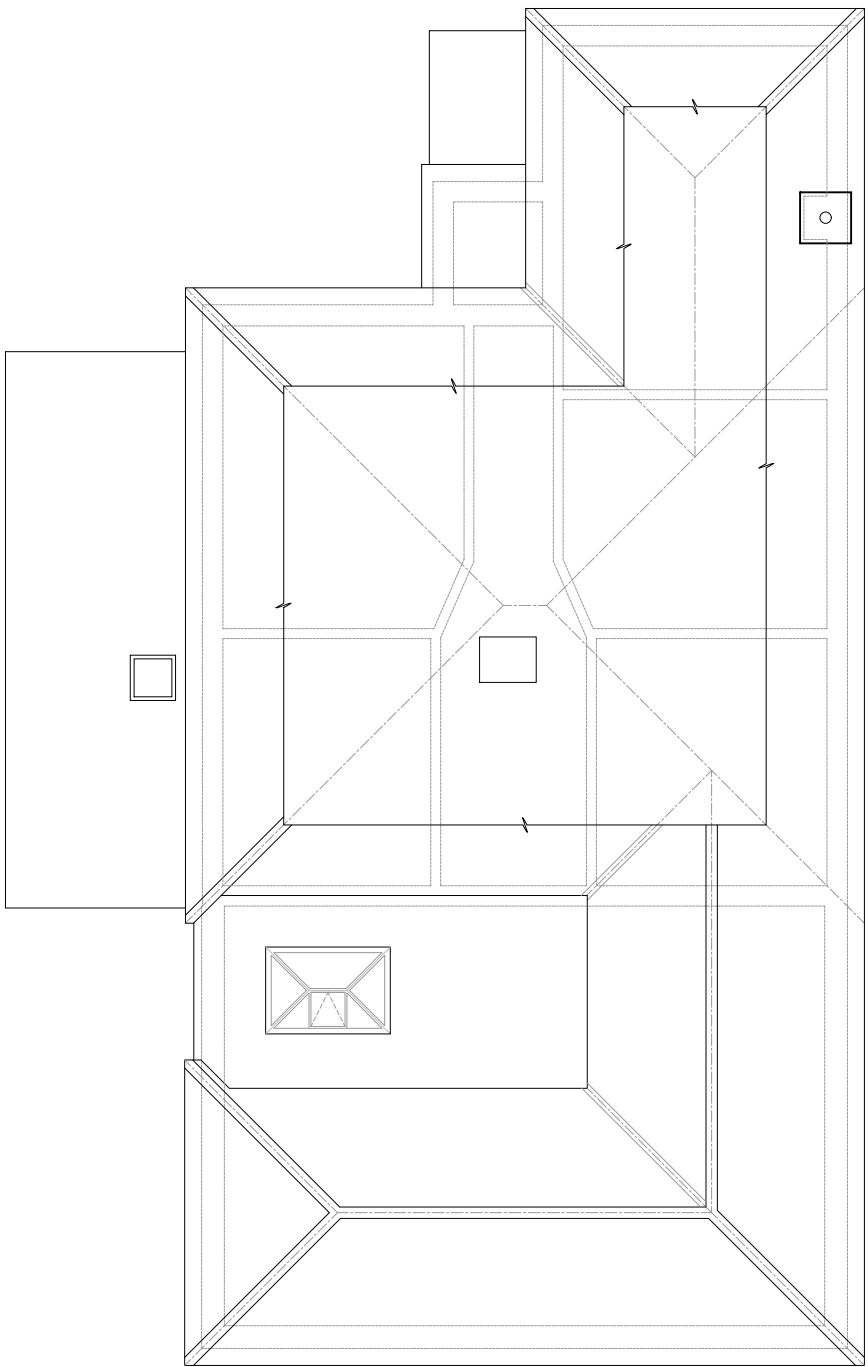

EXISTING LOFT FLOOR PLAN
SCALE 1 : 100

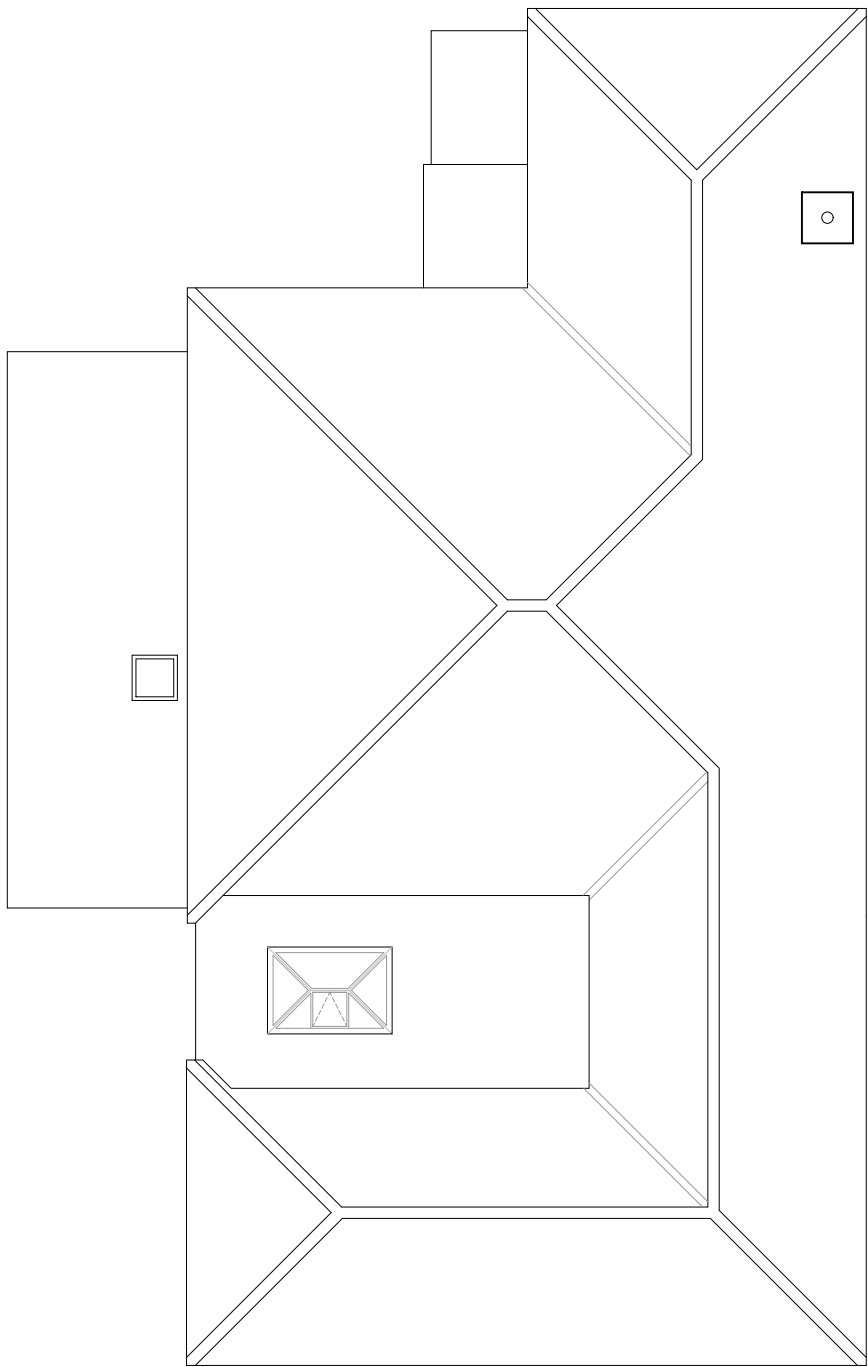

EXISTING ROOF PLAN

 

NOTES

© *SpaceOffice* - THIS DRAWING AND DESIGN REMAINS THE COPYRIGHT AND INTELLECTUAL PROPERTY OF SPACE OFFICE LIMITED (*SpaceOffice*) AND SHALL NOT BE COPIED IN ANY FORMAT WITHOUT APPROVAL.

THIS DRAWING IS TO BE READ IN CONJUNCTION WITH ALL OTHER DRAWINGS AND DOCUMENTS PROVIDED. THE CONTRACTOR MUST CHECK ALL DIMENSIONS ON SITE BEFORE PLACING ORDERS FOR MATERIALS OR SHOP FABRICATIONS OR COMMENCING WORKS ON SITE. ANY DISCREPANCIES SHOULD BE NOTIFIED BEFORE PROCEEDING.

Rev A 19.03.20 Addition of dormers



Client:
MR MARTIN ROGERS

Project:
HIP TO GABLE (UNDER PERMITTED DEVELOPMENT) AND ADDITION OF FRONT AND REAR DORMERS

Location:
**3 HEWETT AVENUE
CAVERSHAM, READING RG4 7EA**

Drawing Title:
EXISTING PLANS

Date: **MAR 2020** Sheet Size: **A2** Drawn: **MC**

Drawing No: **P1804-02** Revision: **A**