


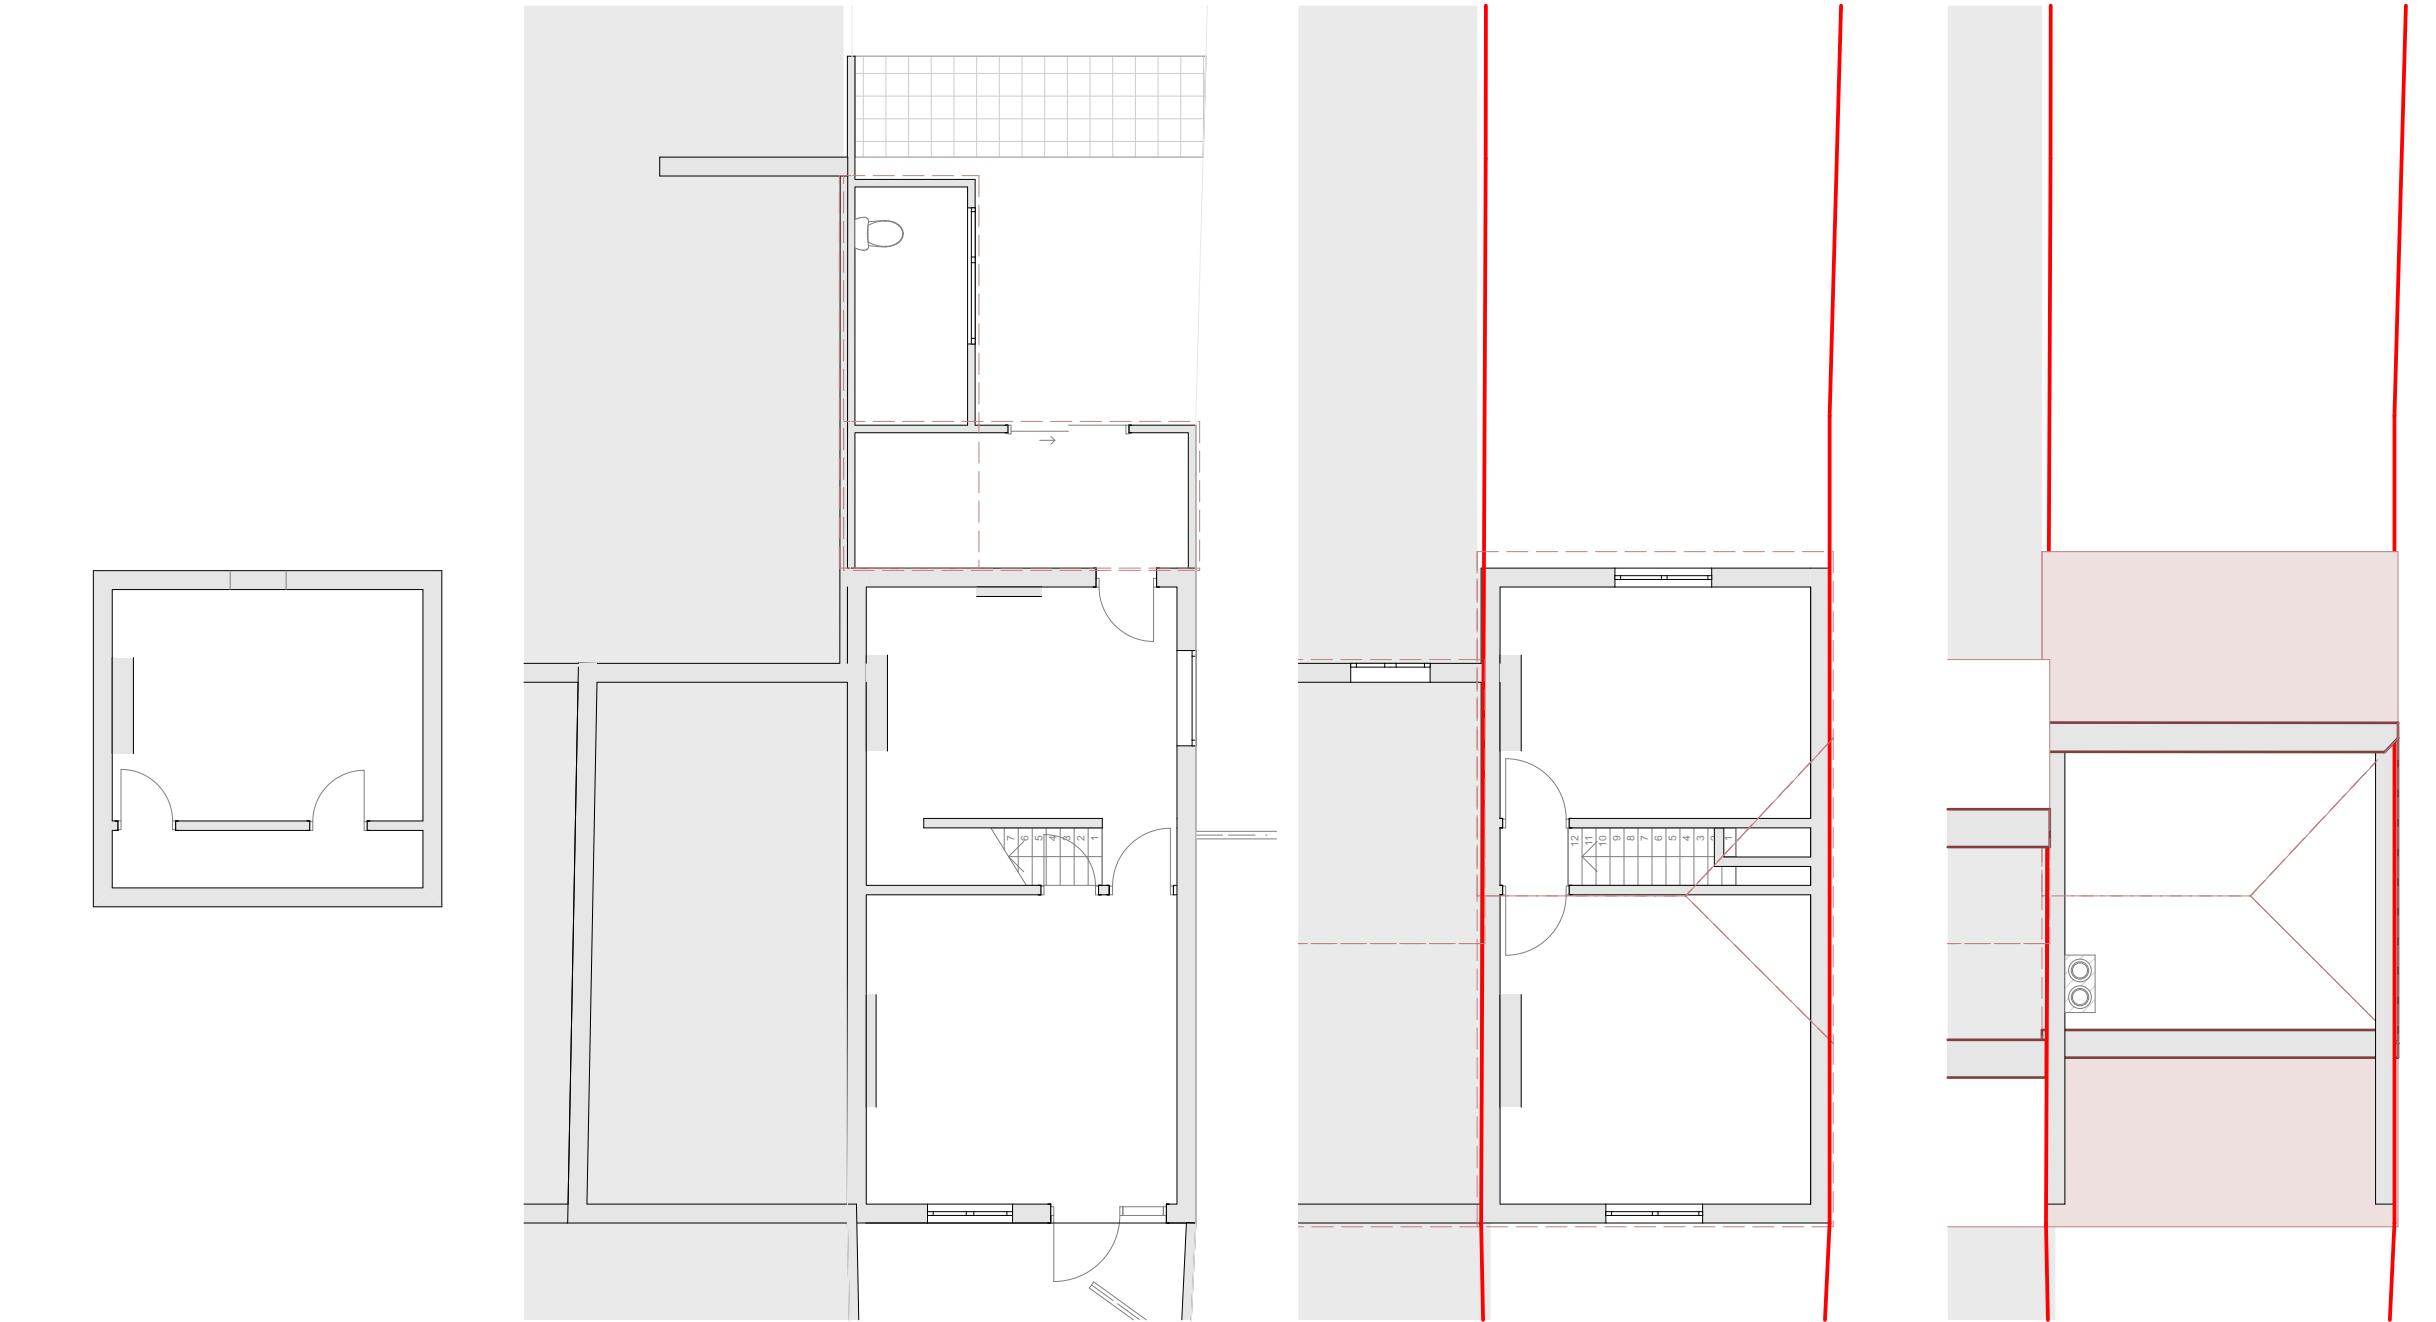


1 Basement 1:100 2 Existing Ground Floor Plan 1:100 3 Existing First Floor 1:100 4 Existing Second Floor 1:100

© This drawing remains the property of The Keen Partnership and shall not be copied without prior written consent.

All dimensions to be checked on site and any discrepancies to be reported before work commences.

Notes:

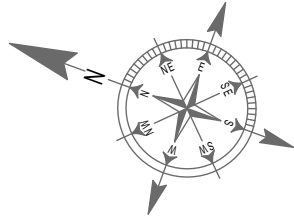

1:100



THE KEEN PARTNERSHIP

The Courtyard
Edinburgh Road
Reading RG30 2UA
Tel: 0118 9510 855
Fax: 0118 9510 866
chris@keenpartnership.co.uk
www.keenpartnership.co.uk



Client:

Mr. Ceyhan Erdogan

Job Title:

59 Watlington St, Reading RG1 4RF

Drawing Title:

Existing Plans

Drawing Date:

26-09-19

Status:

PLANNING DRAWINGS

Issue Date:

23/03/2020

Drawn By:

PD

Scale:

1:100@A3

Job No:

8878

Drawing No:

PL-04

Rev: