


NOTES
For use in the precise named location only.

Copyright reserved by Pitch, Architects Limited

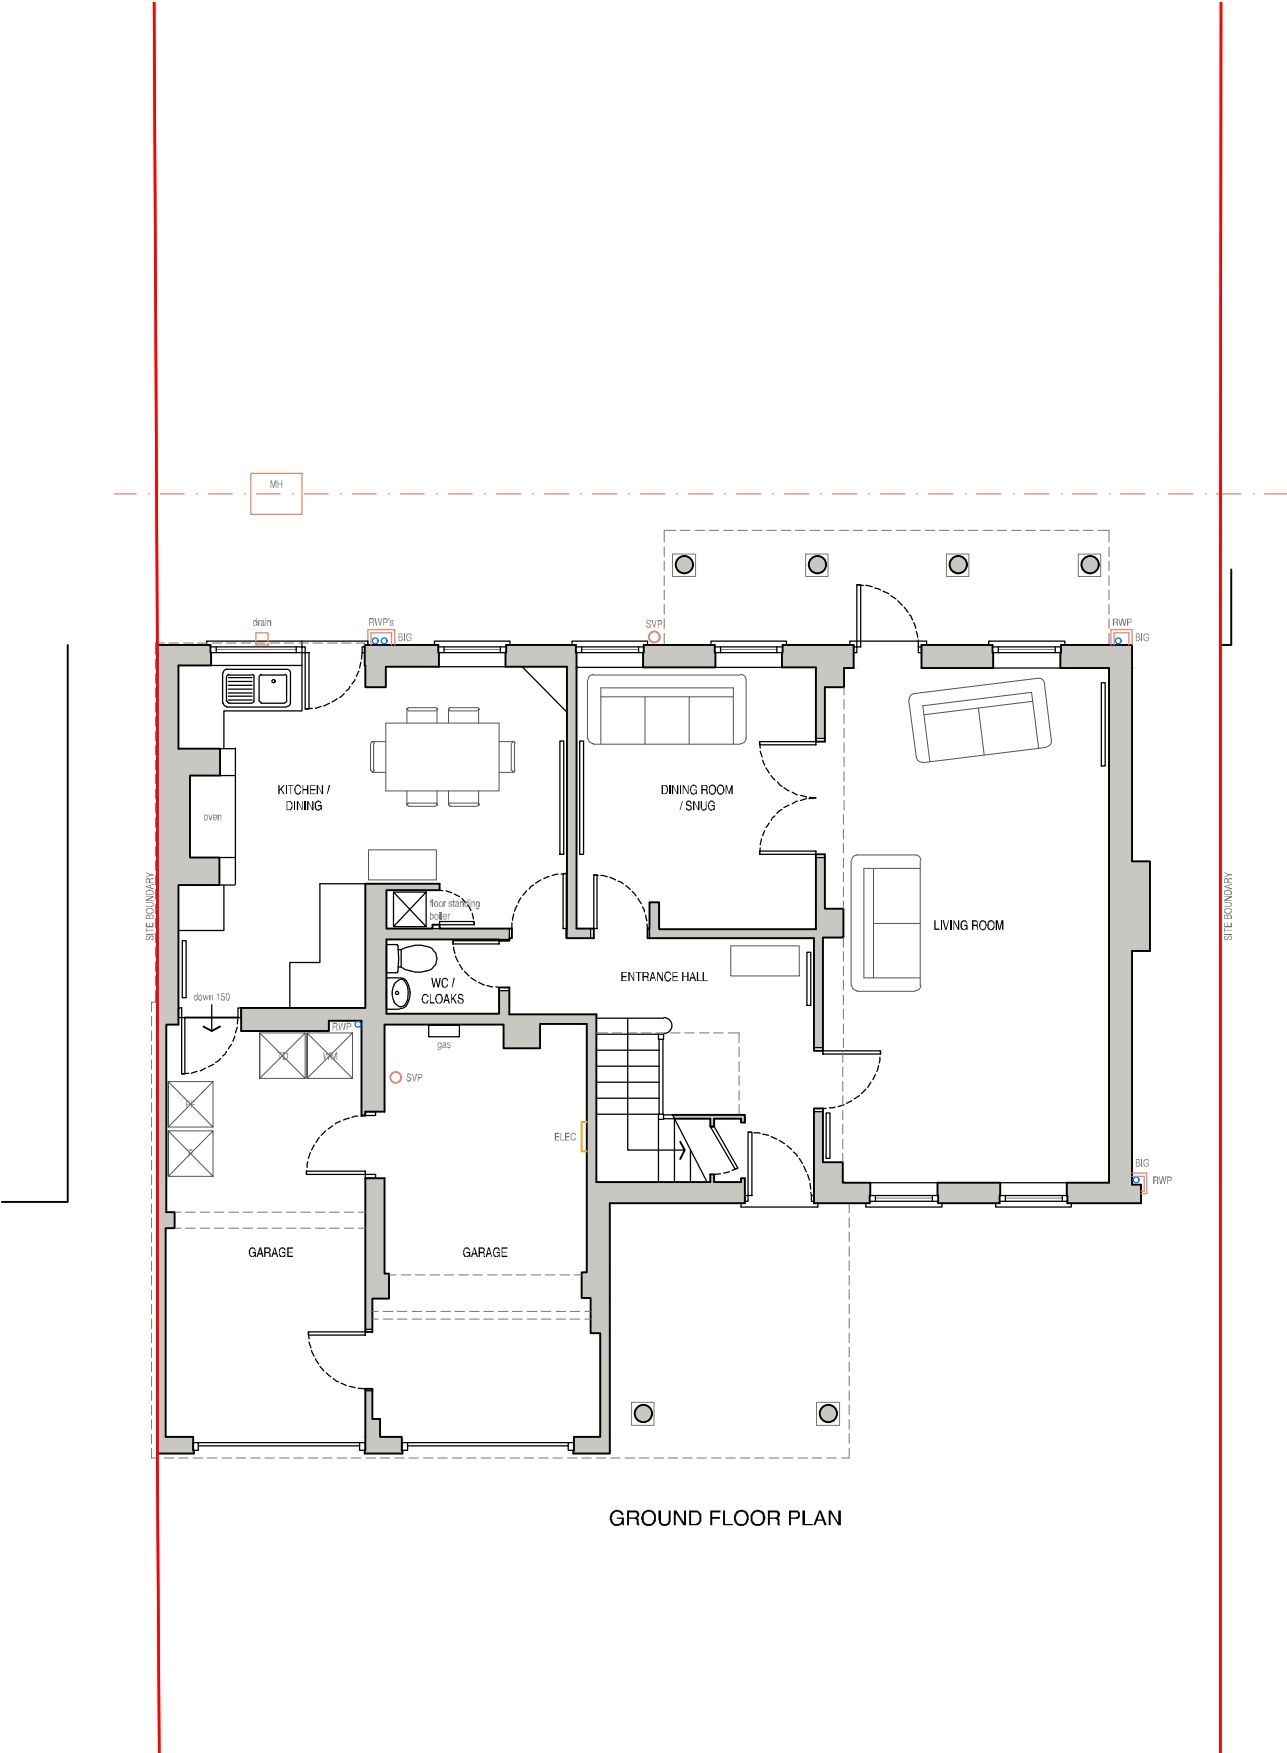

GROUND FLOOR PLAN



Rev - Date - Revision -

	a. 1 Chiltern Court, 37 St. Peter's Avenue, Caversham, Reading, RG4 7DH		Project Title Proposed Alterations to 35 Phillimore Road, Emmer Green, RG4 8UR		Drawing Title Existing Floor Plans	
	t. 0118 948 4618		Client Name Mr & Mrs Carter		Drawing Scale 1:100 @ A3	
	e. info@pitcharchitects.co.uk				Date Sept '19	
	w. www.pitcharchitects.co.uk				Status Planning	
			Drawn/checked MC/KM			
				Drawing Ref 19066 - SU - 002 -		
				Rev		

© Pitch, Architects Limited