






EXISTING FRONT ELEVATION 1:100

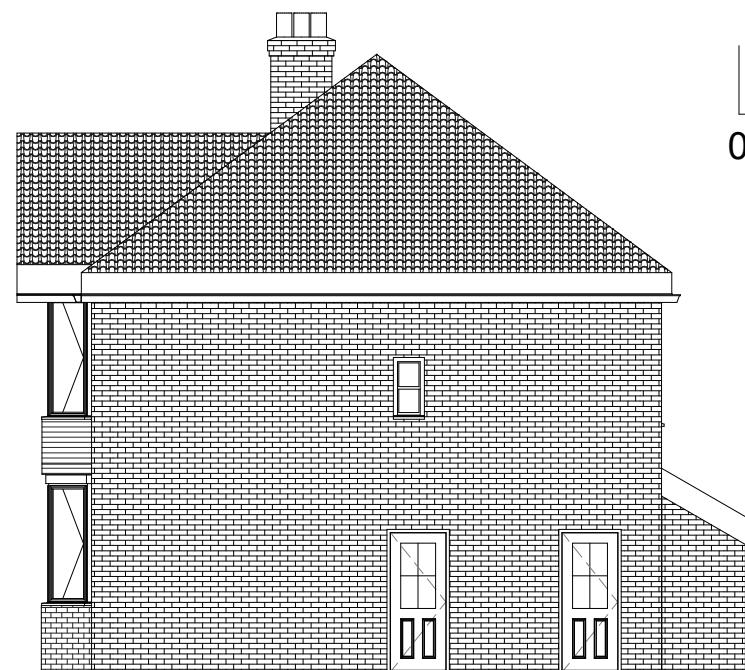


EXISTING LEFT ELEVATION 1:100

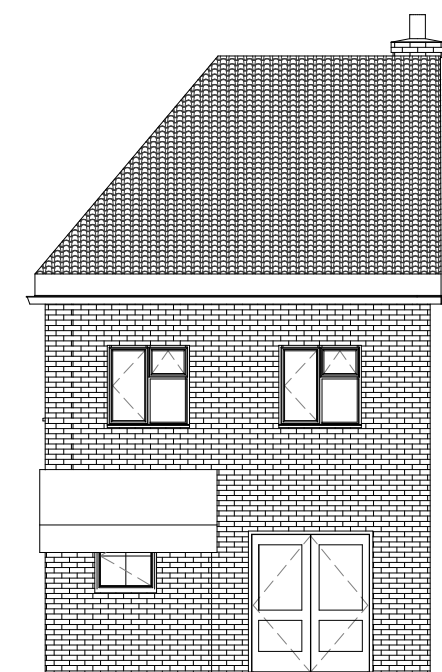


EXISTING REAR ELEVATION 1:100

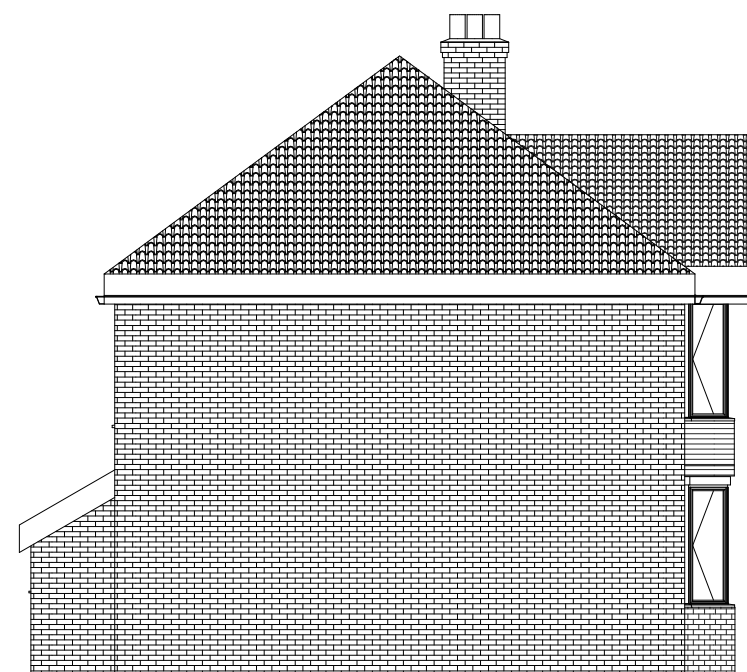

EXISTING RIGHT ELEVATION 1:100

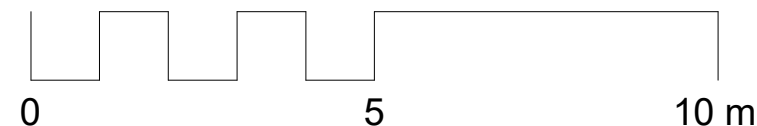

NOTE:
Existing and proposed
water drainage runs to be
verified on site by builder

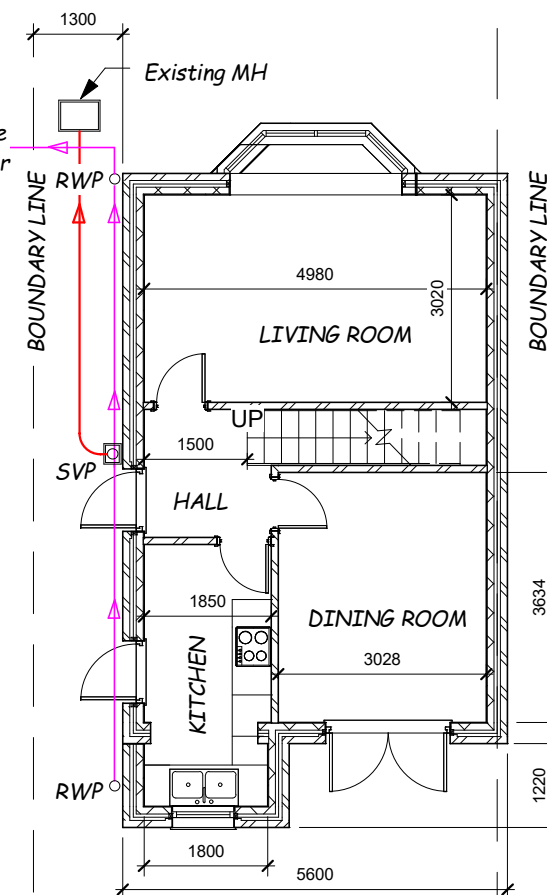

EXISTING GROUND FLOOR 1:100

JCEng Solutions Ltd

Design and Planning

Cilent Name:SK Chhina
Address:20 Grovelands Road
Reading RG30 2NY

Existing Ground Floor and Elevation Views

Project number	SKC1
Date	2/11/2020
Drawn by	JC
Checked by	JC

Proposal of single rear extension	A102
-----------------------------------	------

Scale 1 : 100 @A3