


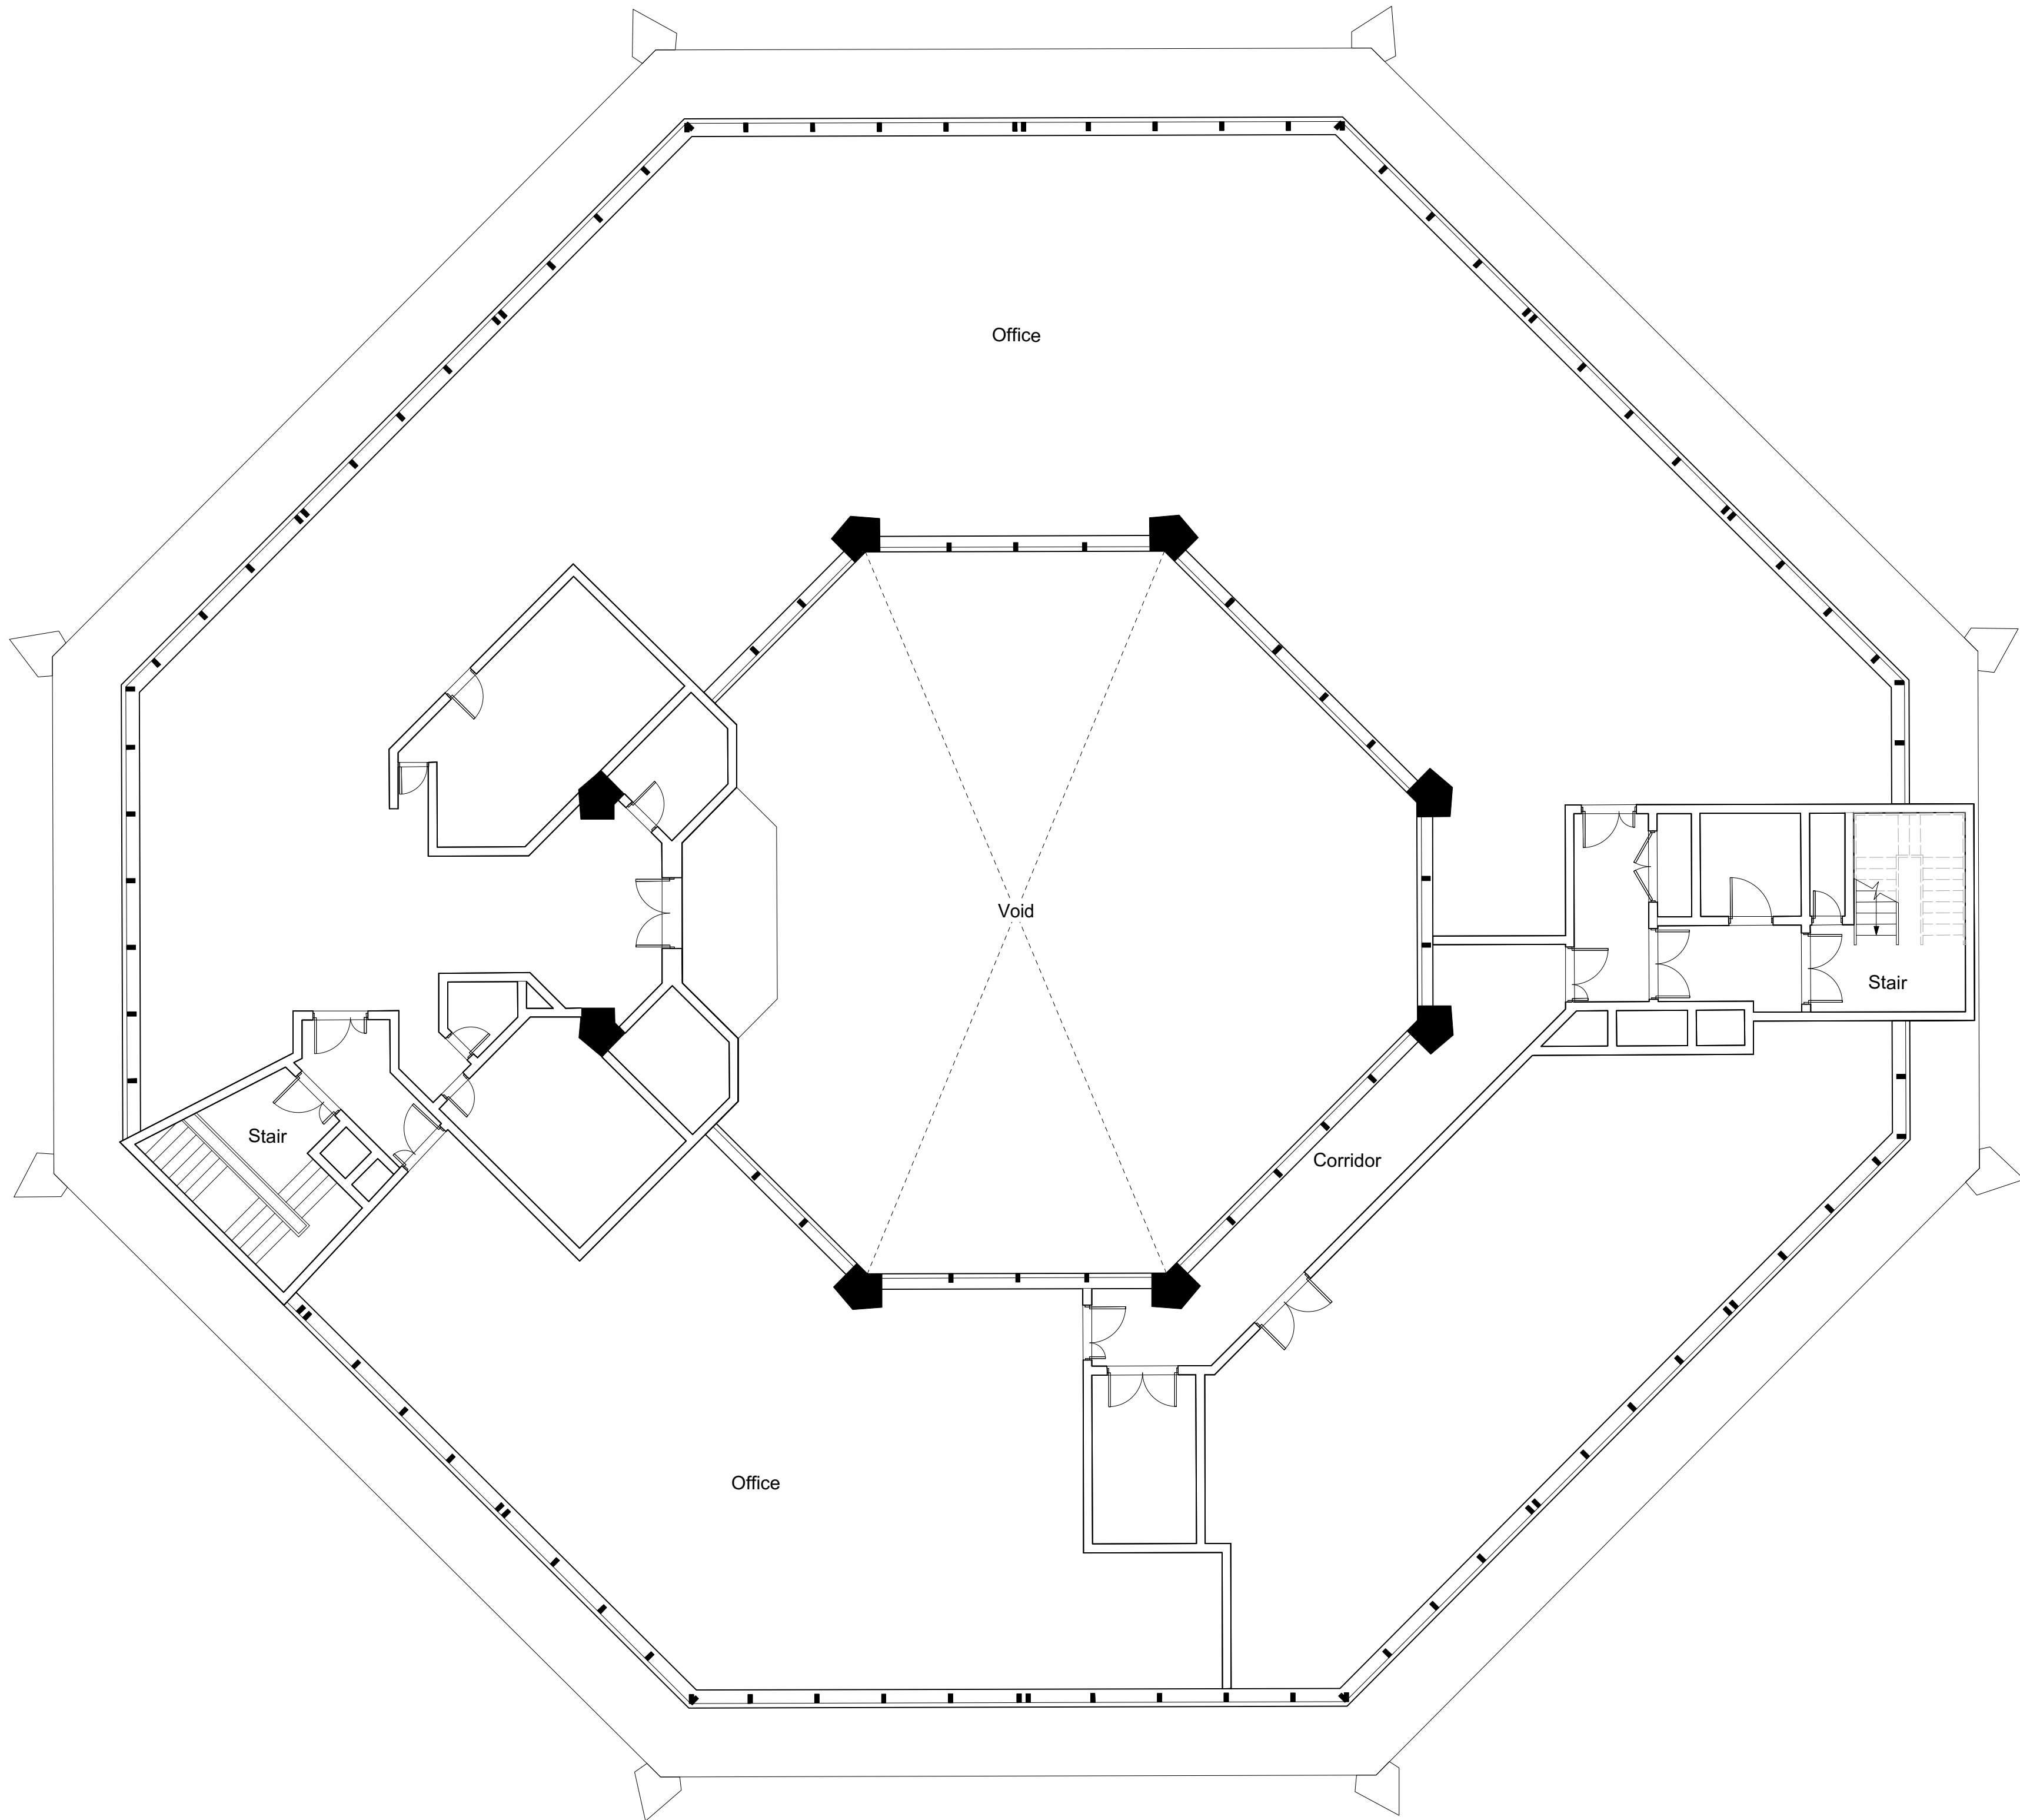

NOTES:

The copyright of this drawing is held by Ayre Chamberlain Gaunt Ltd. Not to be used for any purpose without consent.

ACGARCHITECTS.CO.UK

Ayre Chamberlain Gaunt
Belvedere House
Basingstoke
Hampshire, RG21 4HG

+44 (0)1256 363 987
mail@acgarchitects.co.uk

AYRE
CHAMBERLAIN
GAUNT

PROJECT

Sapphire Plaza
Watlington Street, Reading

DRAWING TITLE

Existing Fourth Floor Plan

REV	DATE	DESCRIPTION
1	20/12/2019	Issued for PD TH

REV.	VER.	APPROVED BY
P1	.00	OW

DRAWING NO.
project code - originator - volume - level - type - role - number
355-ACG-ZZ-00-DR-A-0015

SUITABILITY
code description
S0 INITIAL STATUS