


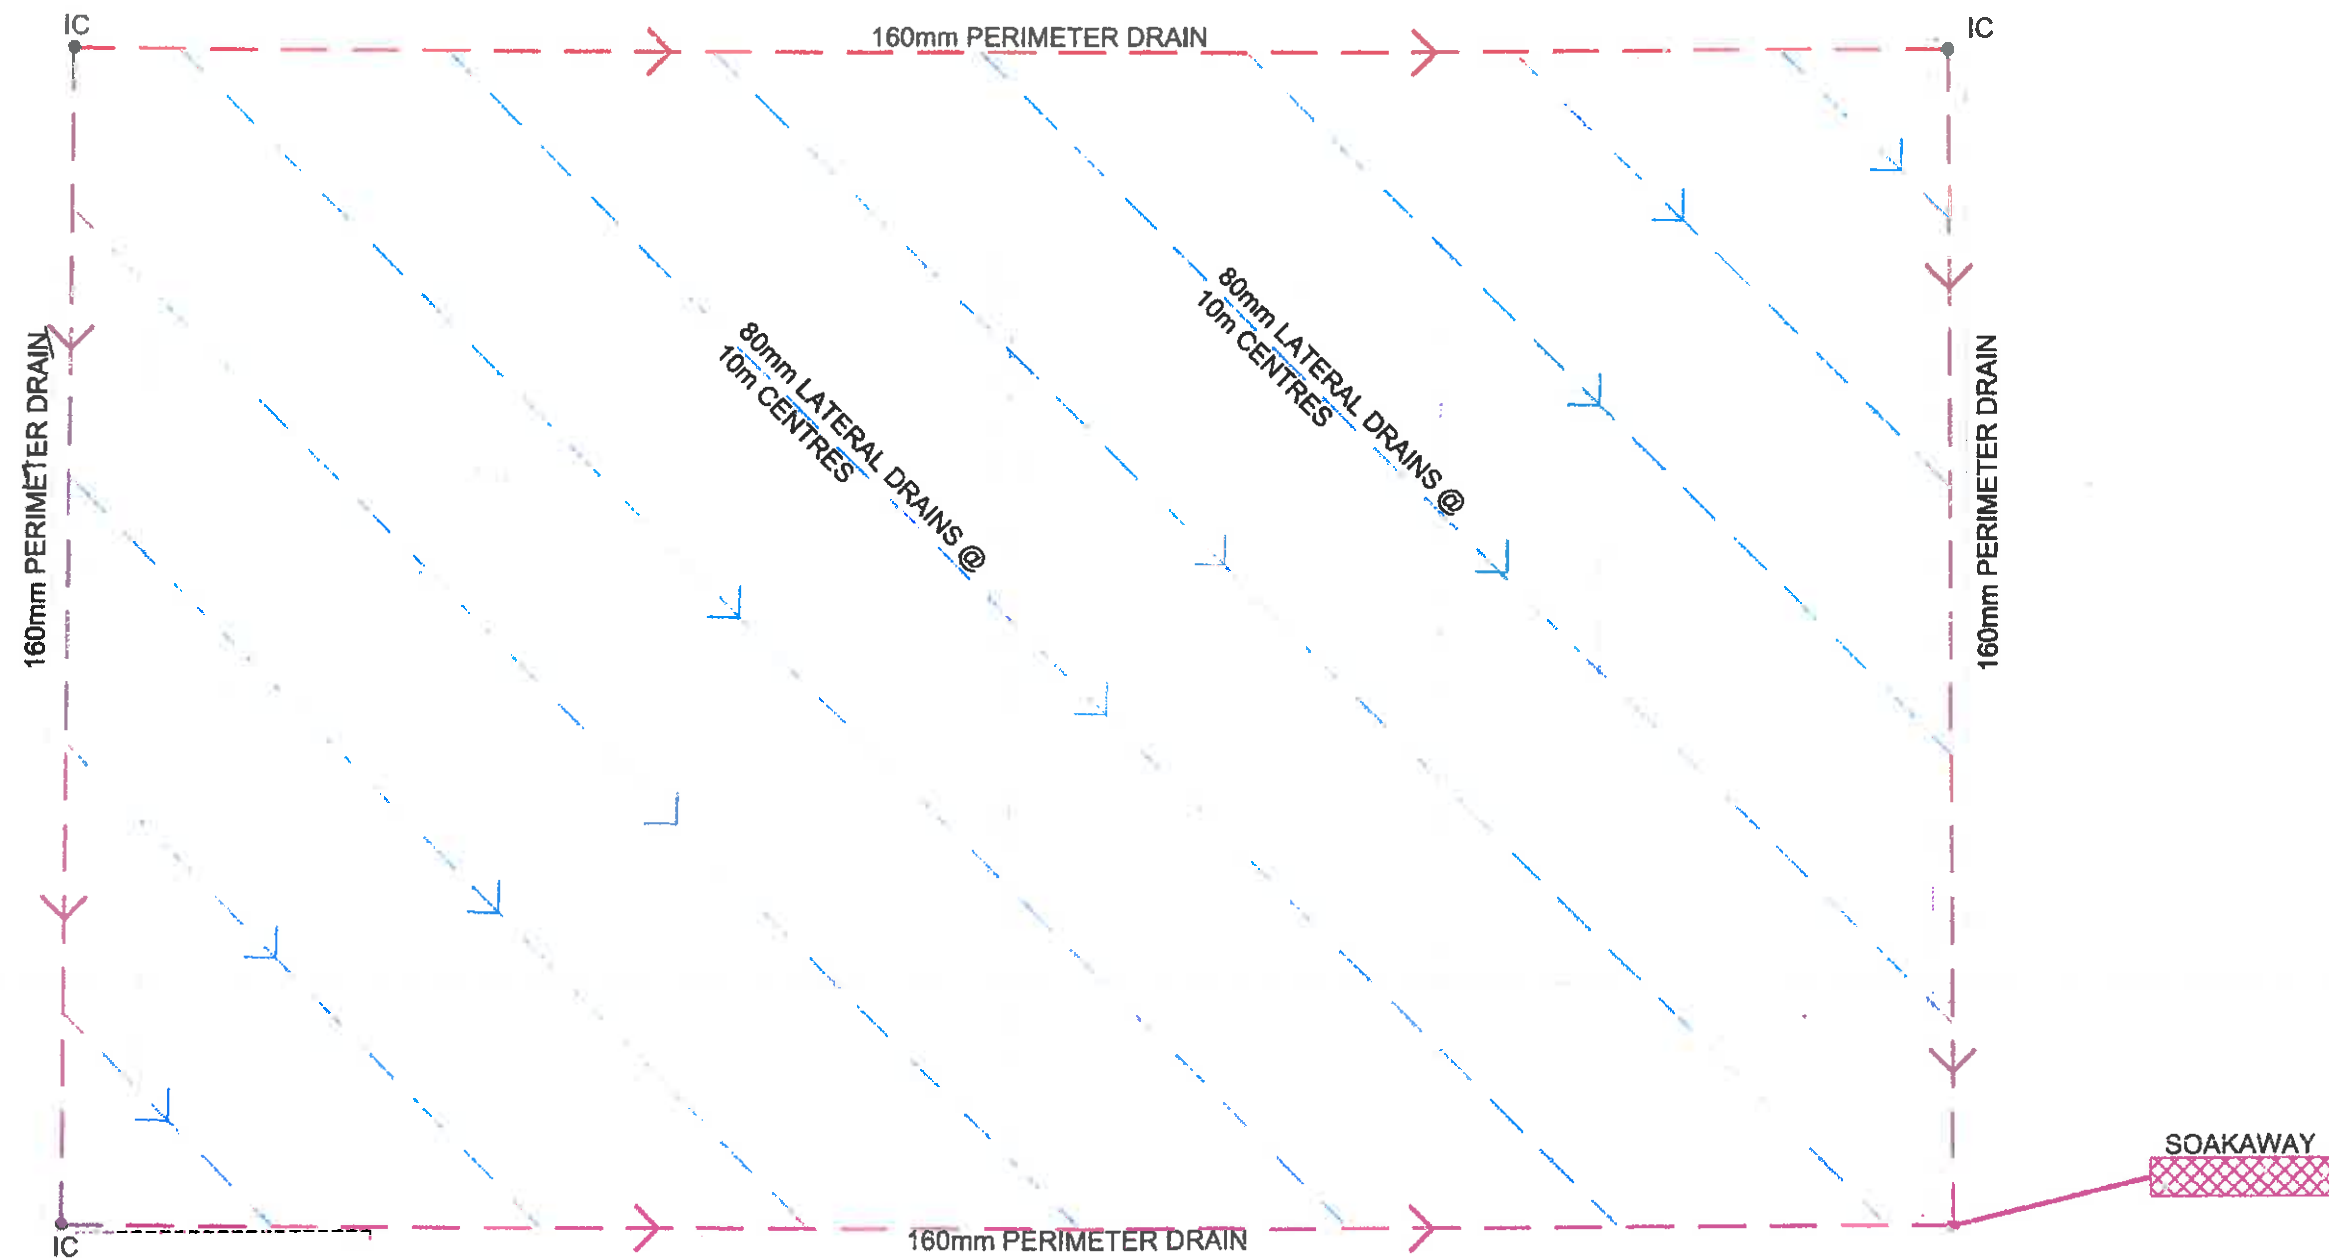

BODDINGTONS PLANNING

Westfield House
31 Shirburn Street
WATLINGTON
Oxon. OX49 5BU
01491 614809

www.boddingtonsplanning.com

DRAINAGE PLAN

Project: DRAINAGE DETAIL (generic)	Client: QUEEN ANNES SCHOOL
Date: August 2019	Scale: 1:400 Drawing 1921/06