




Existing Front Elevation

1:100




Existing Rear Elevation

1:100

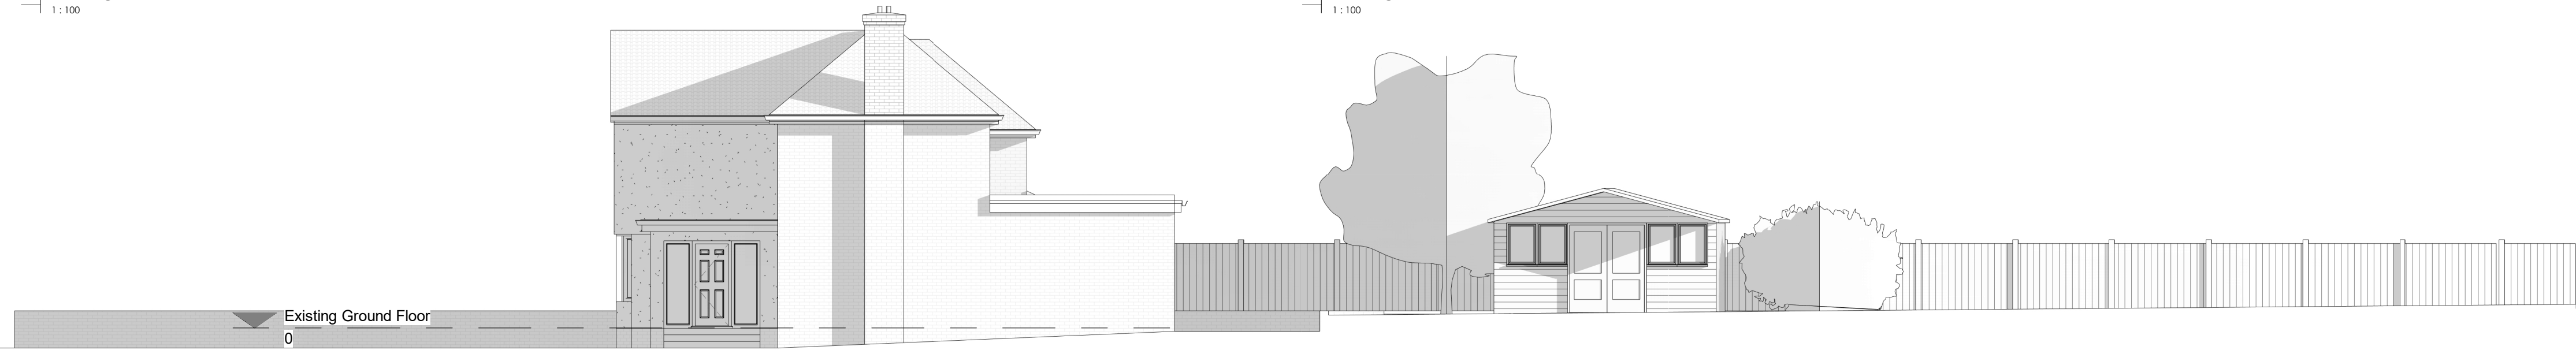


Existing Side Elevation 1

1:100

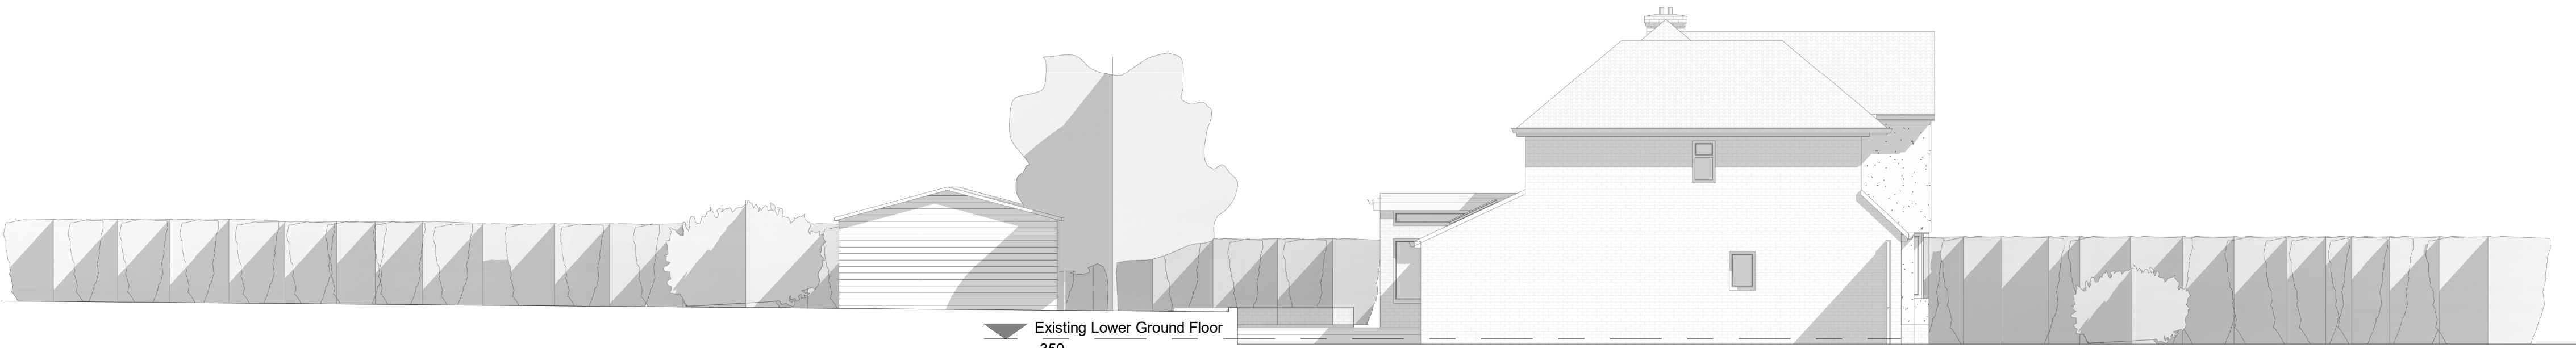


Existing Side Elevation 2

1:100

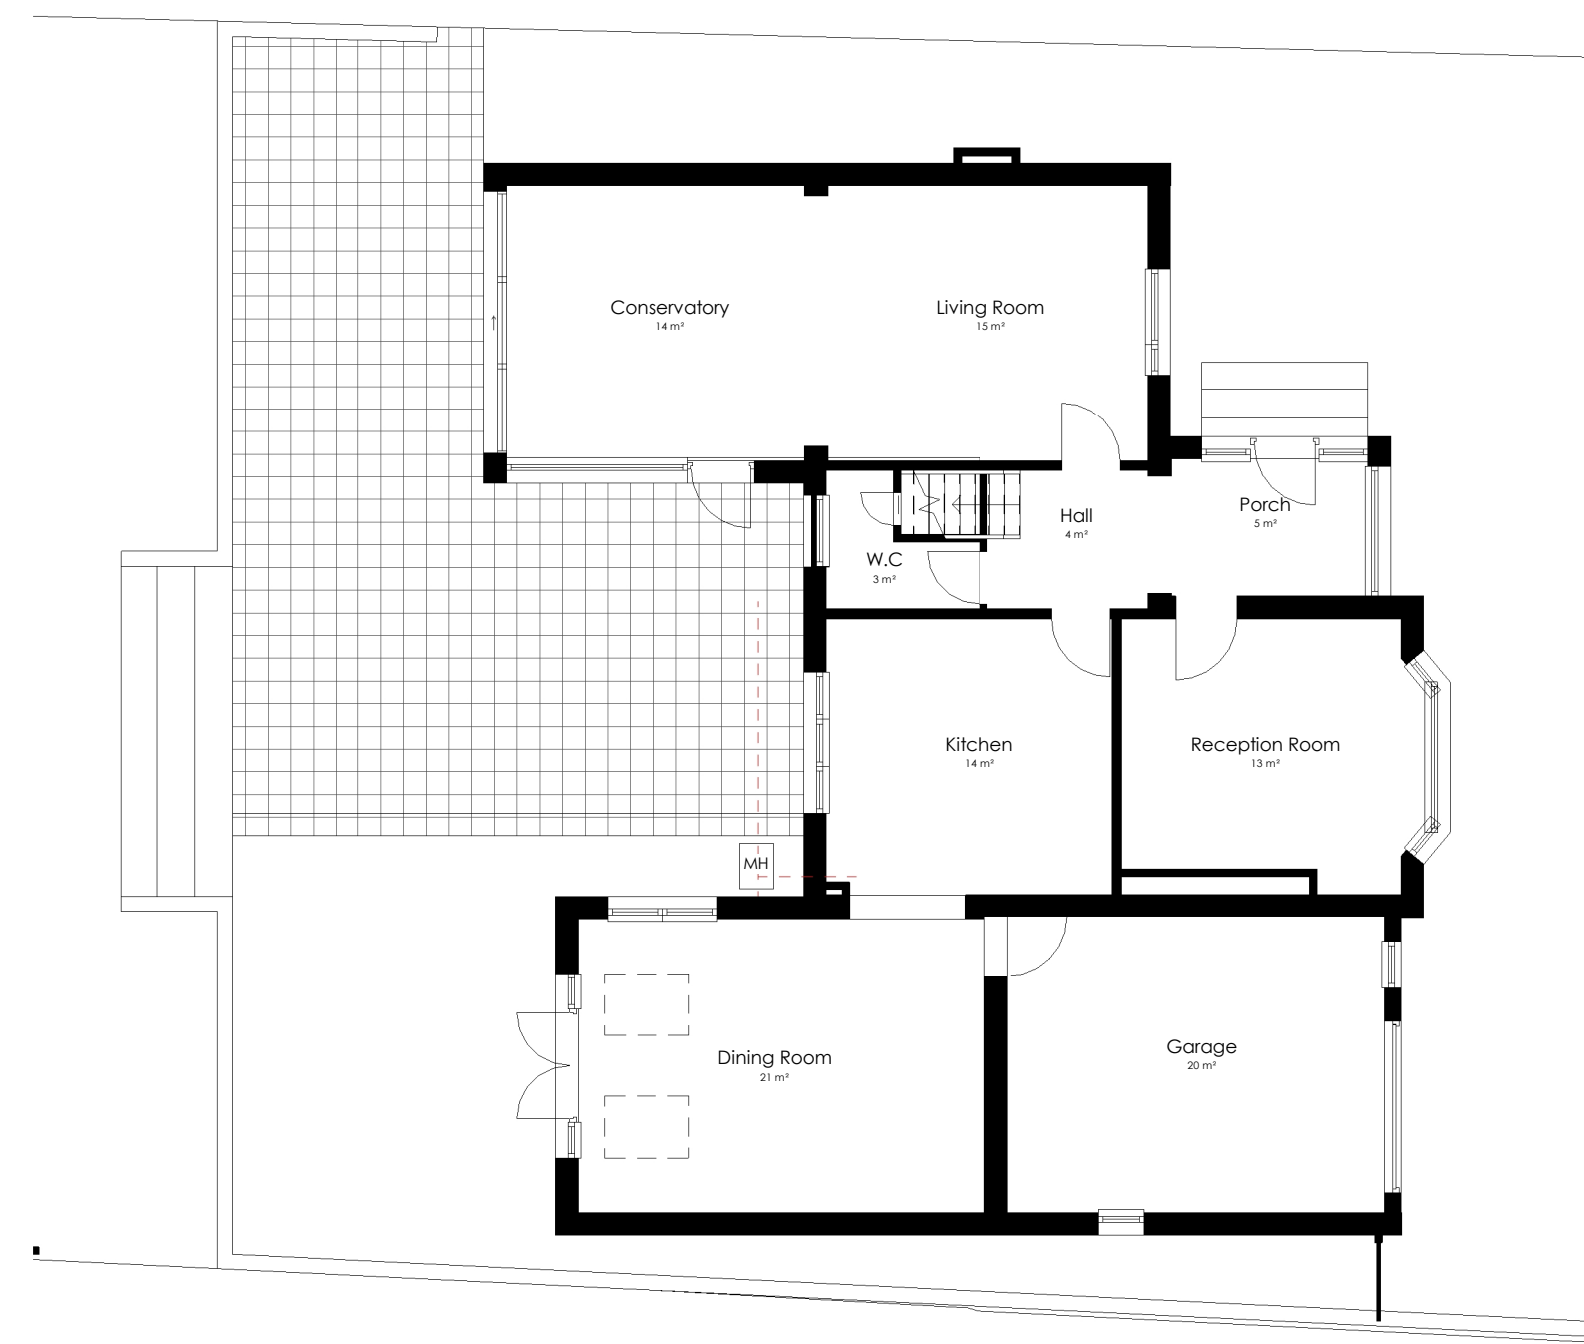


Existing Ground Floor

1:100

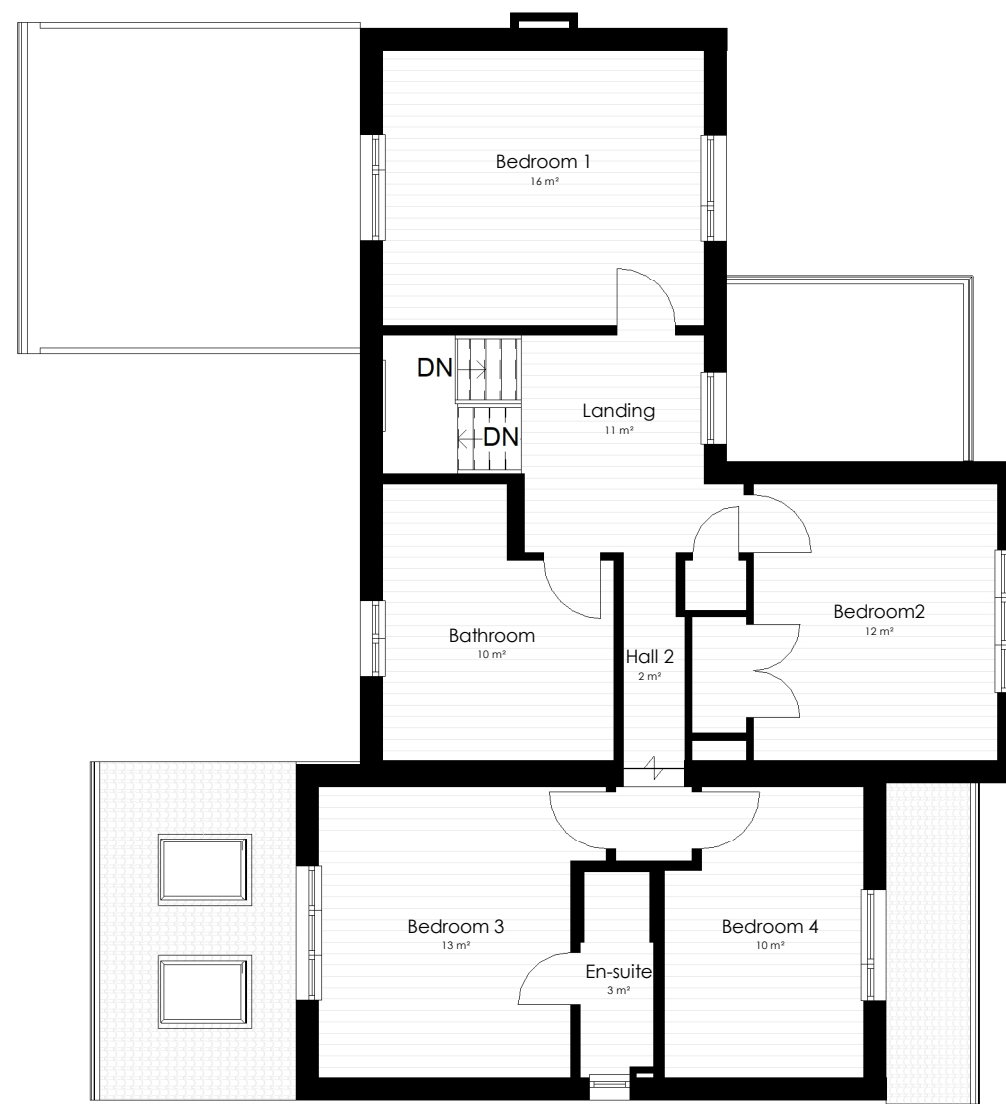

Existing First Floor

1:100

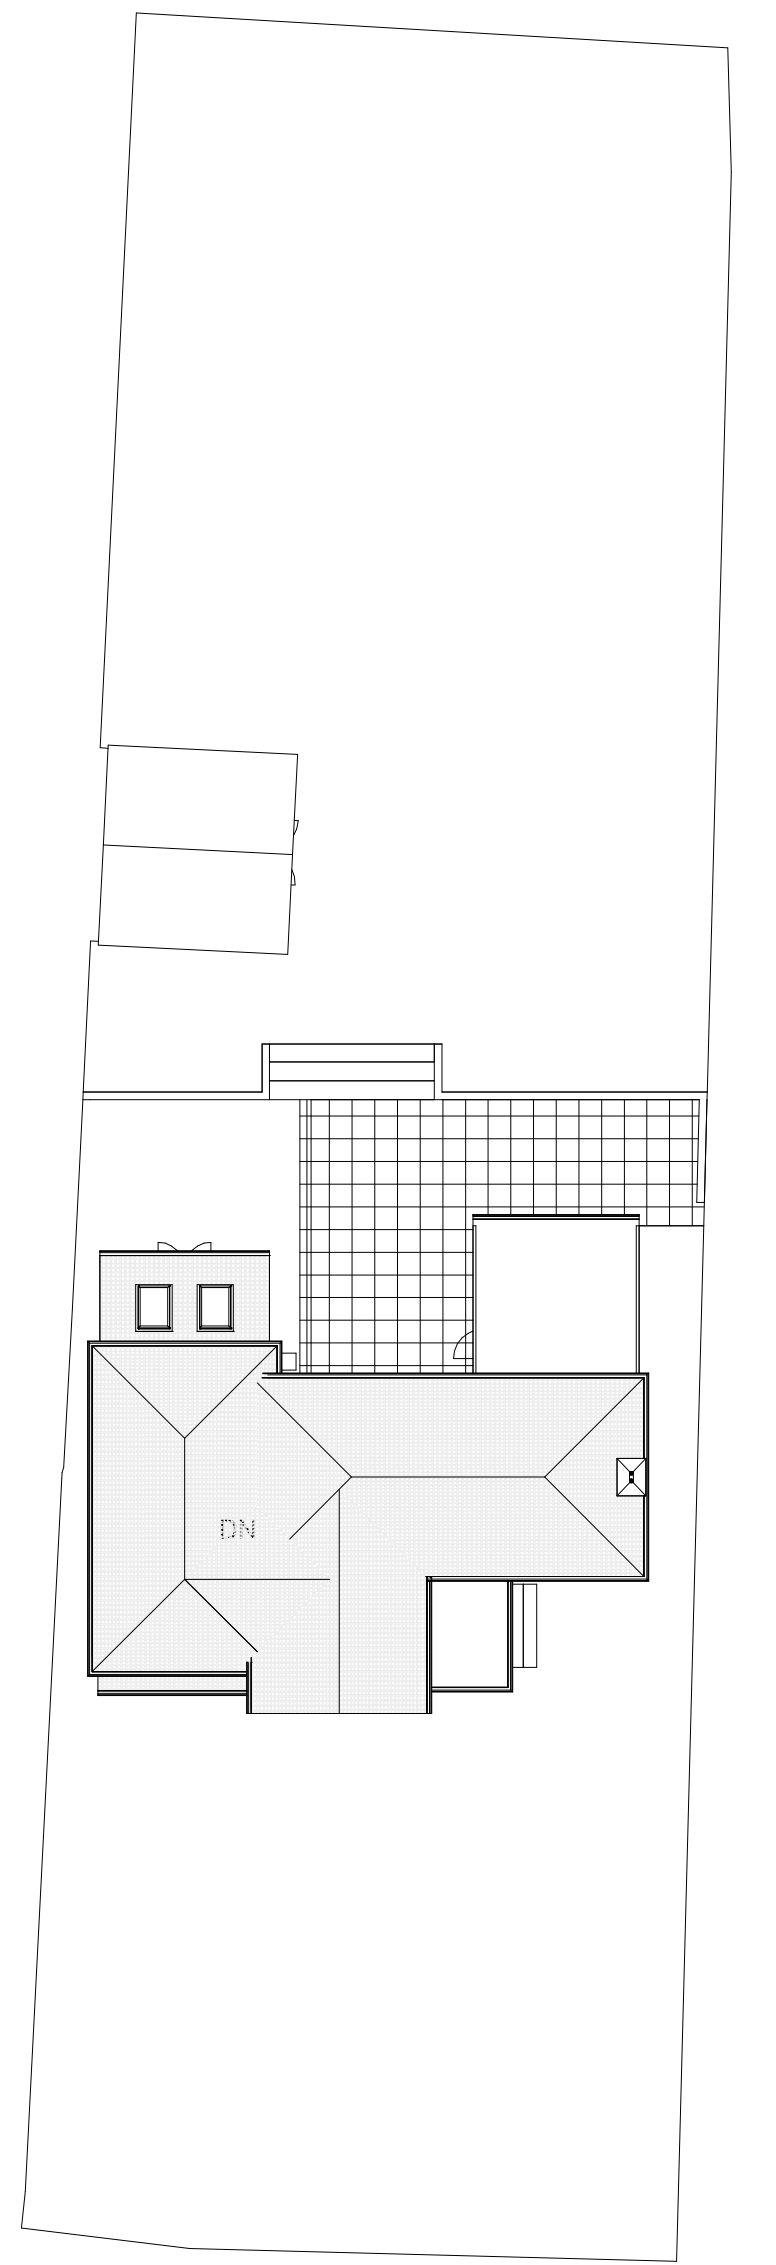

Existing Site

1:200

© Crown Copyright and database rights 2018. OS 100031961



Existing Location Plan

1:1250

© Crown Copyright and database rights 2018. OS 100031961



Existing Block Plan

1:500

0 1 2 3 4 5 10m E: 1/100

Zoe Lewis Architects Ltd

12A Castle Hill, Reading, RG1 7RD
www.zlal.co.uk / 07941 233 296
info@zlal.co.uk

PROJECT

111 Chapel Hill

TITLE

Existing

CLIENT

Mr & Mrs Mackim

DRAWN BY

MLS

CHECKED BY

ZEL

SCALE

As indicated

ISSUE DATE

15/05/2018

DRAWING NUMBER

A1-01

REV

01

© Zoe Lewis Architects LTD 2017