




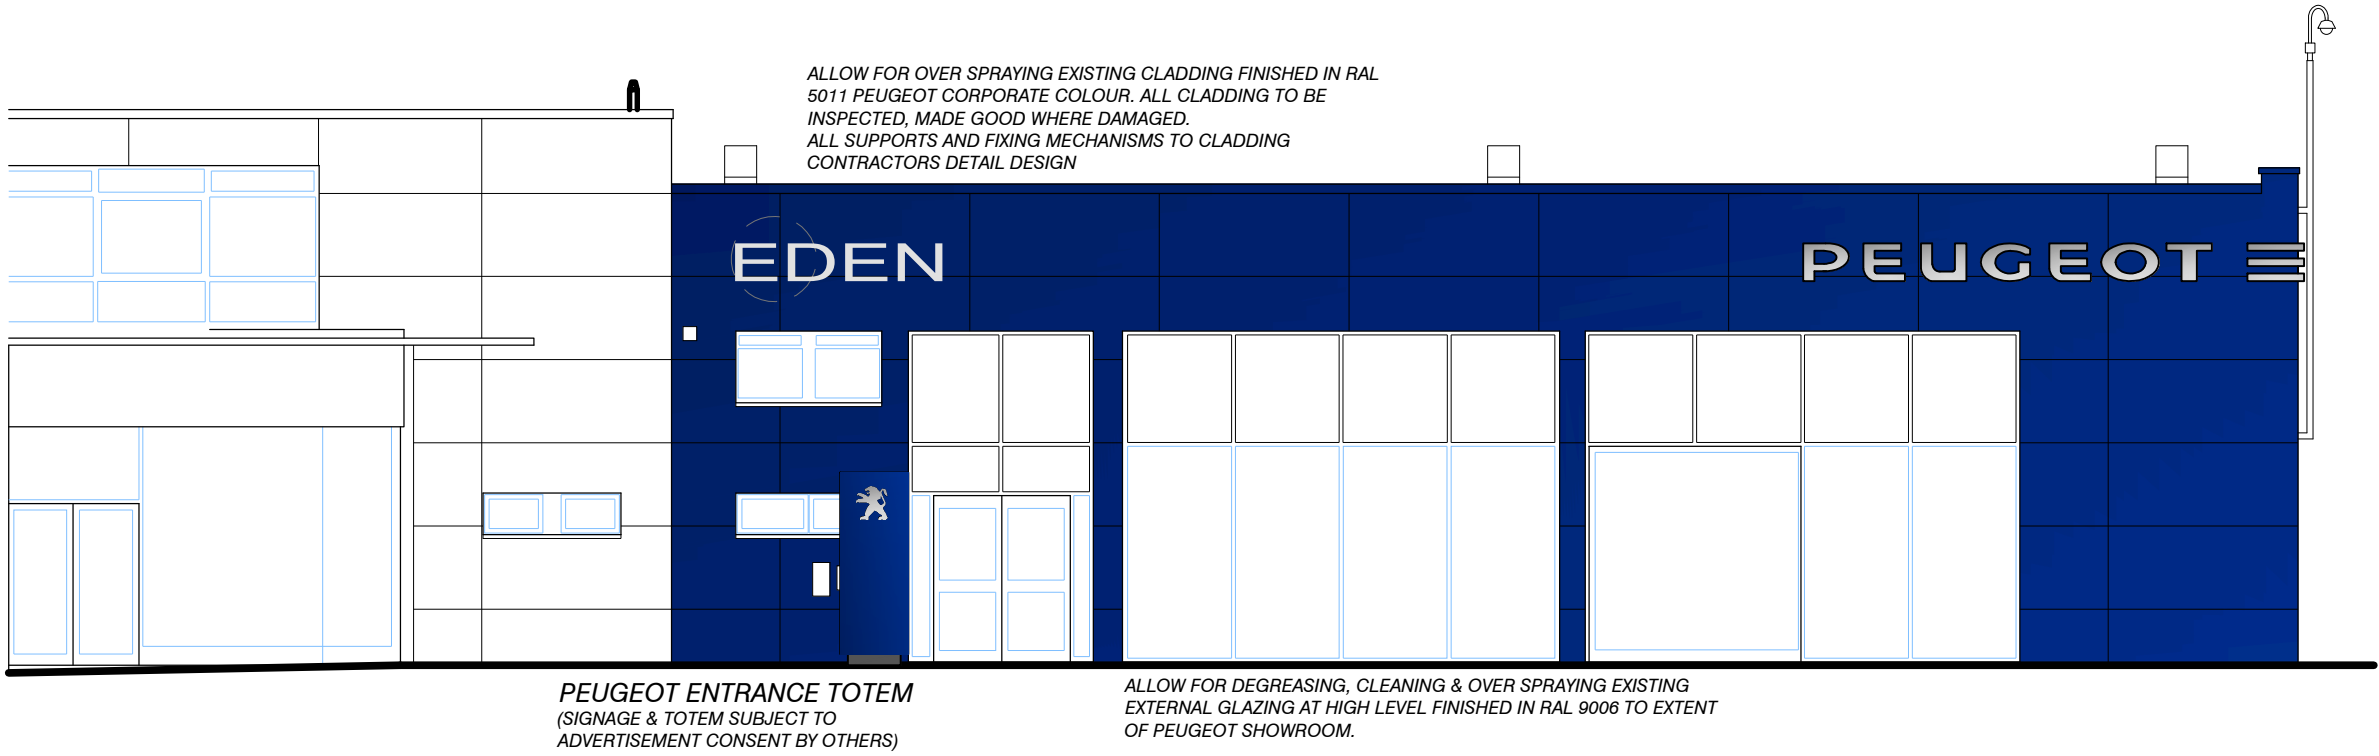

PART FIRST FLOOR PLAN 1:100

 


Datum: 45.00m.
Elevation 1.

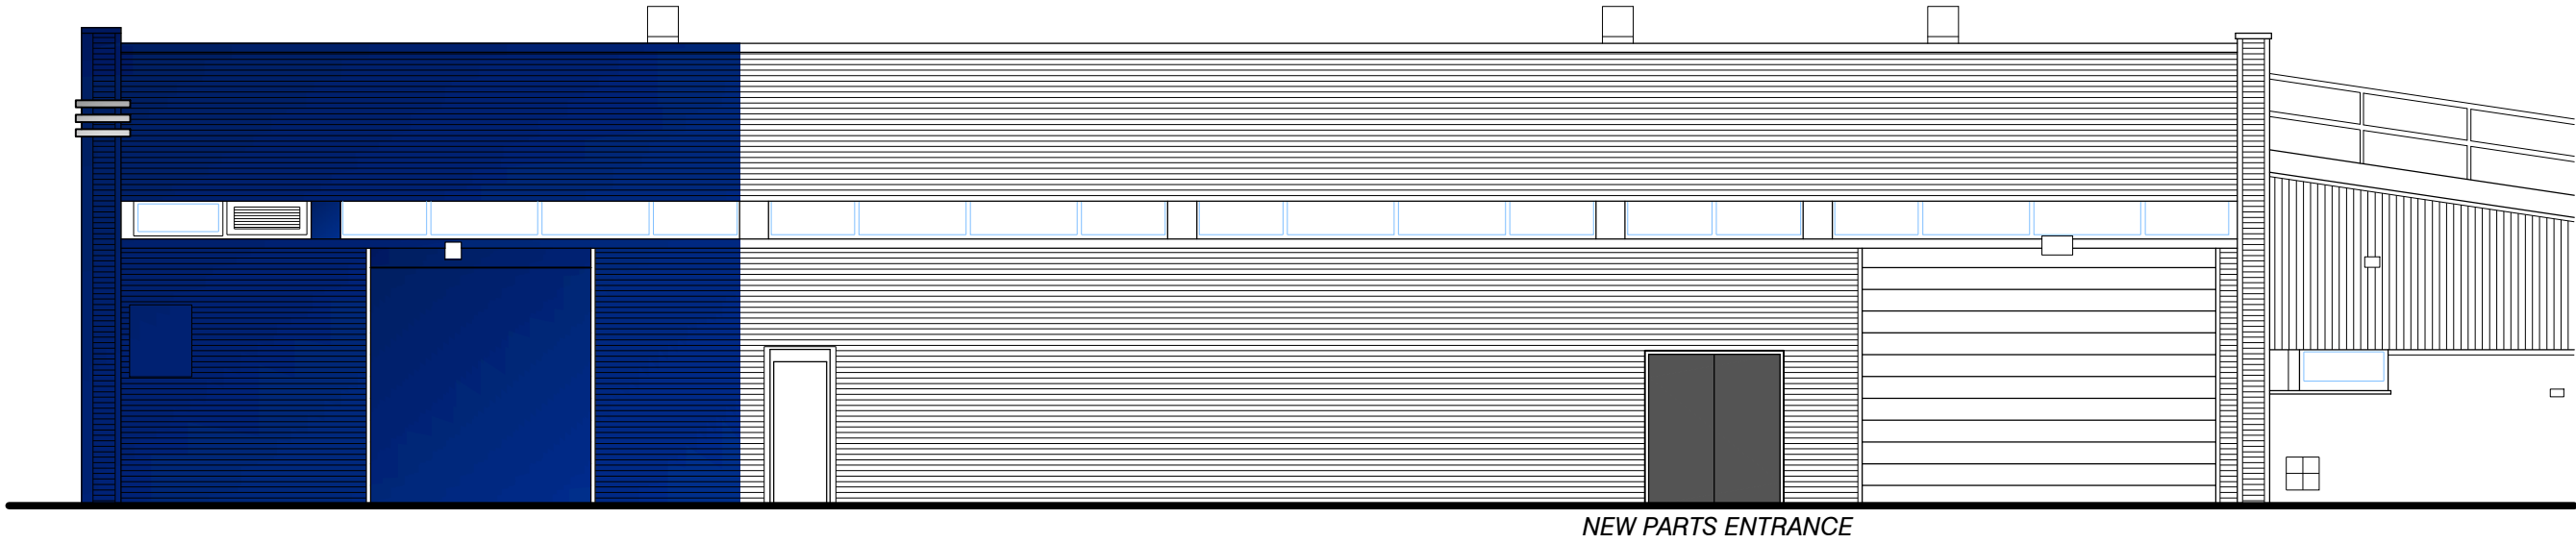

Datum: 45.00m.
Elevation 2.

ELEVATIONS 1:100

 


THIS DRAWING IS COPYRIGHT
DIMENSIONS ARE NOT TO BE SCALED FROM THIS DRAWING UNLESS
DONE SO BY THE LOCAL PLANNING AUTHORITY.
AXONArchitects CANNOT BE LIABLE FOR THIRD PARTY REPRODUCTION
ELECTRONIC DATA IS NOT TO BE AMENDED/DELETED WITHOUT
AXONArchitects PERMISSION
Ordnance Survey (c) Crown Copyright 2012. All rights reserved.
Licence number 0100031673
Supplied by EMAPSITE (Ordnance Survey Licensed Partner)

REV	DATE	INIT	DESCRIPTION
-----	------	------	-------------

DISCLAIMER NOTES:
DRAWING SUBJECT TO FOLLOWING CONDITIONS:

- SITE LEVEL SURVEY
- MEASURED BUILDING SURVEY
- CONFIRMATION OF LEGAL BOUNDARY & EASEMENTS
- GROUND INVESTIGATION BY OTHERS
- STATUTORY AUTHORITY SERVICES INVESTIGATION
- PLANNING AUTHORITY COMMENTS/APPROVAL
- HIGHWAY AUTHORITY COMMENTS/APPROVAL
- CONSERVATION OFFICER COMMENTS/APPROVAL
- FLOOD RISK ASSESSMENT
- PARTY WALL ACT 1996

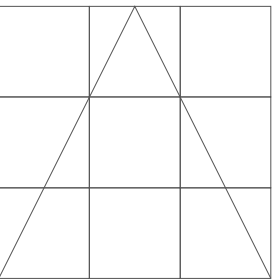

Axon Architects



Spaces Northgate House
2nd & 3rd Floors, Northgate House
Upper Borough Walls, Bath, BA1 1RG, England.
T: 07903 073451
E: studio@axonarchitects.co.uk
W: www.axonarchitects.co.uk

CLIENT

Eden Motor Group

PROJECT

Proposed rebranding of existing Adam Showroom to
Peugeot Showroom at existing Vauxhall Dealership
38-40 Portman Road, Reading

STATUS

Planning

DATE

14-02-2020

DRAWN

others

CHECKED

nja

SCALE

as indicated

DRAWING

First Floor Plan and Elevations as Proposed

DRAWING No.

191404-PL06

REVISION

-