



DEVELOPMENTS IN DESIGN LTD

WWW.DEVELOPMENTSINDESIGN.CO.UK
TEL.0118 9797484

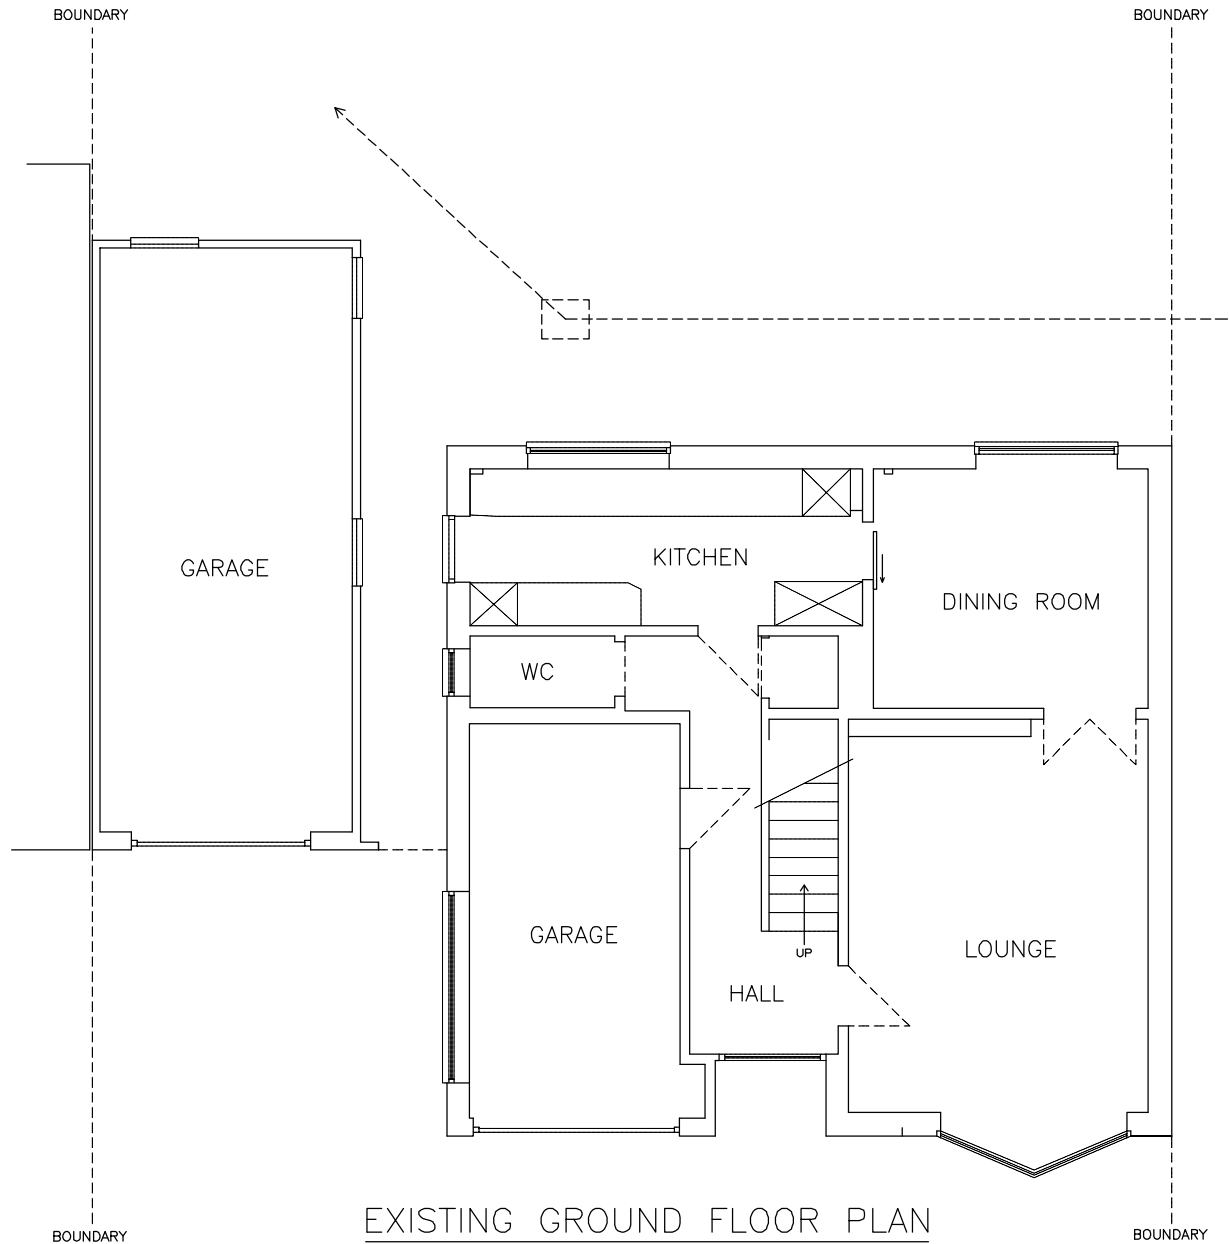

EXISTING GROUND FLOOR PLAN

PROPOSED REAR EXTENSION AND BALCONY CONVERSION

 

DRAWING NO. RT.003
DATE 14.9.16
SCALE 1:50

MR AND MRS ROBERTS

7 WOODFORD CLOSE CAVERSHAM BERKS RG4 7HN