



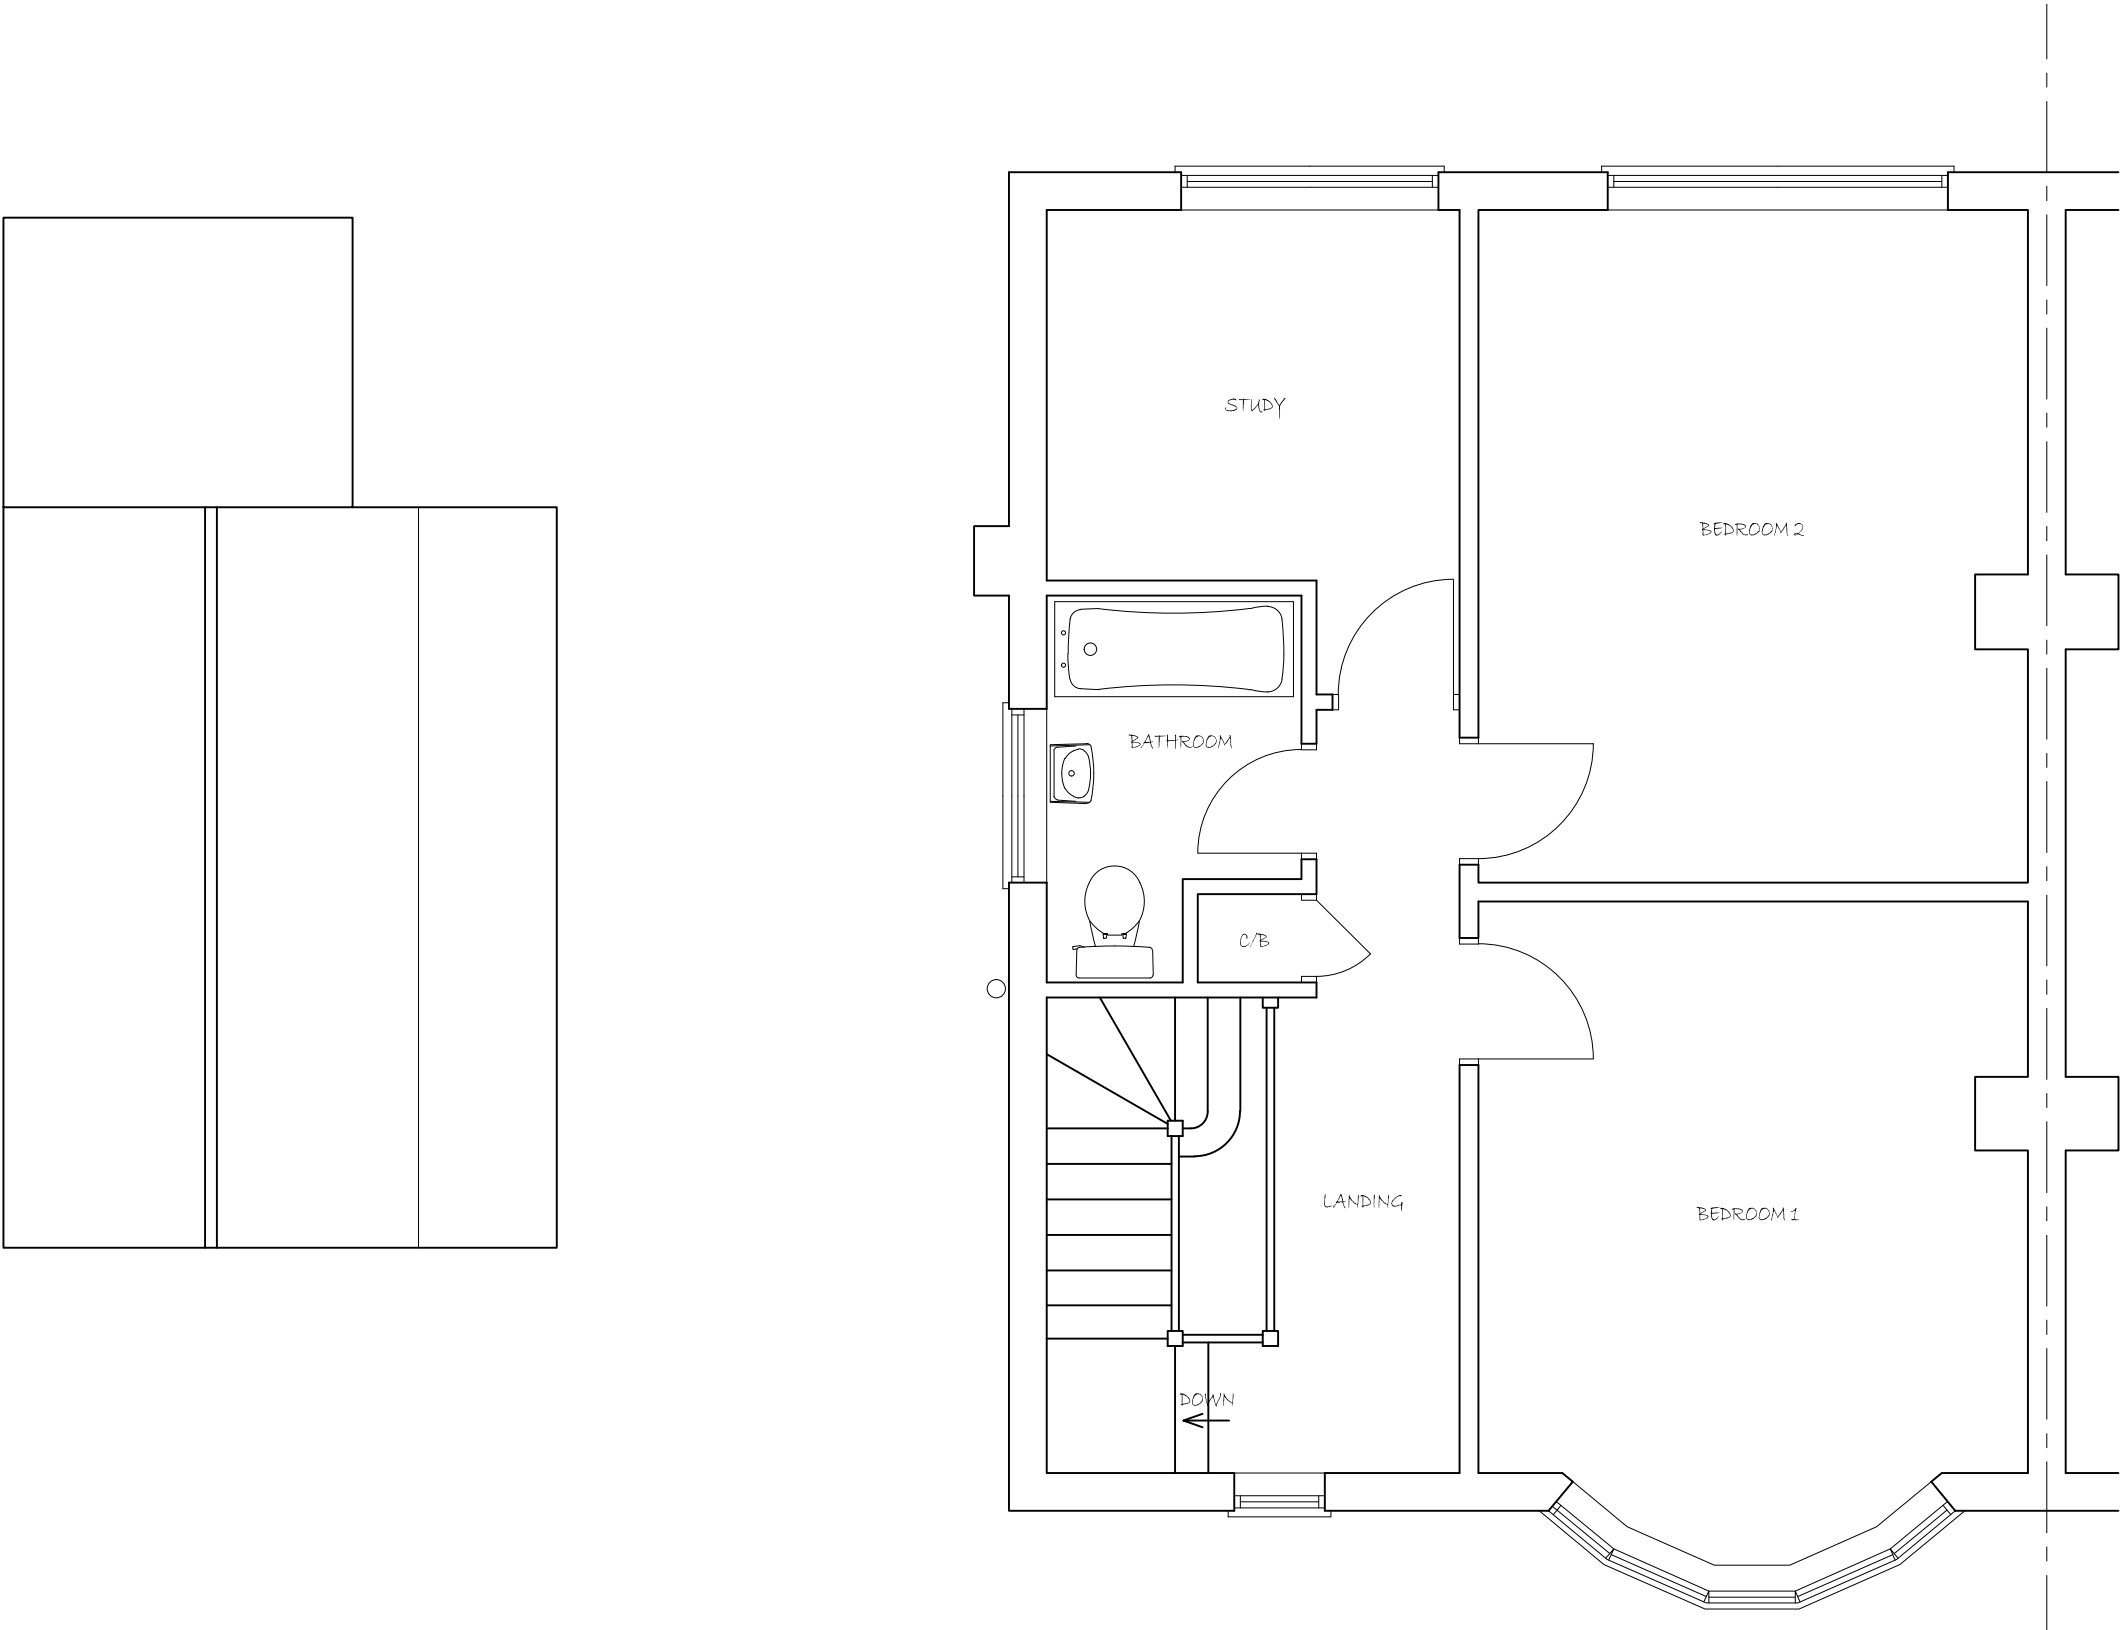

EXISTING FIRST FLOOR PLAN

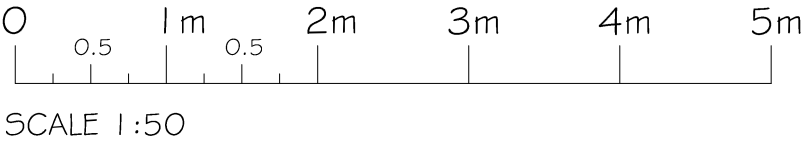

PROJECT PROPOSED DEVELOPMENT AT ; 5 CRAWSHAY DRIVE READING RG4 8SX				
TITLE EXISTING FIRST FLOOR PLAN				
 CREATIVE DESIGN & STRUCTURE Ltd. HENSON HOUSE NEWTOWN ROAD HENLEY-ON-THAMES RG9 1HG Tel 01491 411922 info@creativedesignandstructure.co.uk www.creativedesignandstructure.co.uk				
DRAWN HC		SCALE @ A2 1:50		
DATE JULY 2017				
DRAWING NO.		REV.		
26517-02				