

STATION HILL NORTH READING

PHASE 2 - DETAILED PLANNING APPLICATION:
SITE PLANS
(CRTKL)

DECEMBER 2019


SH READING
MASTER LLP

CALLISONRTKL™

Gensler

LD&A DESIGN

Lincoln|mgmt
A Joint Venture in Millennial Cities

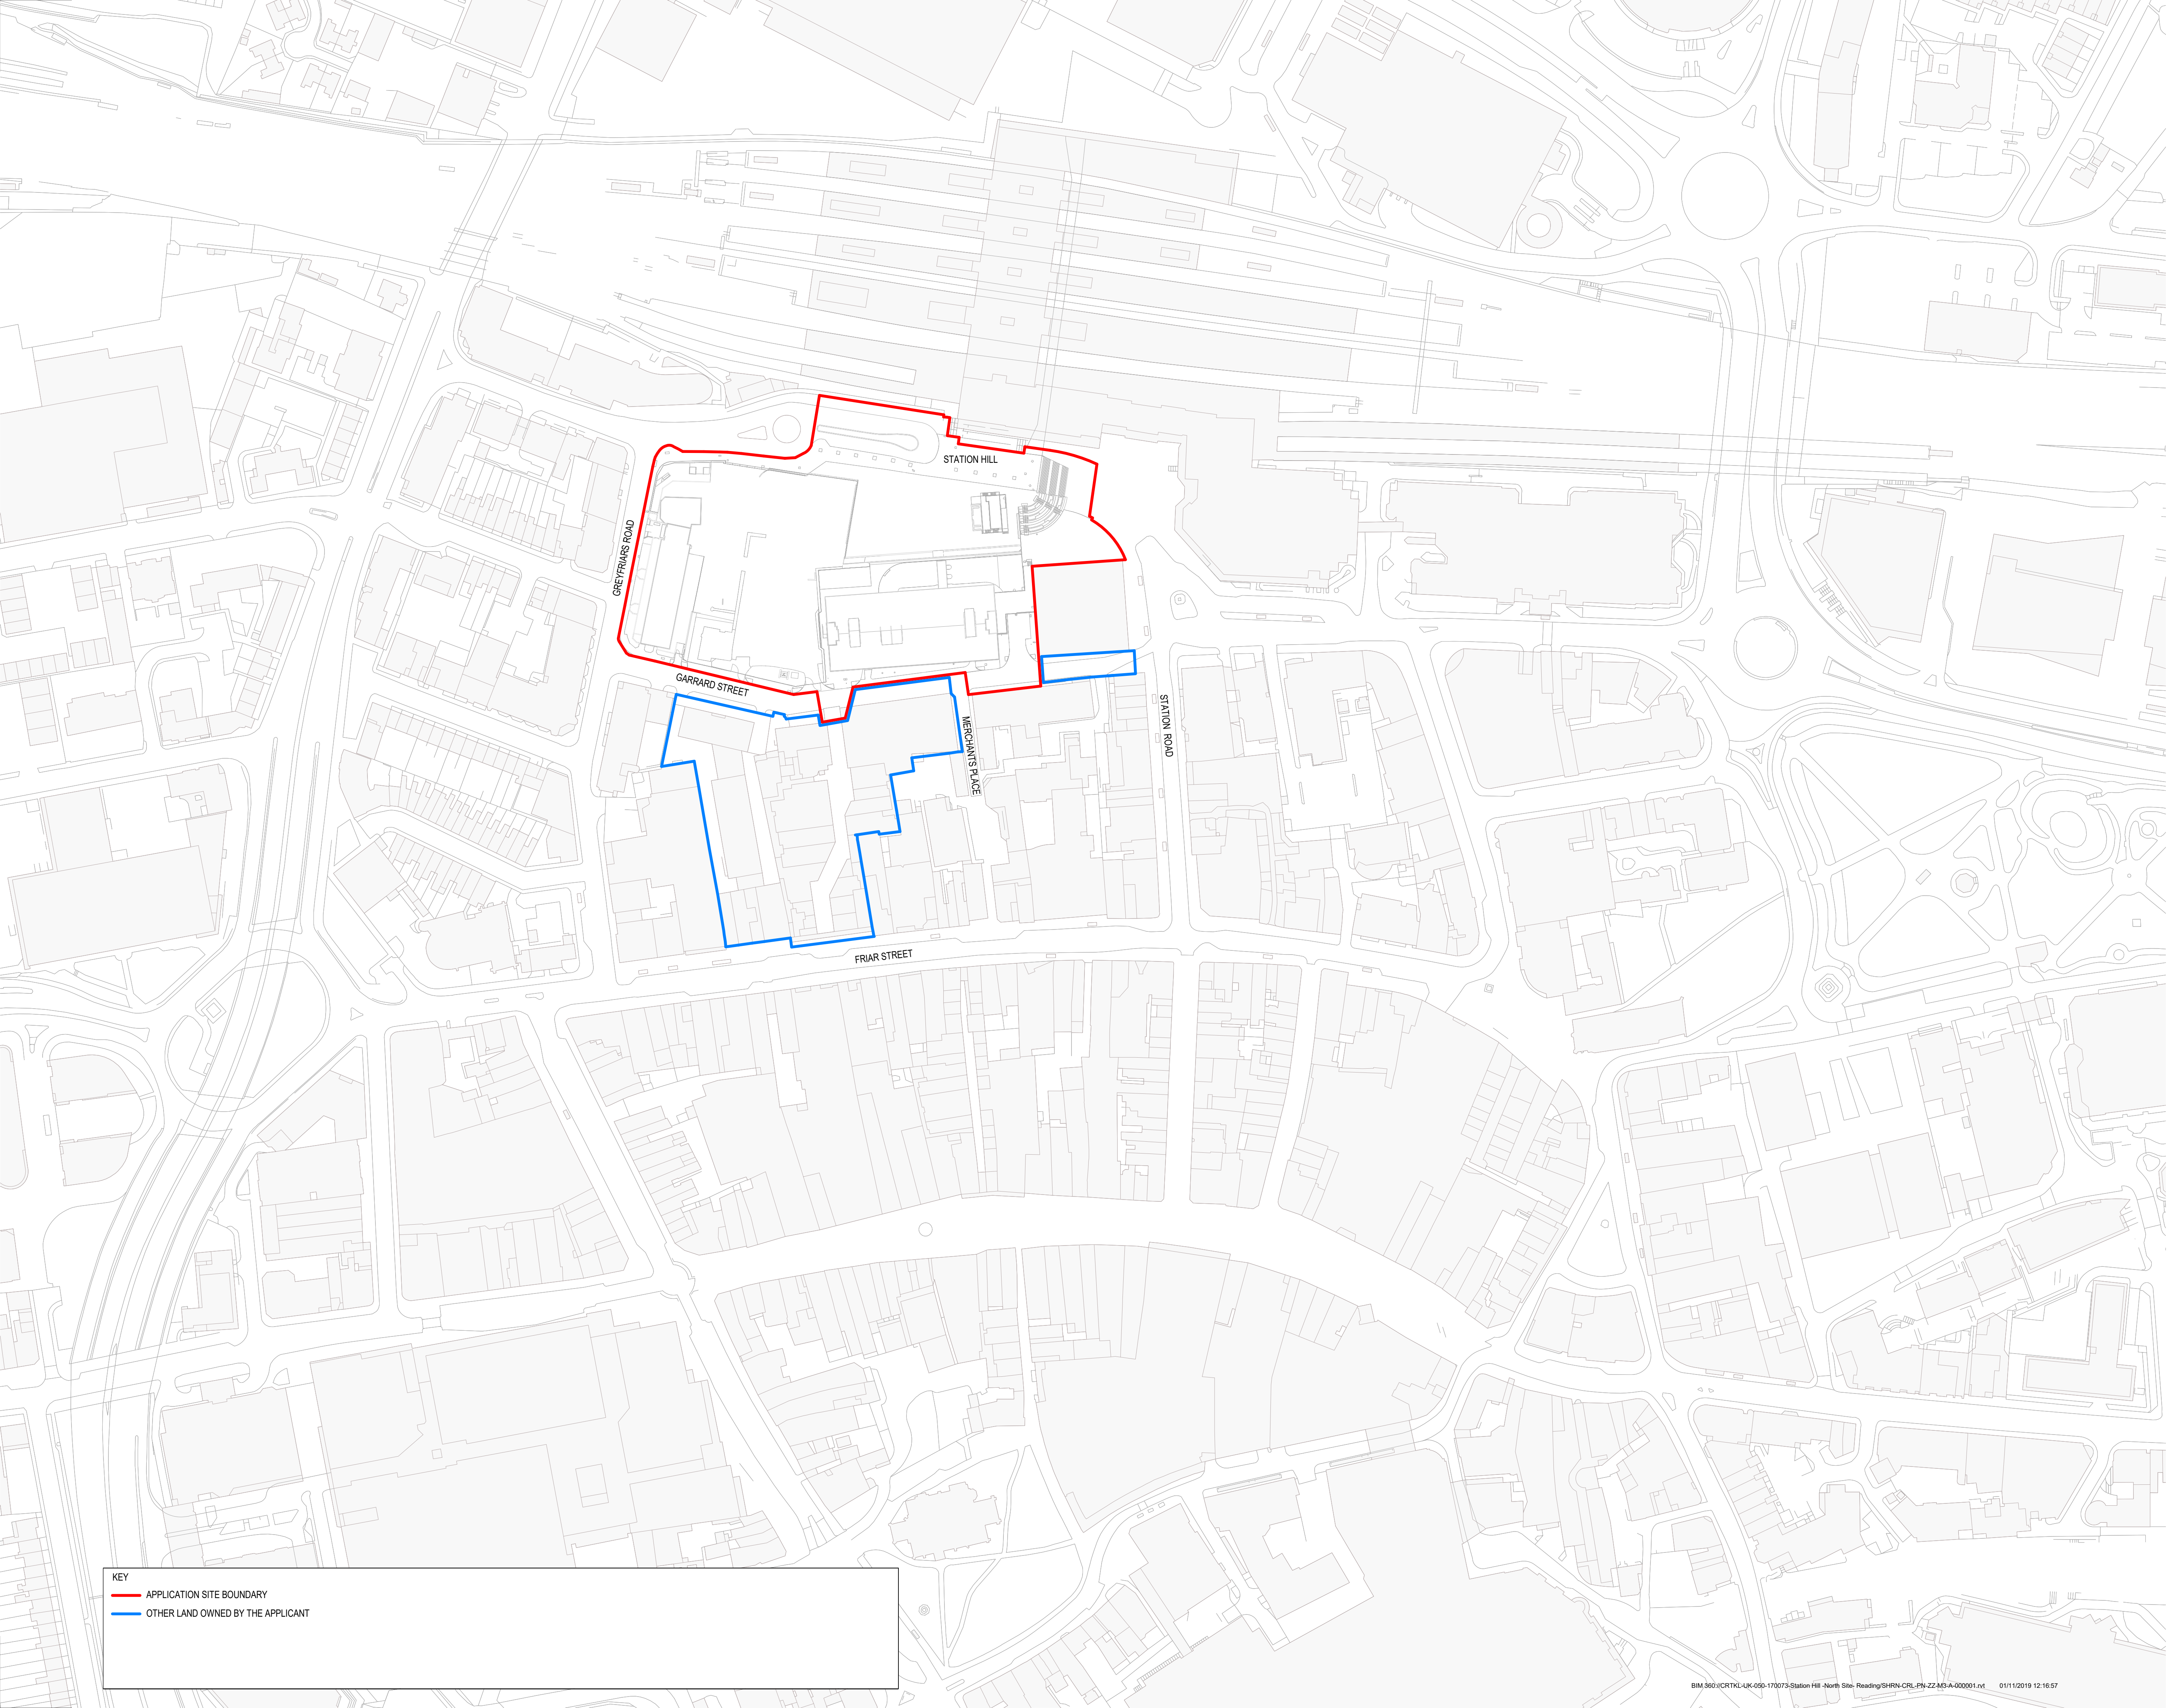

KEY

APPLICATION SITE BOUNDARY

OTHER LAND OWNED BY THE APPLICANT

GENERAL NOTES


All rights reserved.

All drawings and written material appearing here, constitute original and unpublished work of the Architect and may not be duplicated, used or disclosed without written consent of the Architect.

Notes and material designations are typical for similar conditions unless otherwise indicated.

Do not scale from this drawing.

P00	13/12/2019	FIRST ISSUE	
REV No.	DATE	DESCRIPTION	DWN CHK

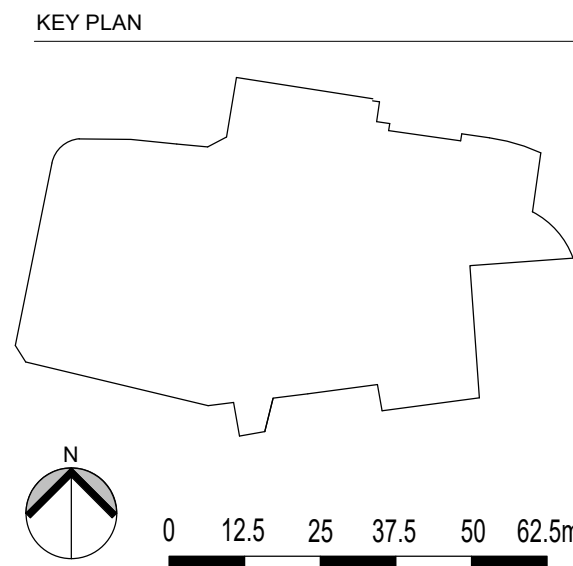

PROJECT

**STATION HILL
NORTH, READING**

CLIENT

**SH READING
MASTER LLP**

CALLISONRTKL
A DESIGN CONSULTANCY OF ARCADIS

CALLISONRTKL
25 Farringdon Street, 10th Floor
London EC4A 4AB

T: +44(0)20 7306 0404

SHEET IDENTIFICATION

TITLE

**01 SITE PLANS
EXISTING**

SITE LOCATION PLAN

STATUS				
FOR PLANNING				
PROJECT NUMBER	DATE DRAWN	18/04/19		
050-170073	SCALE @ A1:	1 : 1250		
	DRAWN BY:	AJ		
	CHECKED BY:	NS		
PROJECT	ORIGINATOR	ZONE	LEVEL	TYPE
SHRN - CRL	- SW	- ZZ	- PL	
ROLE	NUMBER	REVISION		
A - 0105	P00			



- KEY
- APPLICATION SITE BOUNDARY
 - AREA OUTSIDE OF APPLICANT OWNERSHIP, SUBJECT TO AGREEMENT WITH RELEVANT STAKEHOLDERS

GENERAL NOTES

All rights reserved.


All drawings and written material appearing here, constitute original and unpublished work of the Architect and may not be duplicated, used or disclosed without written consent of the Architect.

Notes and material designations are typical for similar conditions unless otherwise indicated.

Do not scale from this drawing.

P00	13/12/2019	FIRST ISSUE	
REV No.	DATE	DESCRIPTION	DWN CHK

KEY PLAN

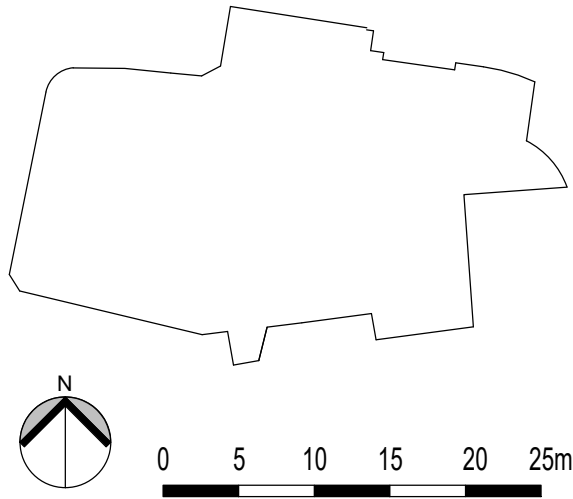

PROJECT

STATION HILL
NORTH, READING

CLIENT

SH READING
MASTER LLP

CALLISONRTKL
A DESIGN CONSULTANCY OF ARCADIS

CALLISONRTKL
25 Farringdon Street, 10th Floor
London EC4A 4AB

T: +44(0)20 7306 0404

SHEET IDENTIFICATION

TITLE

01 SITE PLANS
EXISTING

OWNERSHIP PLAN

STATUS

FOR PLANNING

PROJECT NUMBER: 050-170073
DATE DRAWN: 19/07/19
SCALE @ A1: 1:500

DRAWN BY: AJ
CHECKED BY: NS

PROJECT ORIGINATOR: ZONE LEVEL TYPE

SHRN - CRL - SW - ZZ - PL

ROLE NUMBER REVISION

A - 0110 - P00

© 2019 CALLISONRTKL UK Ltd



- KEY
- APPLICATION SITE BOUNDARY
 - PHASE 2 DETAILED PLANNING APPLICATION
 - PHASE 3 OUTLINE PLANNING APPLICATION

GENERAL NOTES

All rights reserved.



All drawings and written material appearing here, constitute original and unpublished work of the Architect and may not be duplicated, used or disclosed without written consent of the Architect.

Notes and material designations are typical for similar conditions unless otherwise indicated.

Do not scale from this drawing.

P00	13/12/2019	FIRST ISSUE	
REV No.	DATE	DESCRIPTION	DWN CHK

KEY PLAN

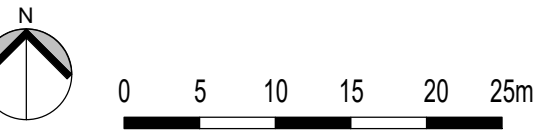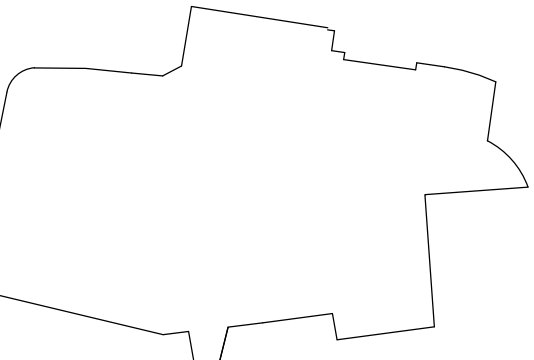

PROJECT

STATION HILL
NORTH, READING

CLIENT

SH READING
MASTER LLP

CALLISONRTKL
A DESIGN CONSULTANCY OF ARCADIS

CALLISONRTKL

25 Farringdon Street, 10th Floor
London EC4A 4AB

T: +44(0)20 7306 0404

SHEET IDENTIFICATION

TITLE

01 SITE PLANS
EXISTING

PHASING PLAN

STATUS

FOR PLANNING

PROJECT NUMBER: 050-170073

DATE DRAWN: 21/08/19

SCALE @ A1: 1: 500

DRAWN BY: AJ

CHECKED BY: YL

PROJECT ORIGINATOR ZONE LEVEL TYPE

SHRN - CRL - SW - ZZ - PL

ROLE NUMBER REVISION

A - 0115 - P00

© 2019 CALLISONRTKL UK Ltd

01/11/2019 12:17:42



KEY
APPLICATION SITE BOUNDARY

GENERAL NOTES

All rights reserved.


All drawings and written material appearing here, constitute original and unpublished work of the Architect and may not be duplicated, used or disclosed without written consent of the Architect.

Notes and material designations are typical for similar conditions unless otherwise indicated.

Do not scale from this drawing.

P00	13/12/2019	FIRST ISSUE	
REV No.	DATE	DESCRIPTION	DWN CHK

KEY PLAN

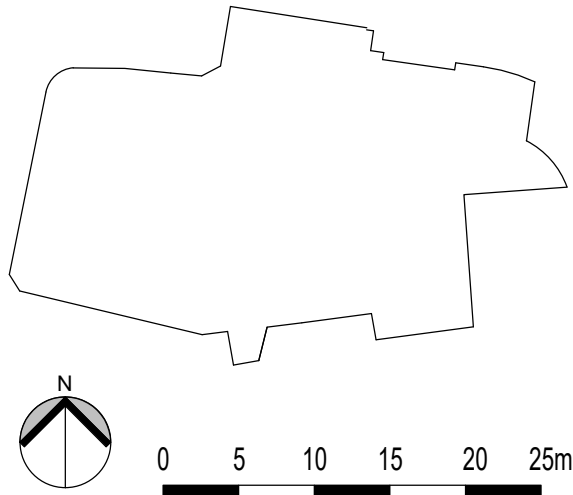

PROJECT

STATION HILL NORTH, READING

CLIENT

SH READING MASTER LLP

CALLISONRTKL

A DESIGN CONSULTANCY OF ARCADIS

CALLISONRTKL
25 Farringdon Street, 10th Floor
London EC4A 4AB

T: +44(0)20 7306 0404

SHEET IDENTIFICATION

TITLE

01 SITE PLANS EXISTING

APPLICATION SITE BOUNDARY PLAN

STATUS

FOR PLANNING

PROJECT NUMBER: 050-170073
DATE DRAWN: 06/09/19
SCALE @ A1: 1:500

DRAWN BY: AJ
CHECKED BY: YL

PROJECT ORIGINATOR ZONE LEVEL TYPE
SHRN - CRL - SW - ZZ - PL

ROLE NUMBER REVISION
A - 0120 - P00

© 2019 CALLISONRTKL UK Ltd


GENERAL NOTES

All rights reserved.


All drawings and written material appearing here, constitute original and unpublished work of the Architect and may not be duplicated, used or disclosed without written consent of the Architect.

Notes and material designations are typical for similar conditions unless otherwise indicated.


Do not scale from this drawing.

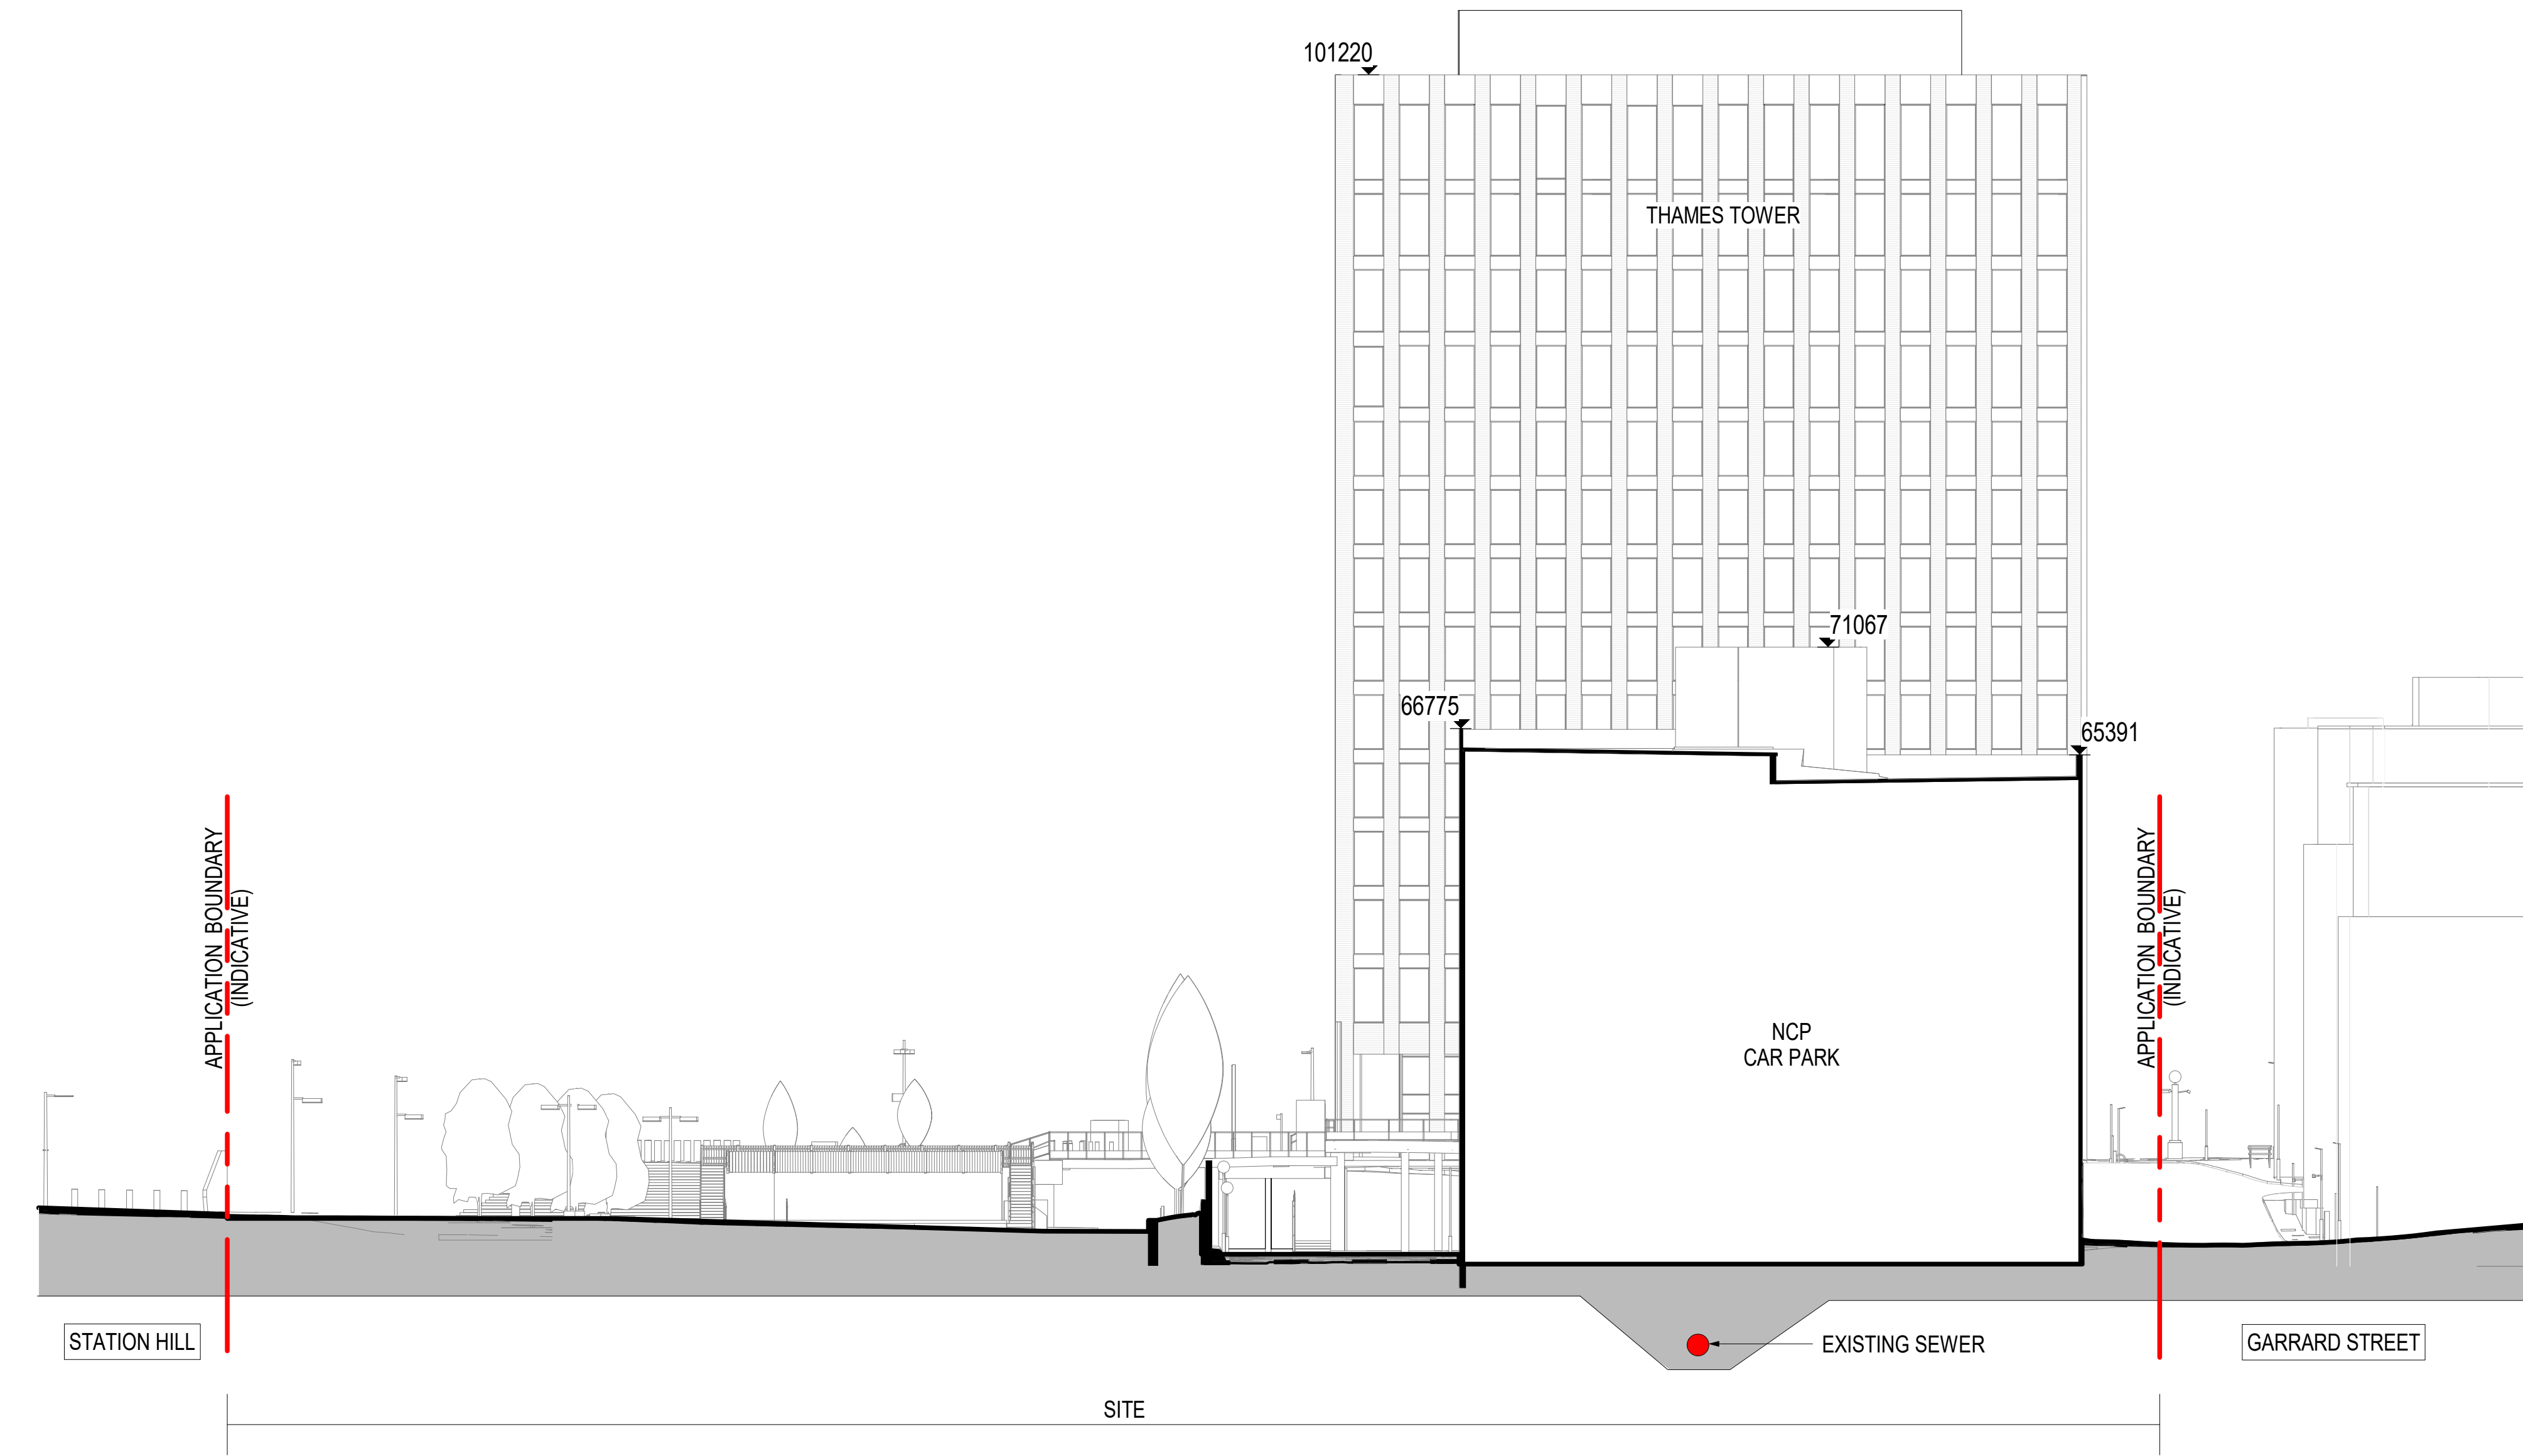


1 SECTION A: CUTTING FROM STATION HILL TO GARRARD STREET
1 : 250

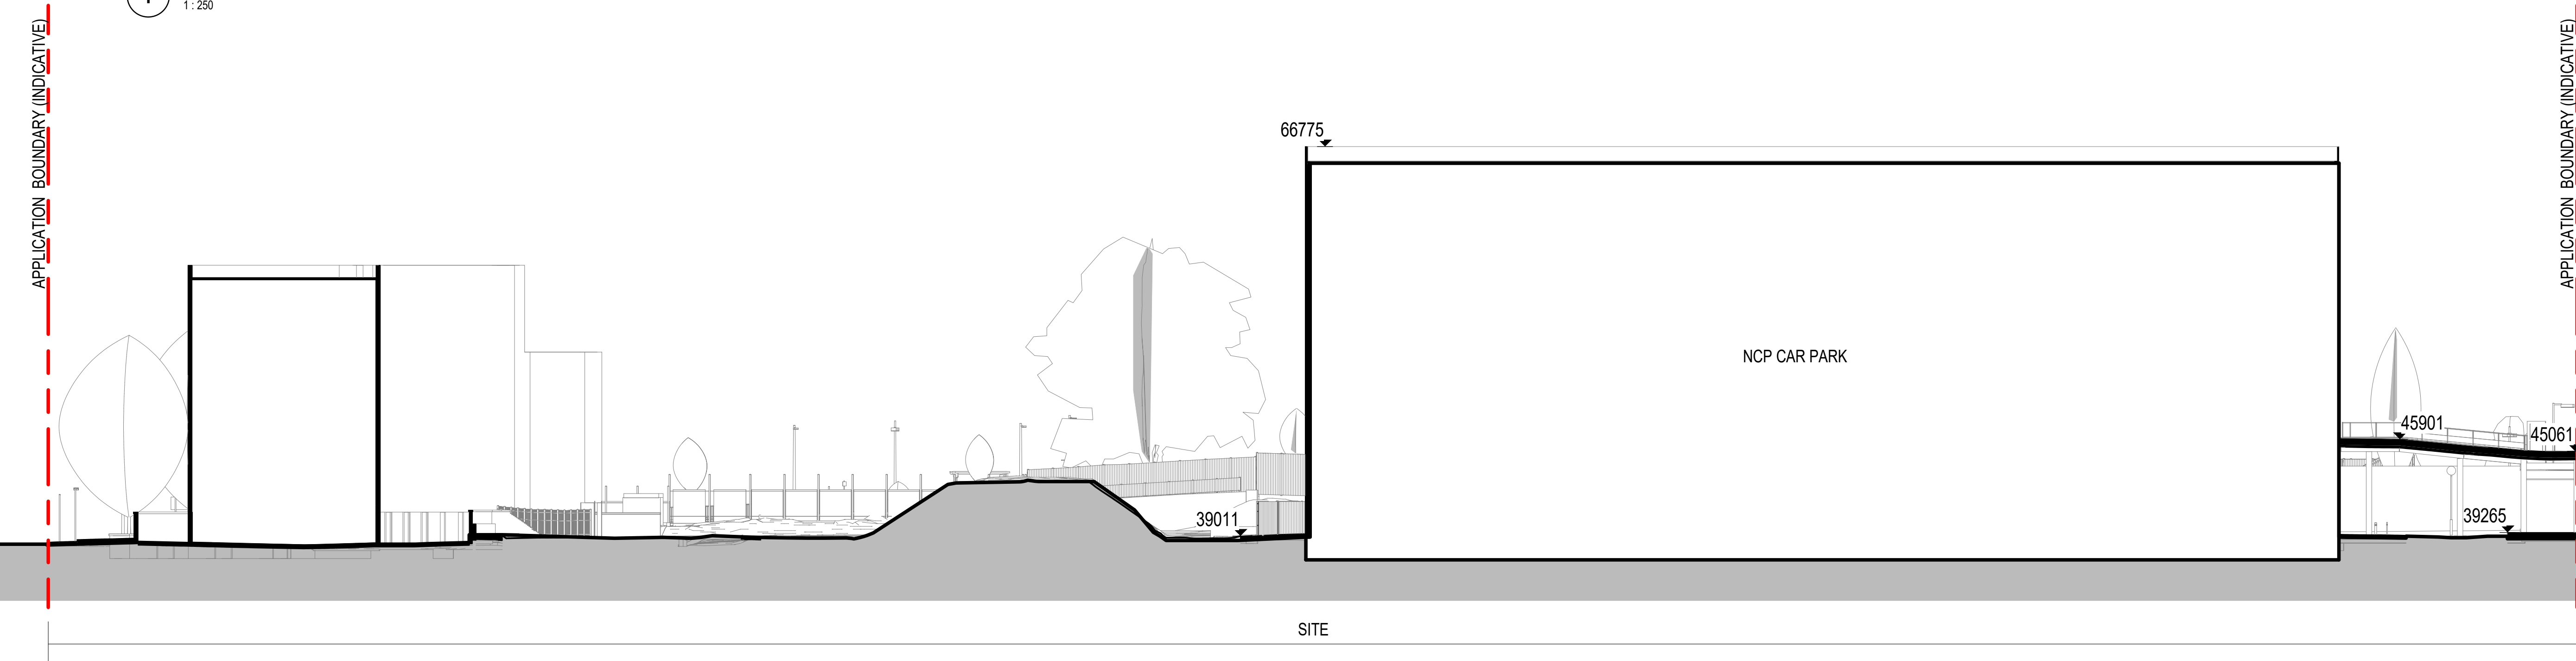

2 SECTION B: CUTTING FROM GREYFRIARS ROAD TO THAMES TOWER
1 : 250

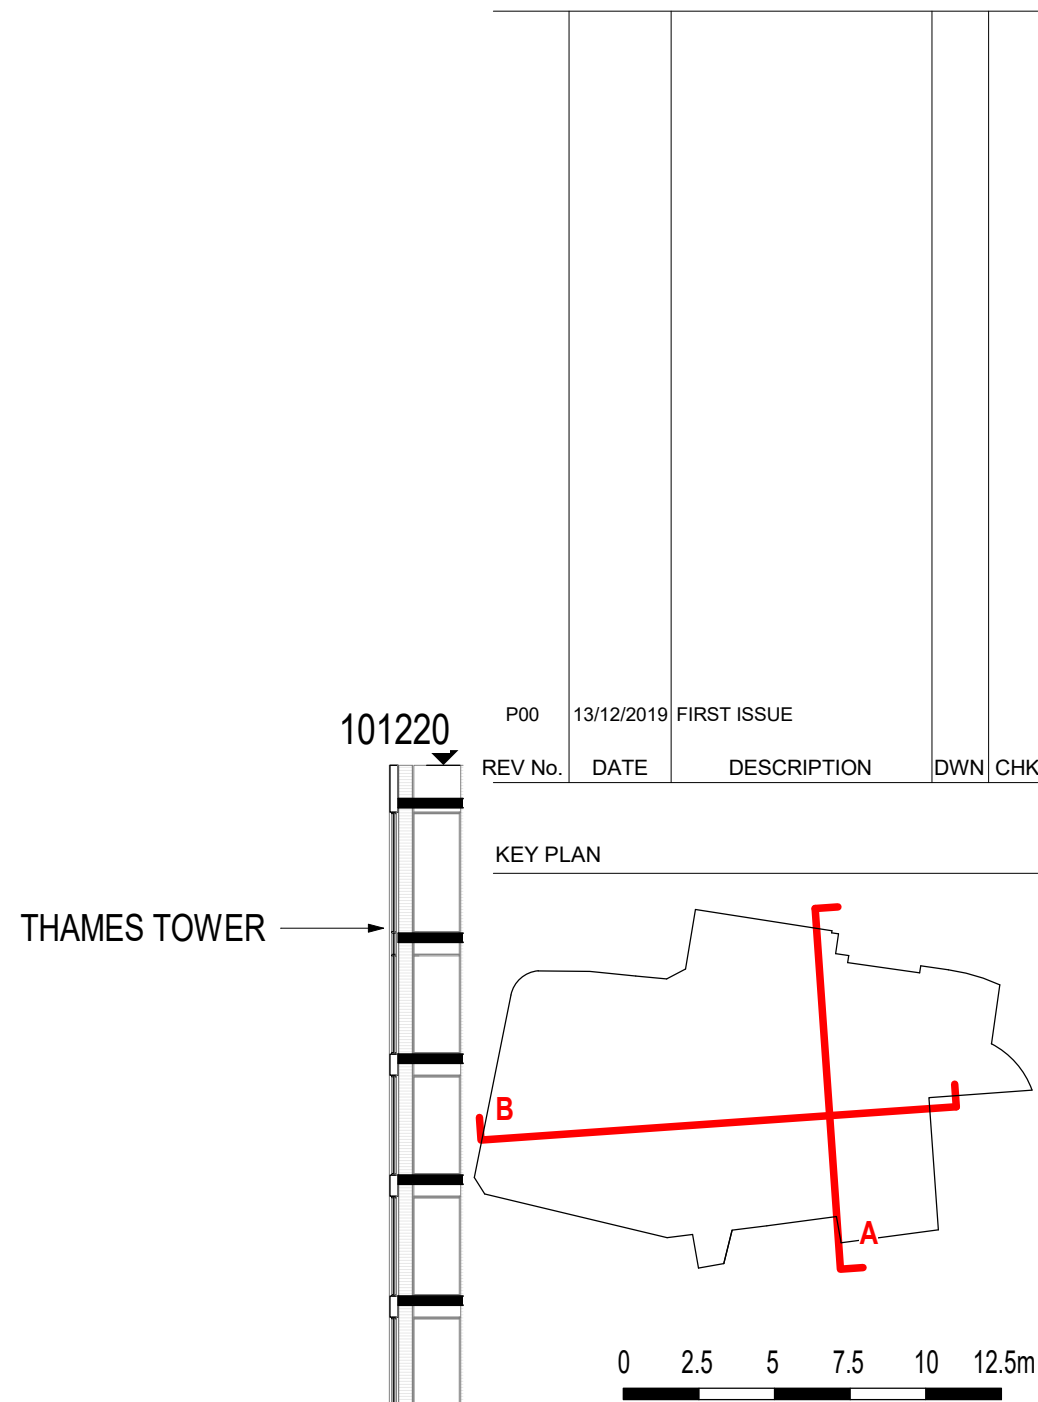

P00	13/12/2019	FIRST ISSUE		
REV No.	DATE	DESCRIPTION	DWN	CHK
KEY PLAN				
PROJECT				
STATION HILL NORTH, READING				
CLIENT				
SH READING MASTER LLP				
CALLISONRTKL				
A DESIGN CONSULTANCY OF ARCADIS				
CALLISONRTKL				
25 Farringdon Street, 10th Floor				
London EC4A 4AB				
T: +44(0)20 7306 0404				
SHEET IDENTIFICATION				
TITLE				
01 SITE PLANS				
EXISTING				
EXISTING SECTIONS A & B				
STATUS				
FOR PLANNING				
PROJECT NUMBER				
050-170073				
DATE DRAWN				
28/02/19				
SCALE @ A1:				
1 : 250				
DRAWN BY:				
AJ				
CHECKED BY:				
YL				
PROJECT	ORIGINATOR	ZONE	LEVEL	TYPE
SHRN - CRL	SW	ZZ	PL	
ROLE	NUMBER	REVISION		
A	0161	P00		

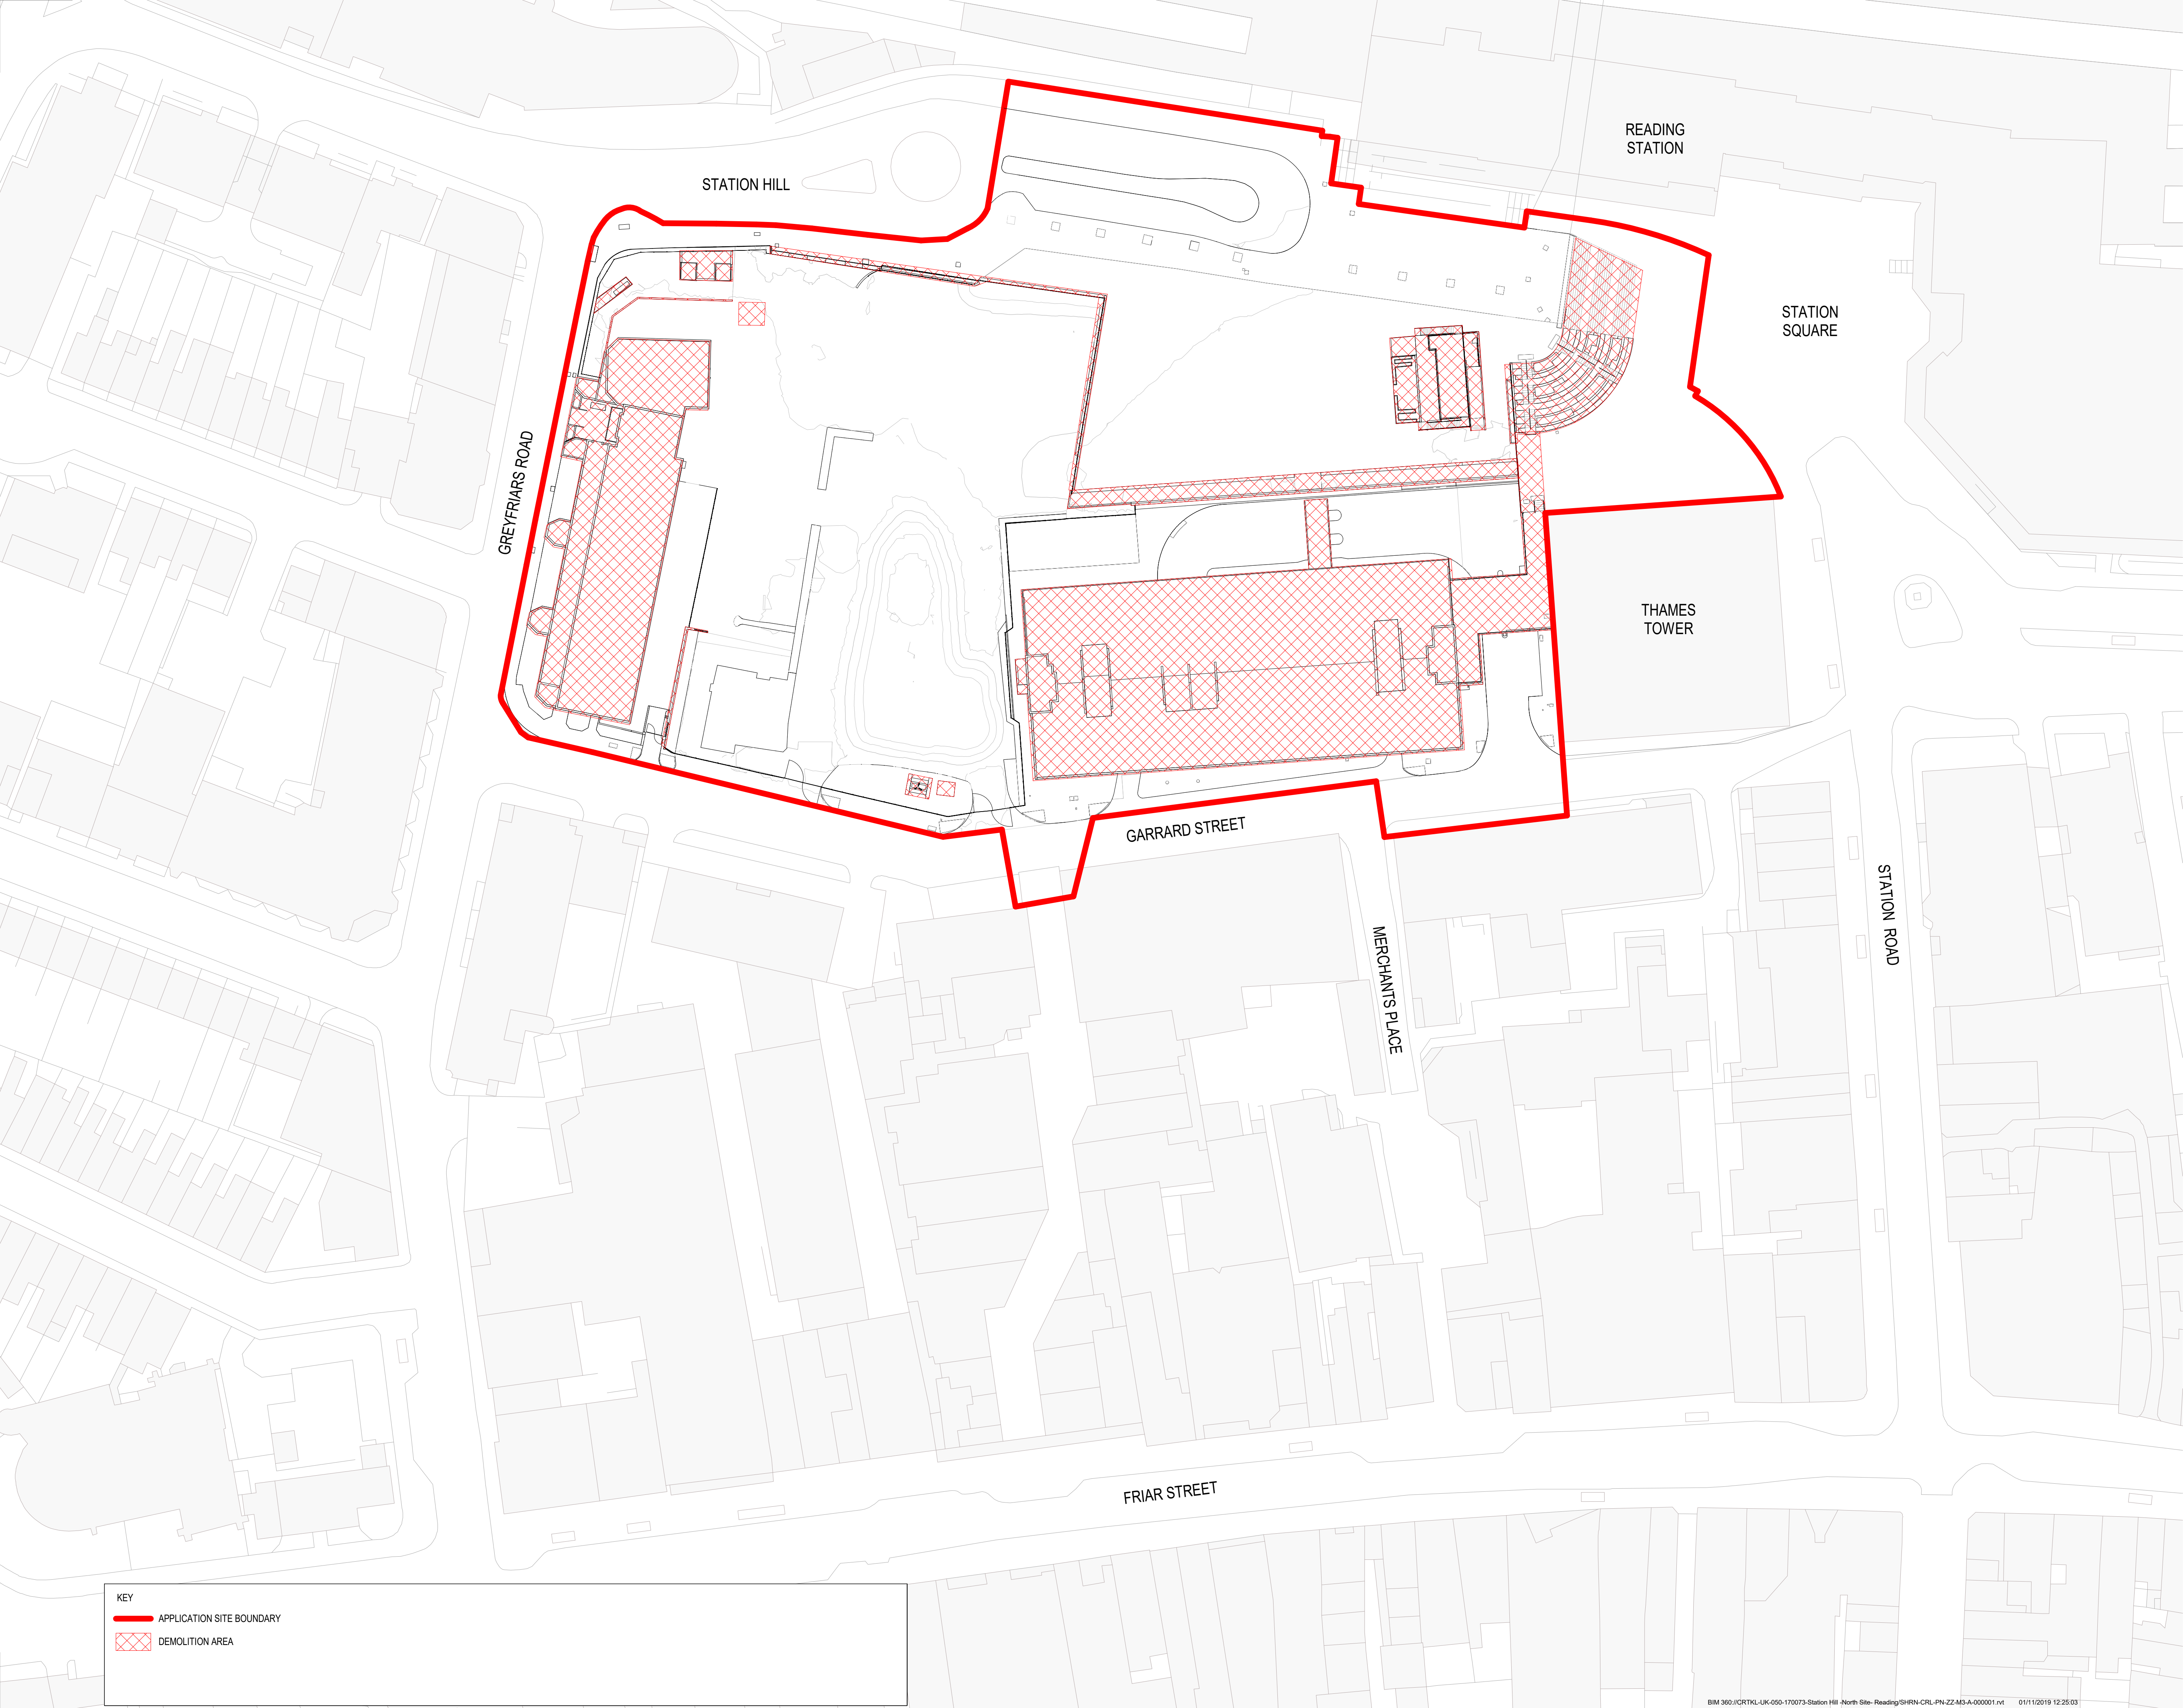

- KEY
- APPLICATION SITE BOUNDARY
 - DEMOLITION AREA

GENERAL NOTES

All rights reserved.


All drawings and written material appearing here, constitute original and unpublished work of the Architect and may not be duplicated, used or disclosed without written consent of the Architect.

Notes and material designations are typical for similar conditions unless otherwise indicated.

Do not scale from this drawing.

P00	13/12/2019	FIRST ISSUE	
REV No.	DATE	DESCRIPTION	DWN CHK

KEY PLAN

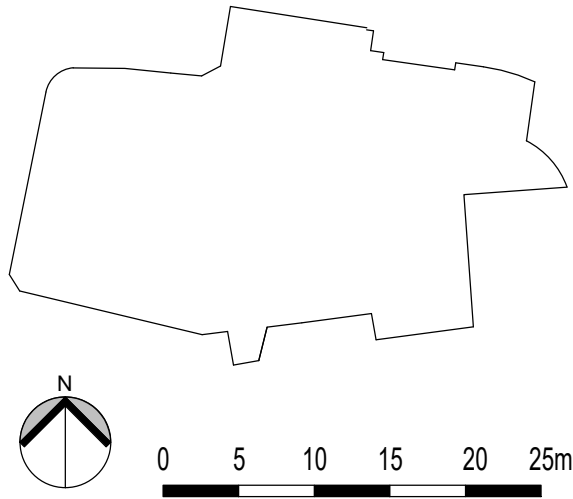

PROJECT

STATION HILL NORTH, READING

CLIENT

SH READING MASTER LLP

CALLISONRTKL

A DESIGN CONSULTANCY OF ARCADIS

CALLISONRTKL

25 Farringdon Street, 10th Floor
London EC4A 4AB

T: +44(0)20 7306 0404

SHEET IDENTIFICATION

TITLE

10 DEMOLITION EXISTING

DEMOLITION PLAN

STATUS

FOR PLANNING

PROJECT NUMBER: 050-170073

DATE DRAWN: 04/04/19

SCALE @ A1: 1: 500

DRAWN BY: AJ

CHECKED BY: NS

PROJECT ORIGINATOR ZONE LEVEL TYPE

SHRN - CRL - SW - ZZ - PL

ROLE NUMBER REVISION

A - 1051 - P00

© 2019 CALLISONRTKL UK Ltd