




**NOTE:**  
DIMENSIONS  
ALL DIMENSIONS TO BE CHECKED ON SITE.  
CONTRACTOR TO CHECK SITE THOROUGHLY  
BEFORE WORK STARTS & REPORT ANY  
DISCREPANCIES.

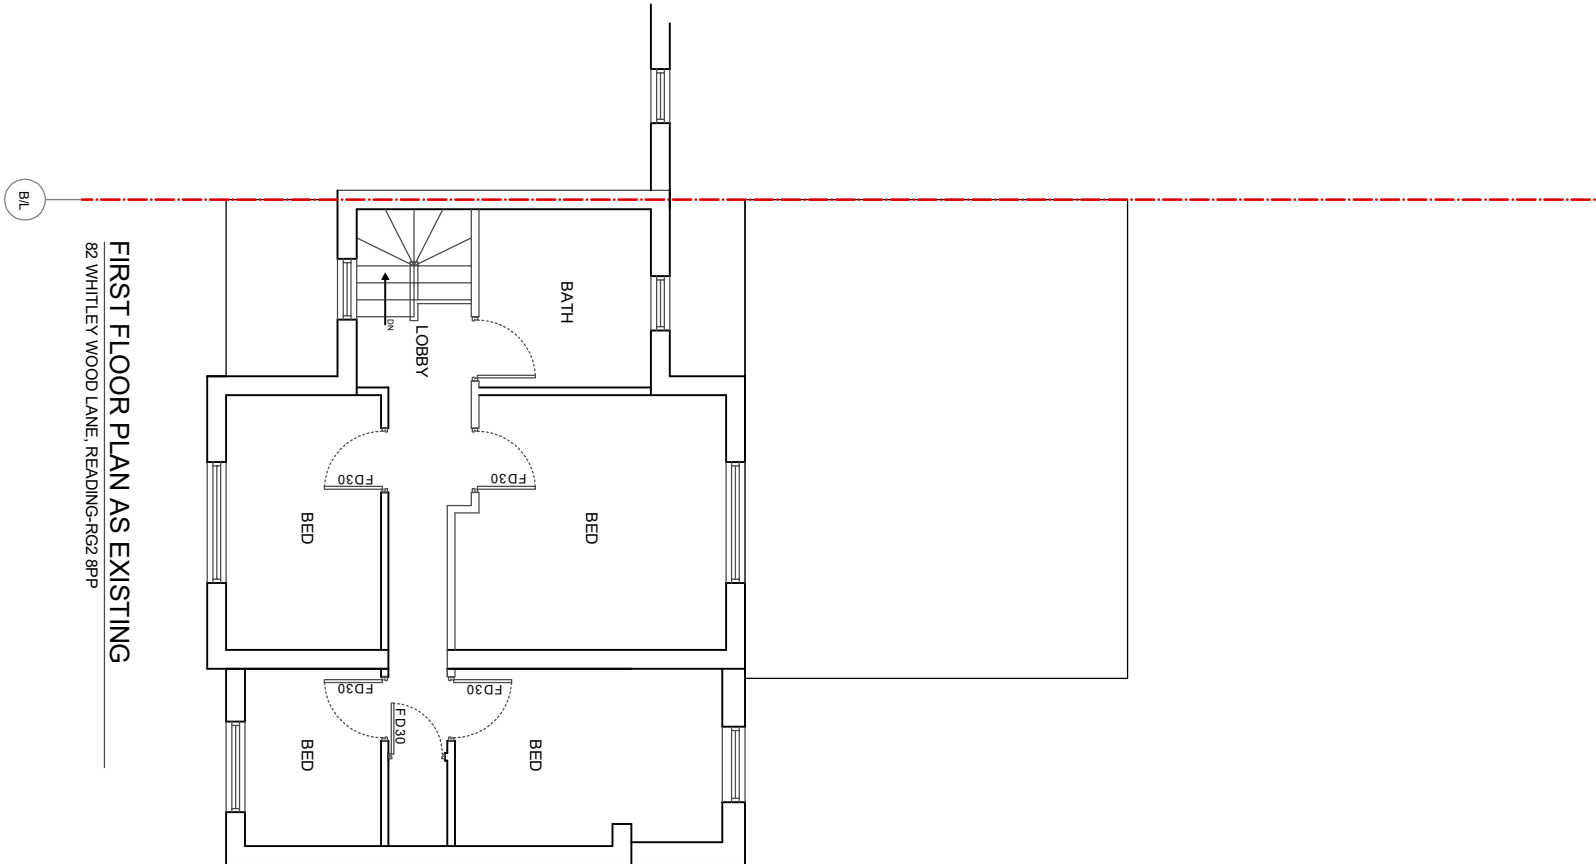

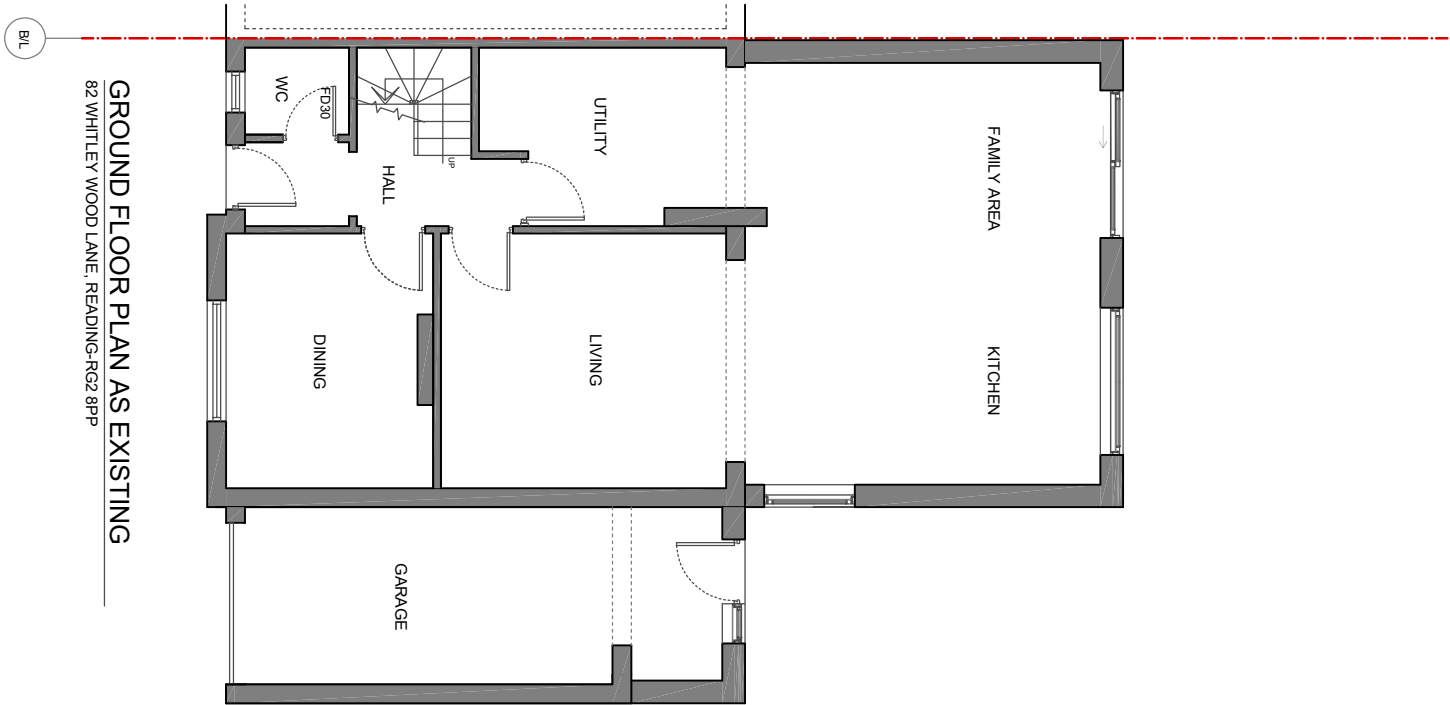

ARCADIA  
DESIGN CONSULTANTS

12 Stanton Close, Earley, Berkshire, RG6 7DX  
Contact : 0118 327 9645  
www.arcadia-design.co.uk

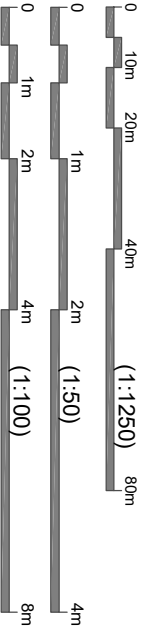

- NOTES:
1. THIS DRAWING IS COPYRIGHT AND SHOULD NOT BE REPRODUCED WITHOUT THE WRITTEN APPROVAL OF ARCADIA DESIGN CONSULTANTS.
  2. ALL DIMENSIONS TO BE CHECKED ON SITE AND ANY DISCREPANCIES BROUGHT TO THE ATTENTION OF THE ARCADIA DESIGN CONSULTANTS.
  3. NO DIMENSIONS TO BE SCALED.
  4. THIS DRAWING IS TO BE READ IN CONJUNCTION WITH ALL OTHER RELEVANT ARCHITECTS, SERVICE ENGINEERS AND STRUCTURAL / CIVIL ENGINEERS DRAWINGS AND SPECIFICATIONS.
  5. ALL RIGHTS RESERVED.

| P L A N N I N G I S S U E |            |             |            | PROJECT                                                                       |
|---------------------------|------------|-------------|------------|-------------------------------------------------------------------------------|
| REV.                      | DATE       | DESCRIPTION |            | PART FIRST FLOOR REAR & FRONT PORCH EXTENSION AT 82 WHITLEY WOOD LN - RG2 8PP |
| DWG NO:                   | PL/A473/01 | SCALE       | 1:100 @ A3 | DRAWING TITLE                                                                 |
| DATE                      | NOV. 2019  | DRAWN BY    | MQ         | EXISTING GROUND, FIRST FLOOR PLAN & LOCATION MAP & SITE PLAN                  |