


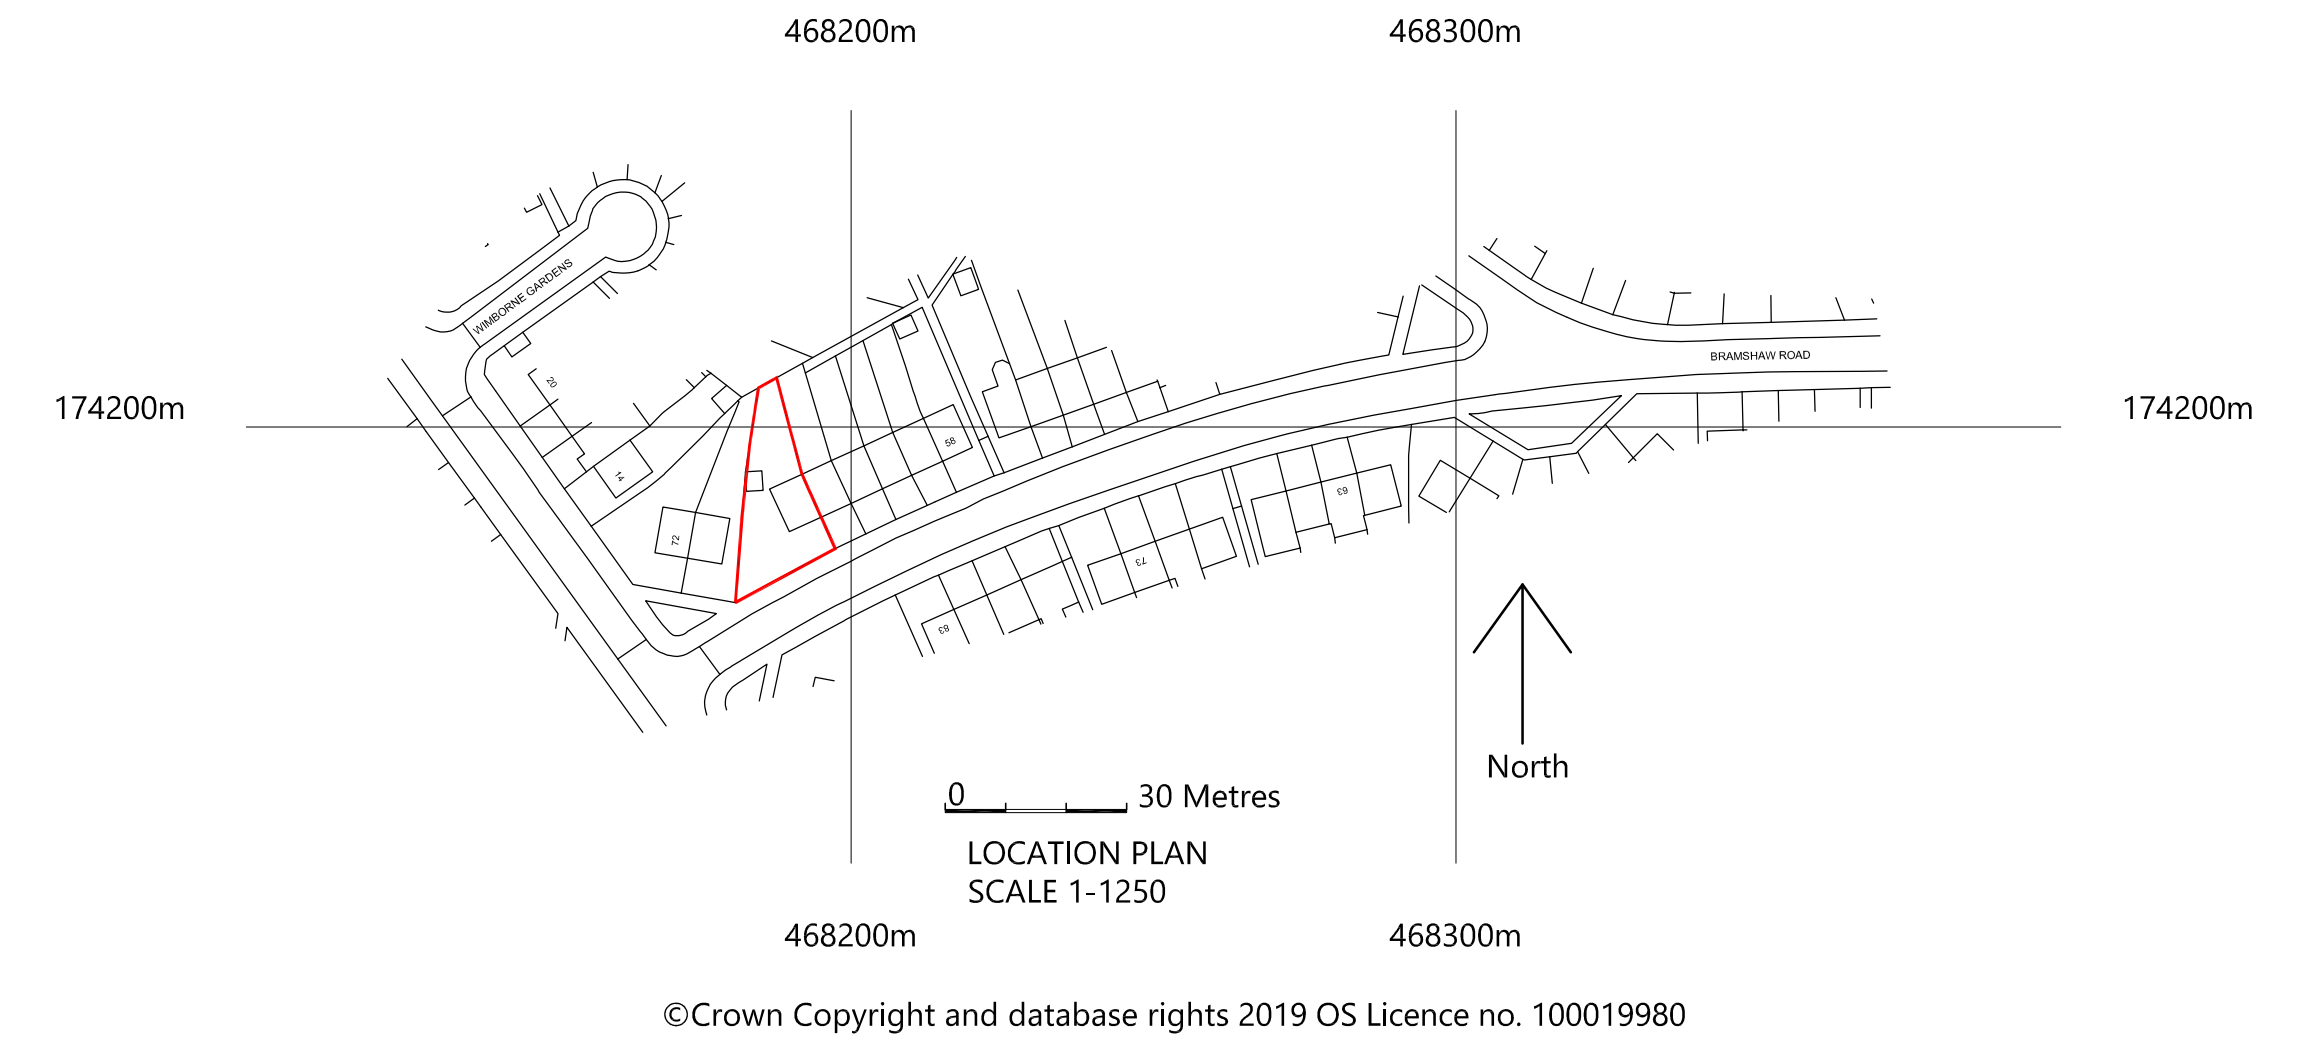


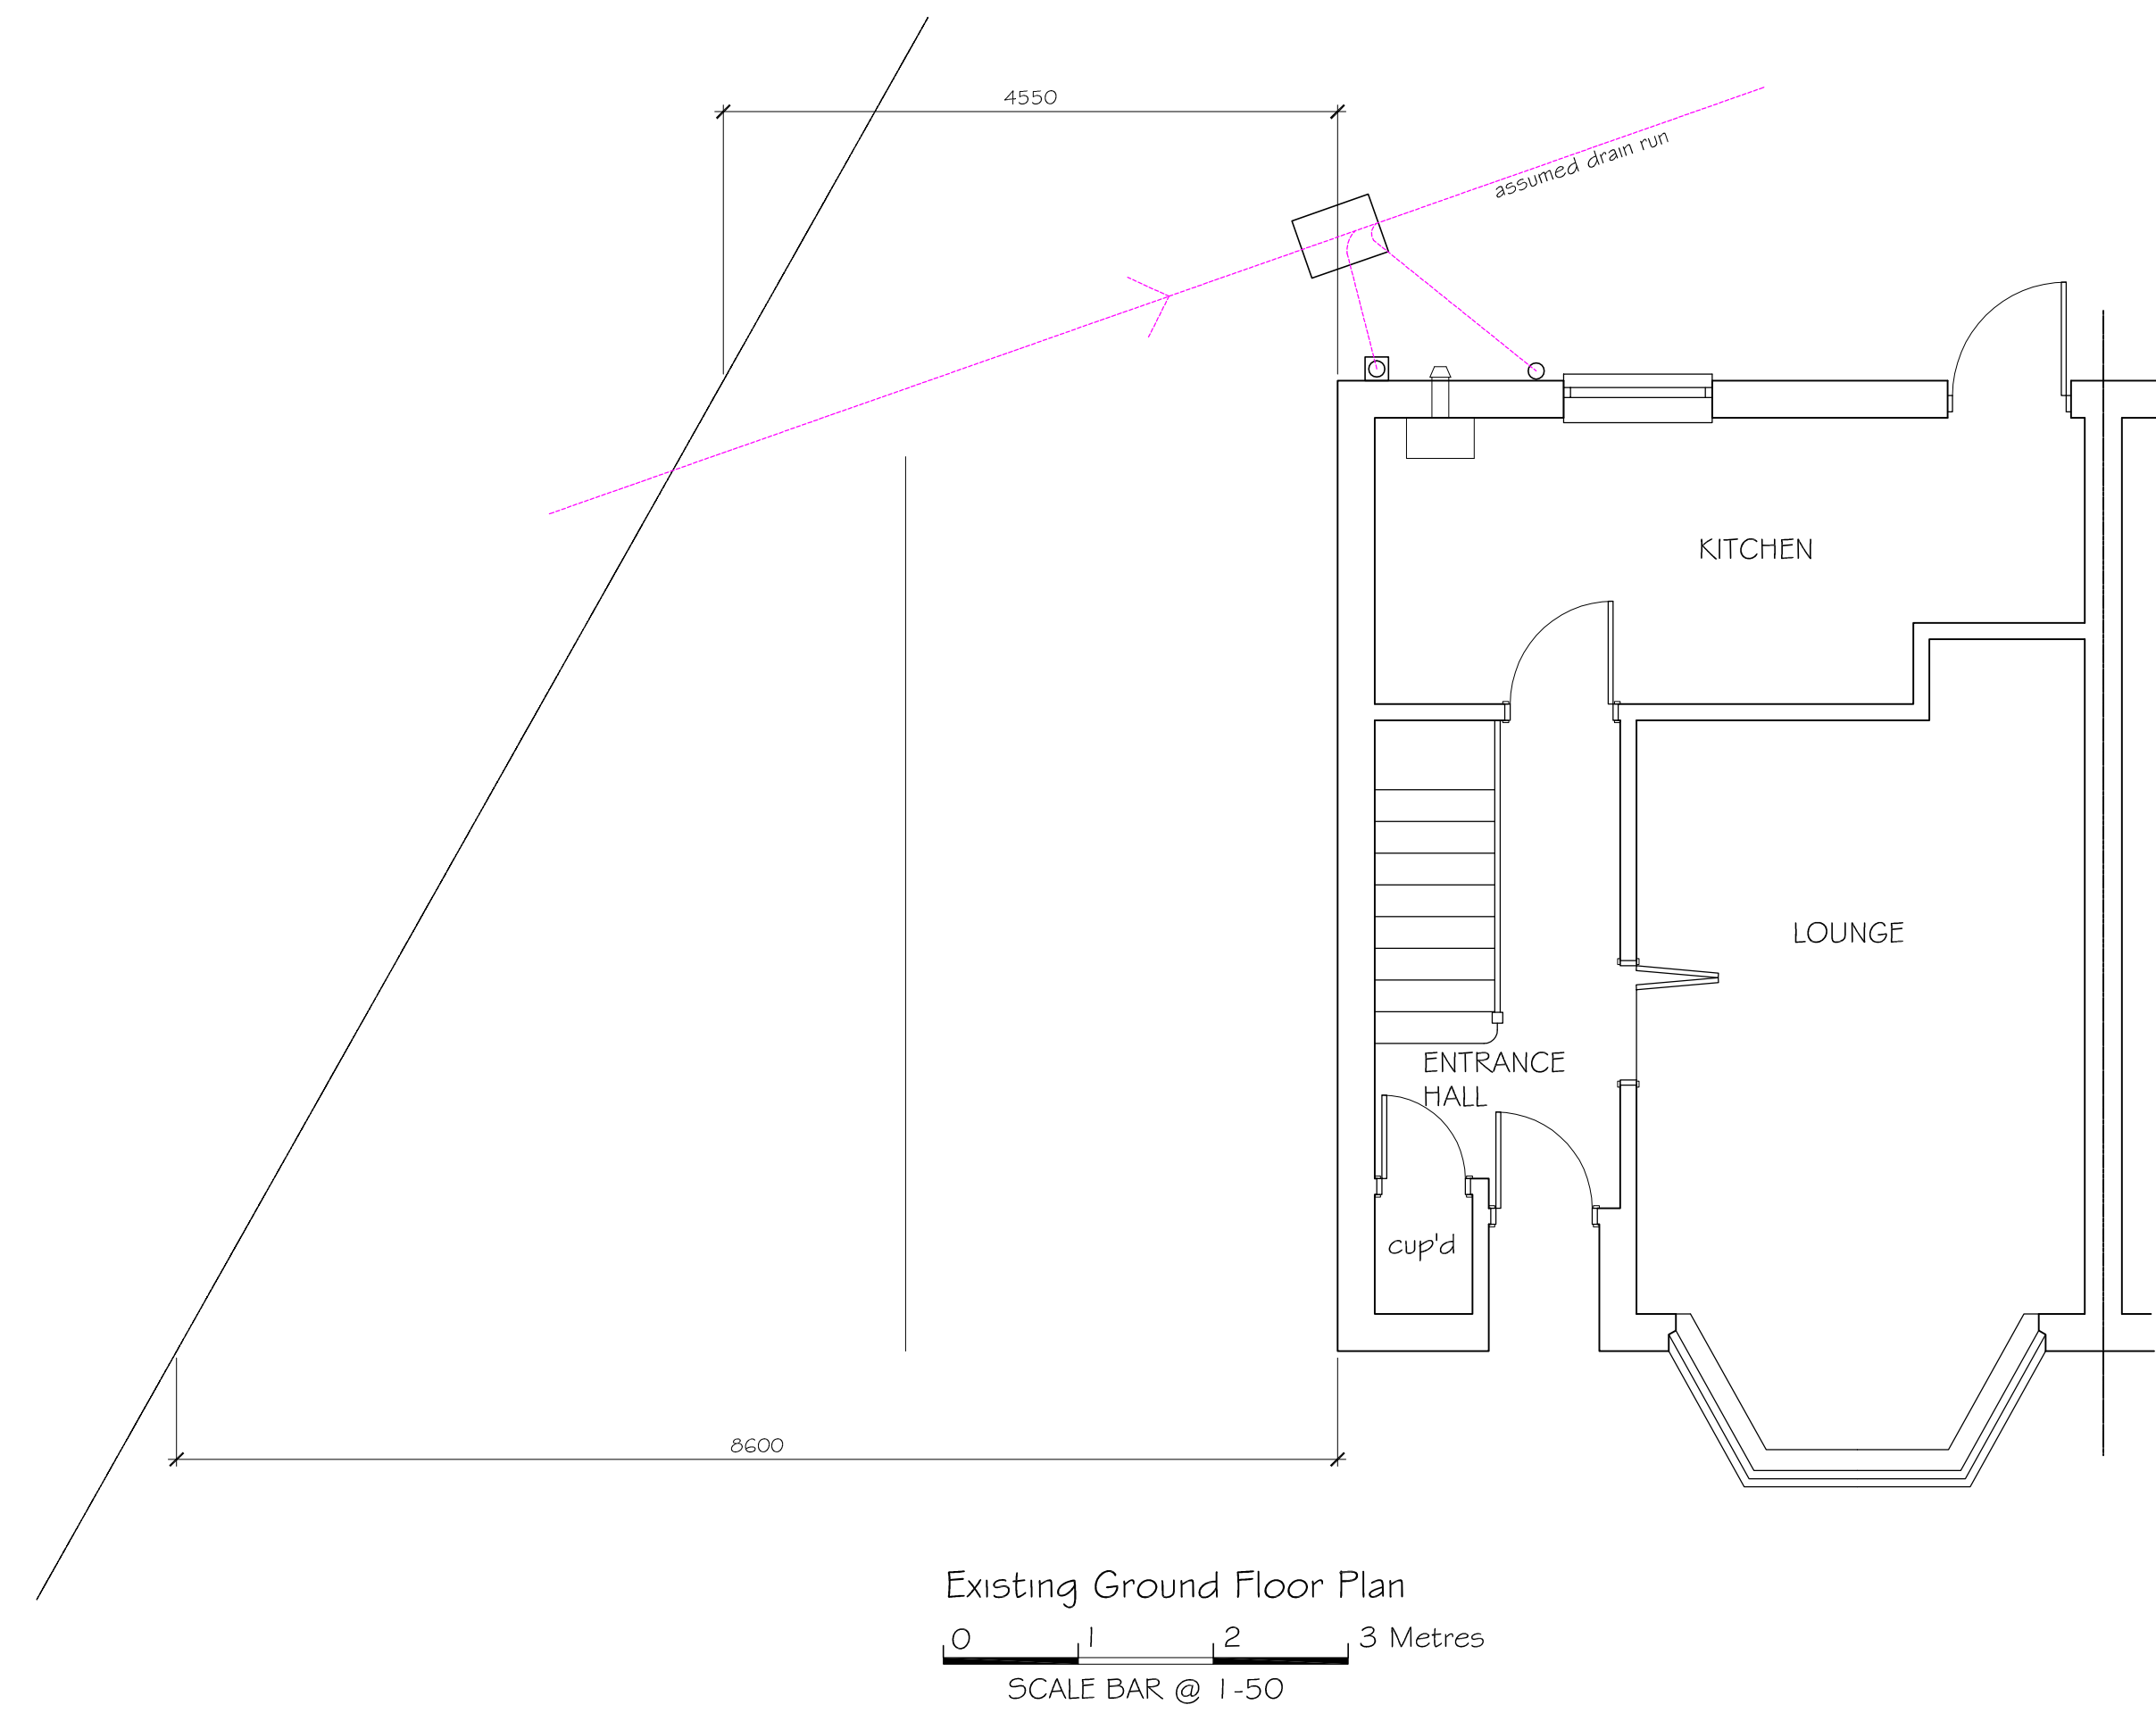

Existing Front Elevation

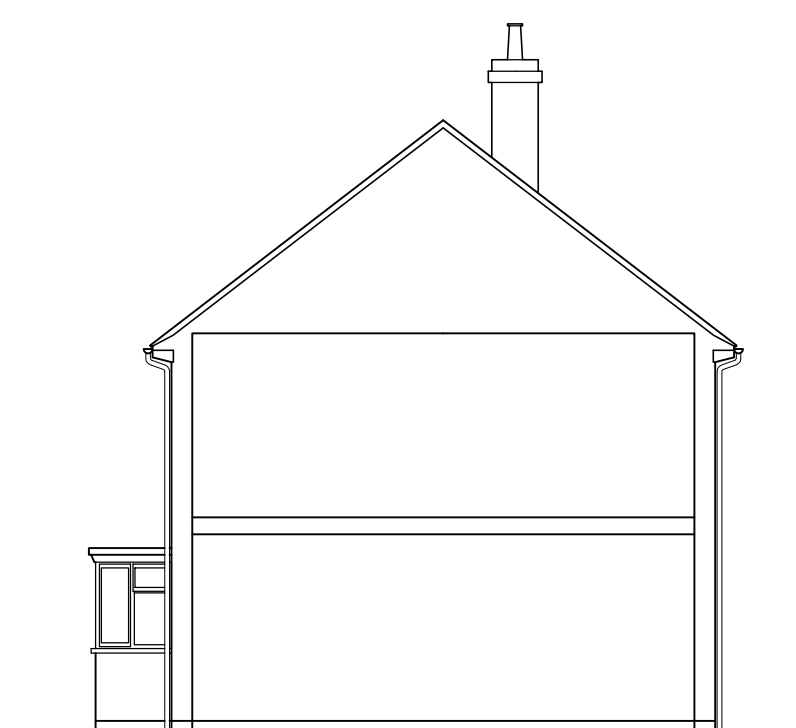


Existing Side Elevation

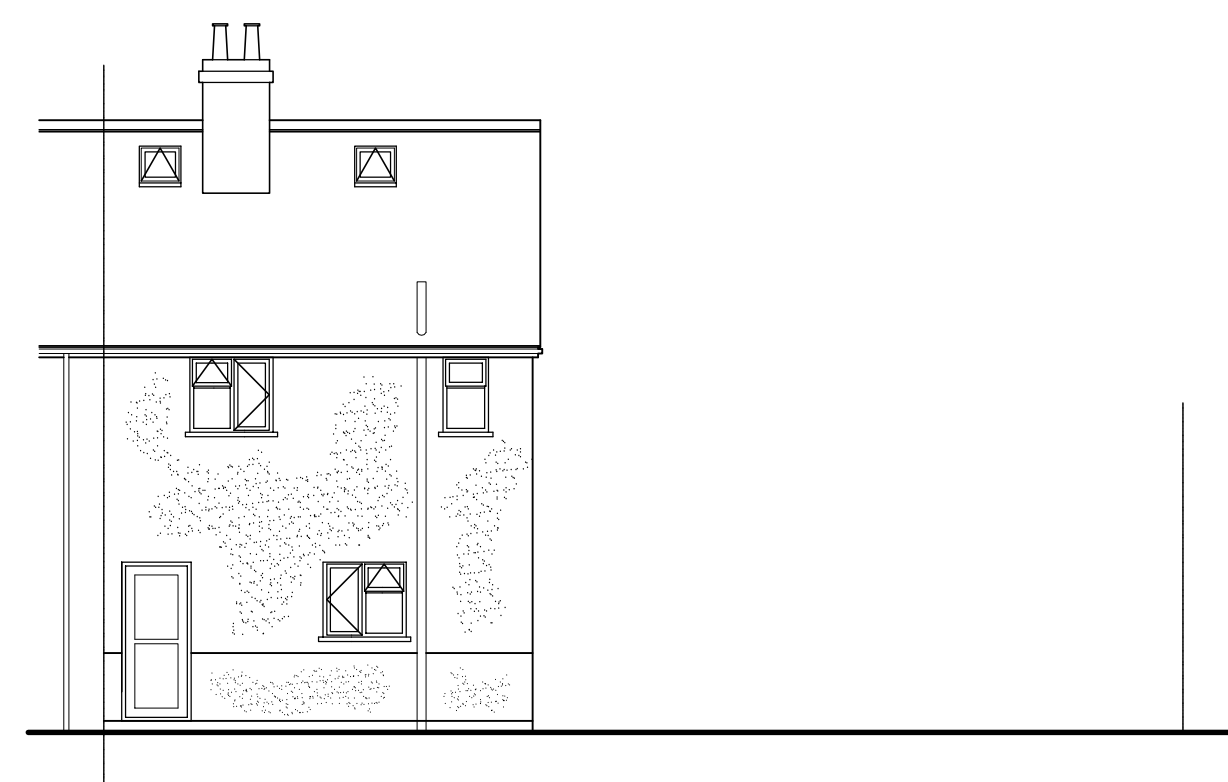

Existing Rear Elevation

0 1 2 3 Metres
SCALE BAR @ 1:100

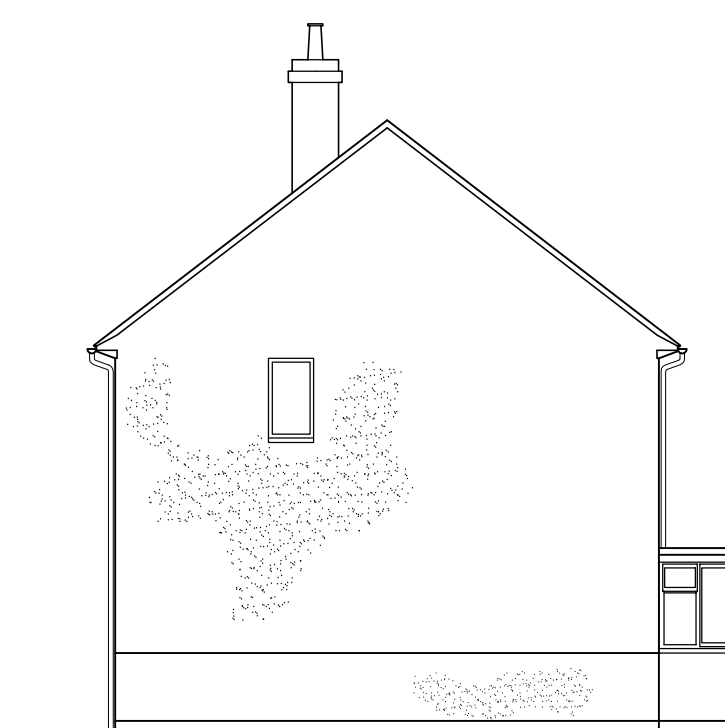

Existing Side Elevation

KARL HUGHES BSc(Hons)

Architectural ~ Planning ~ Building Consultant

Sunnyside, Silchester Road, Little London, Hampshire, RG26 5EP

Telephone 07712 892106

client: Mr & Mrs Owen

project: 68 Bramshaw Road, Tilehurst. RG30 6AS

title: EXISTING PLANS & ELEVATIONS

date: December 2019

drawn: DC / KH

scale: 1-100 uos

drawing no: 01