


Lorne Street

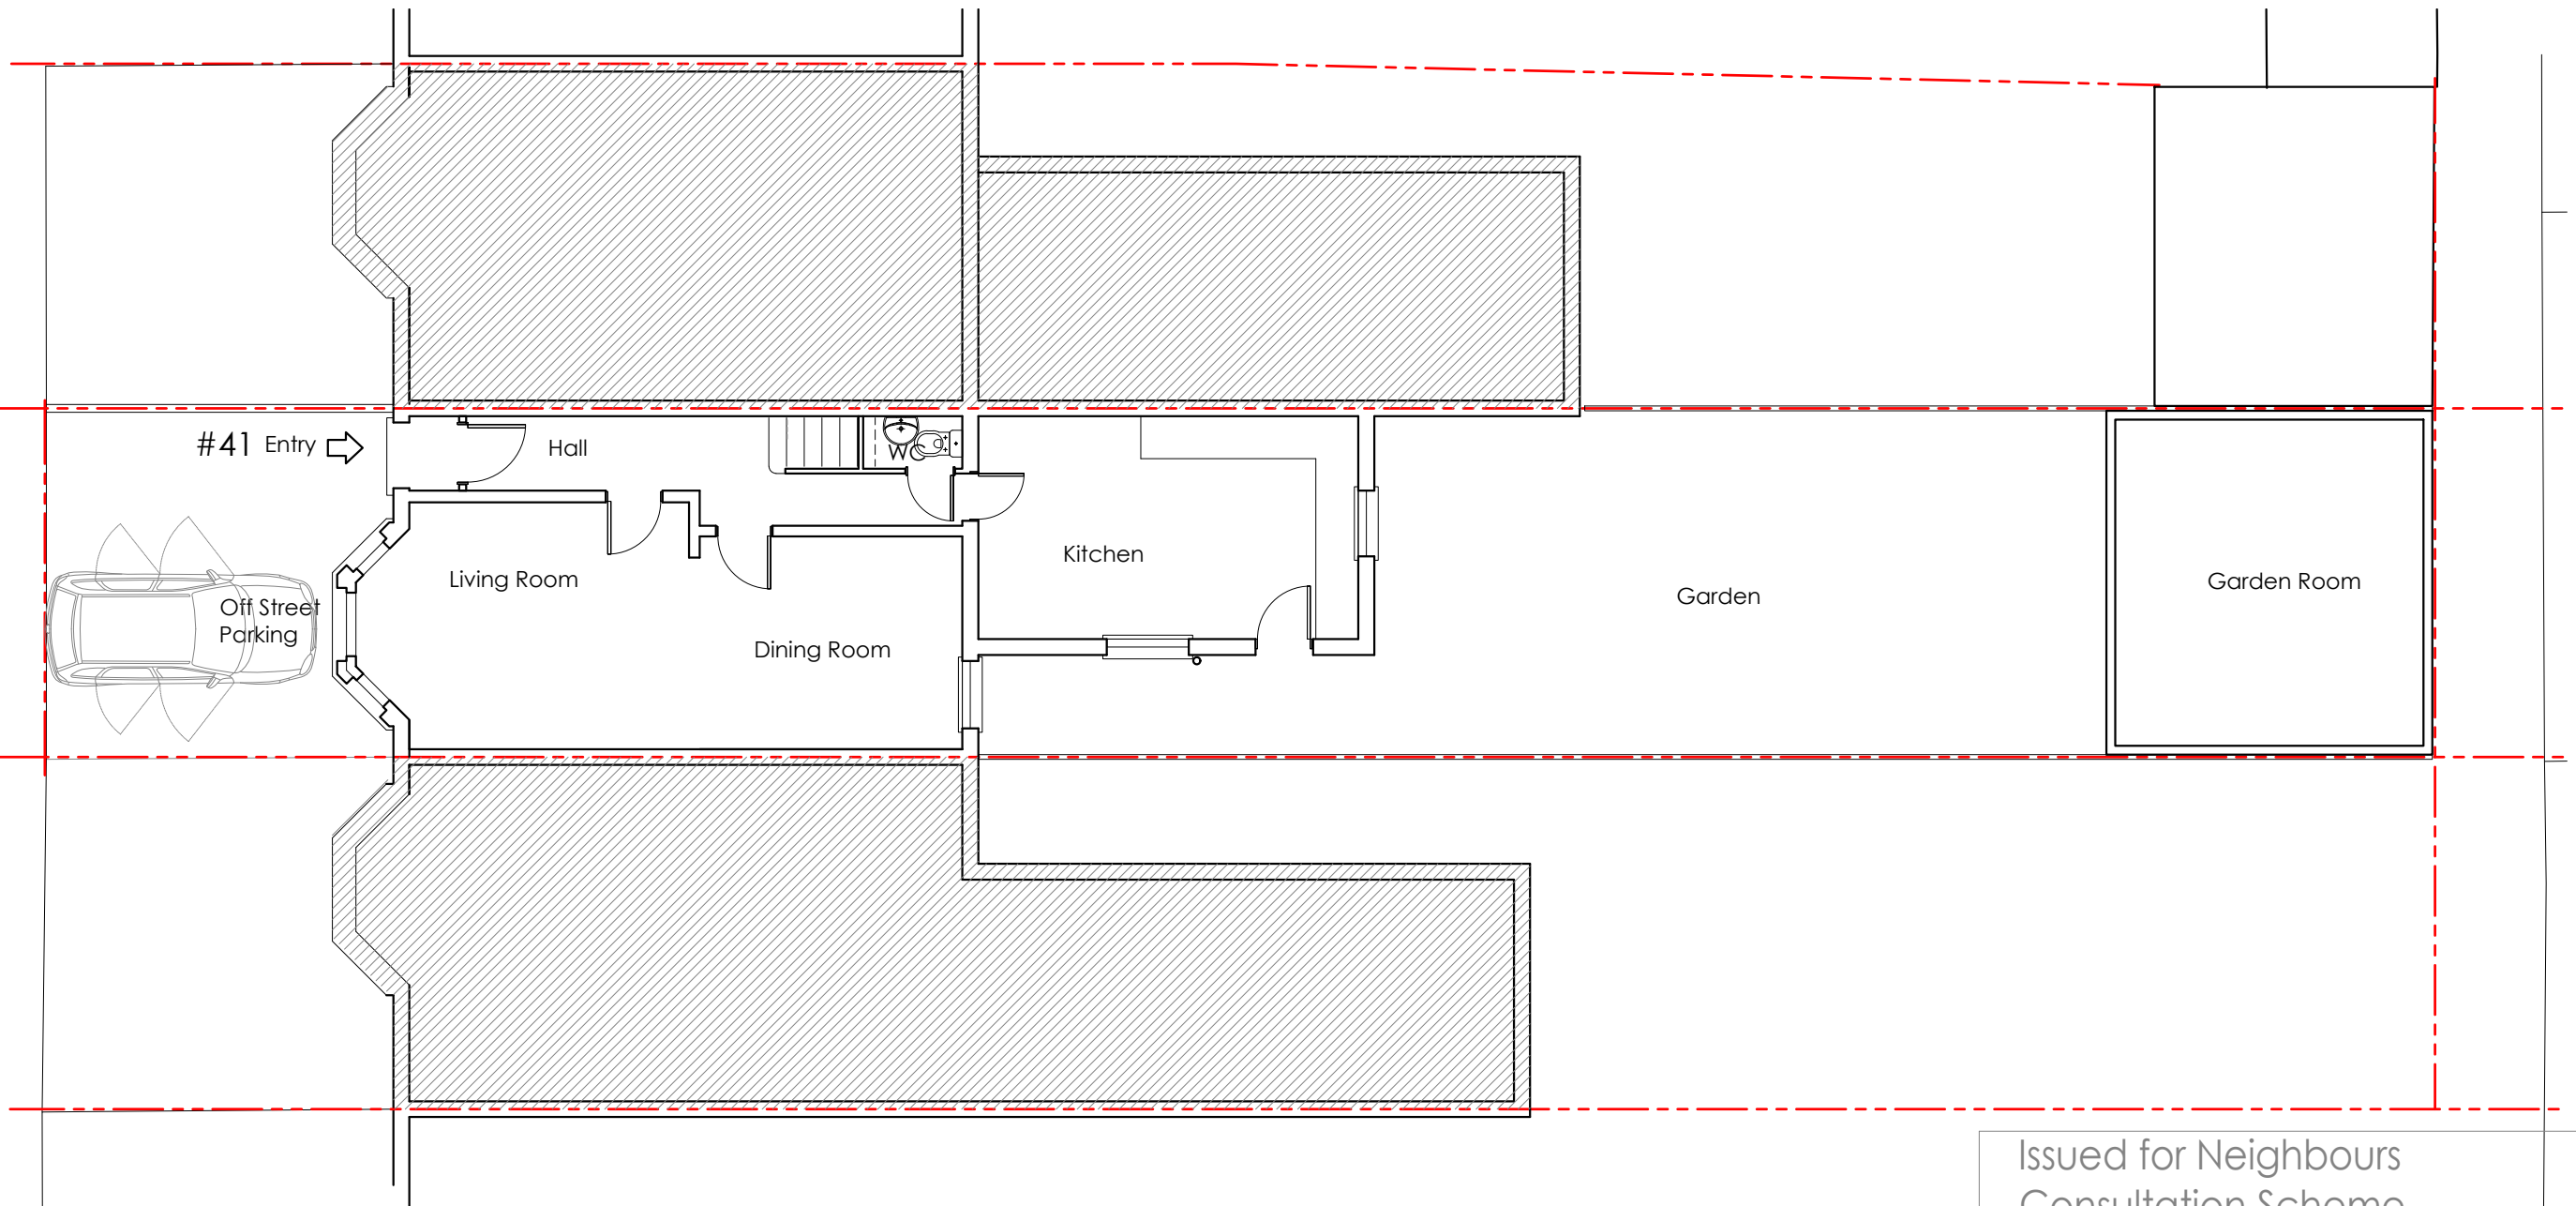

EXISTING GROUND FLOOR PLAN



Issued for Neighbours Consultation Scheme			
Project: Proposed Loft Extension 41 Lorne Street Reading RG1 7YW			
Title: Existing Ground Floor Plan (NO CHANGES)			Dwg No: GA-01
Scale: 1/100	Date: Nov 2019	Rev:	
Hamilton			
3 Kew Grove , High Wycombe, HP11 1QJ			