




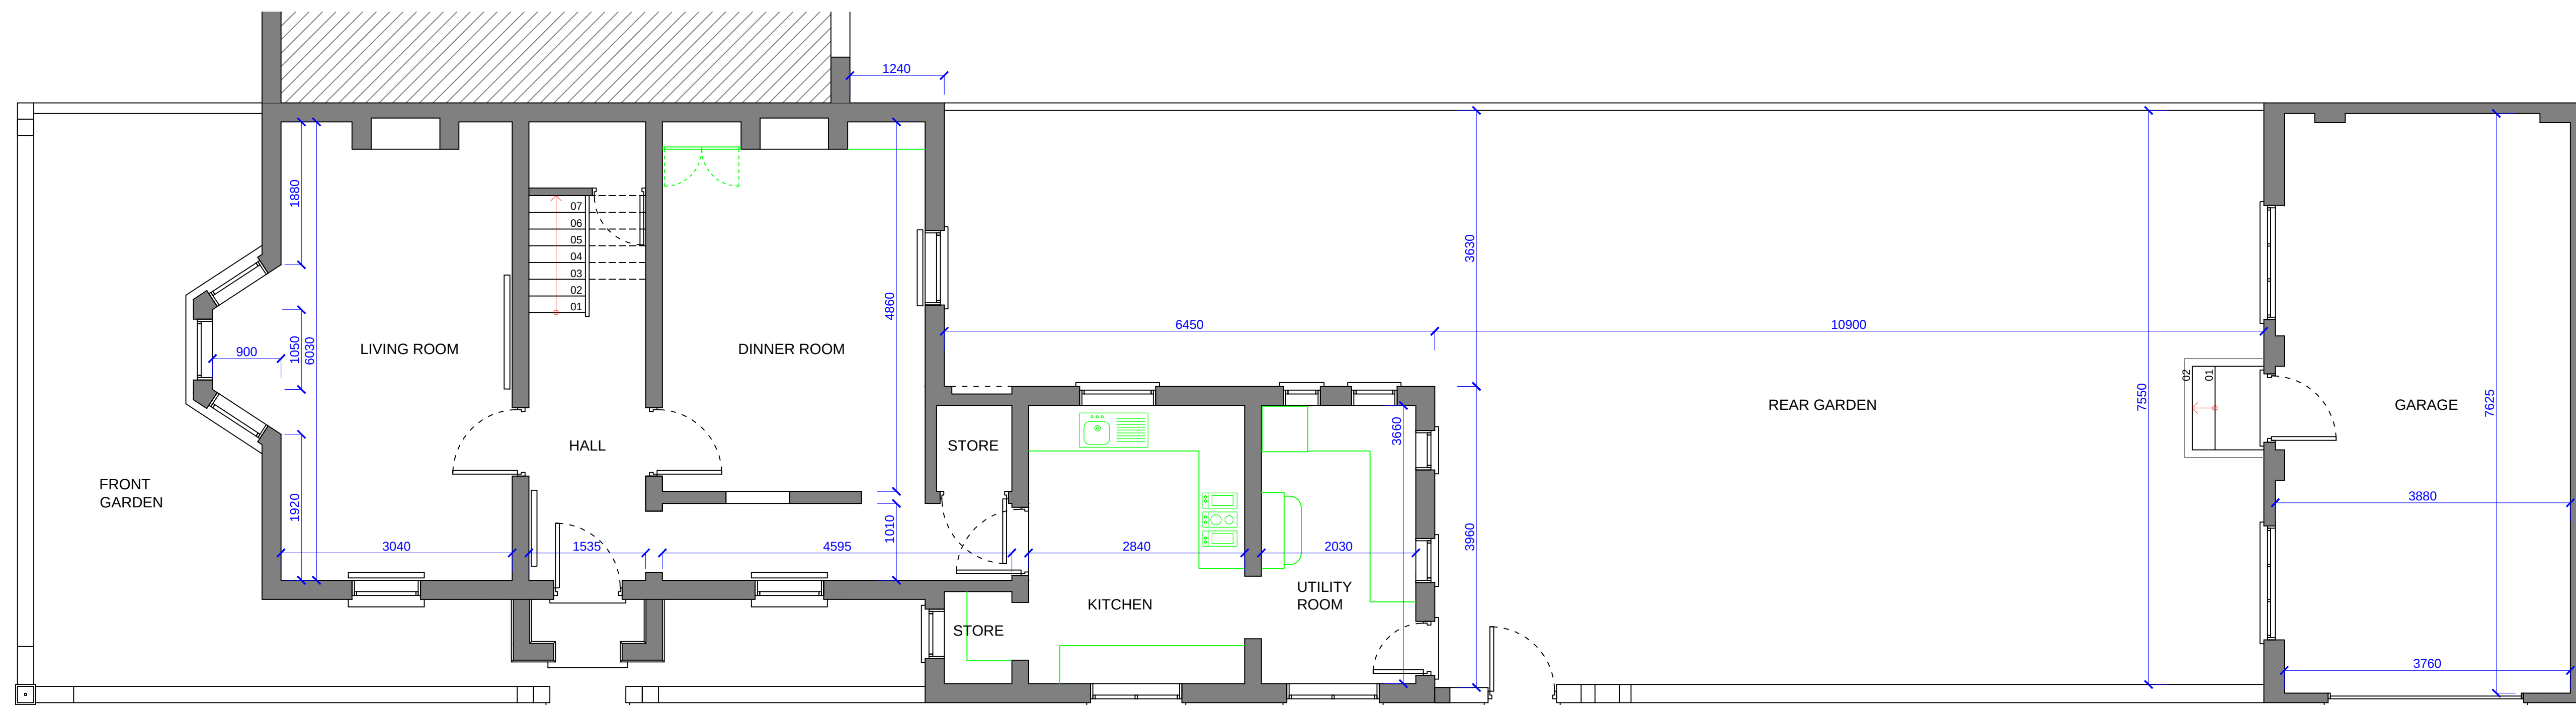


Existing Ground Floor Plan

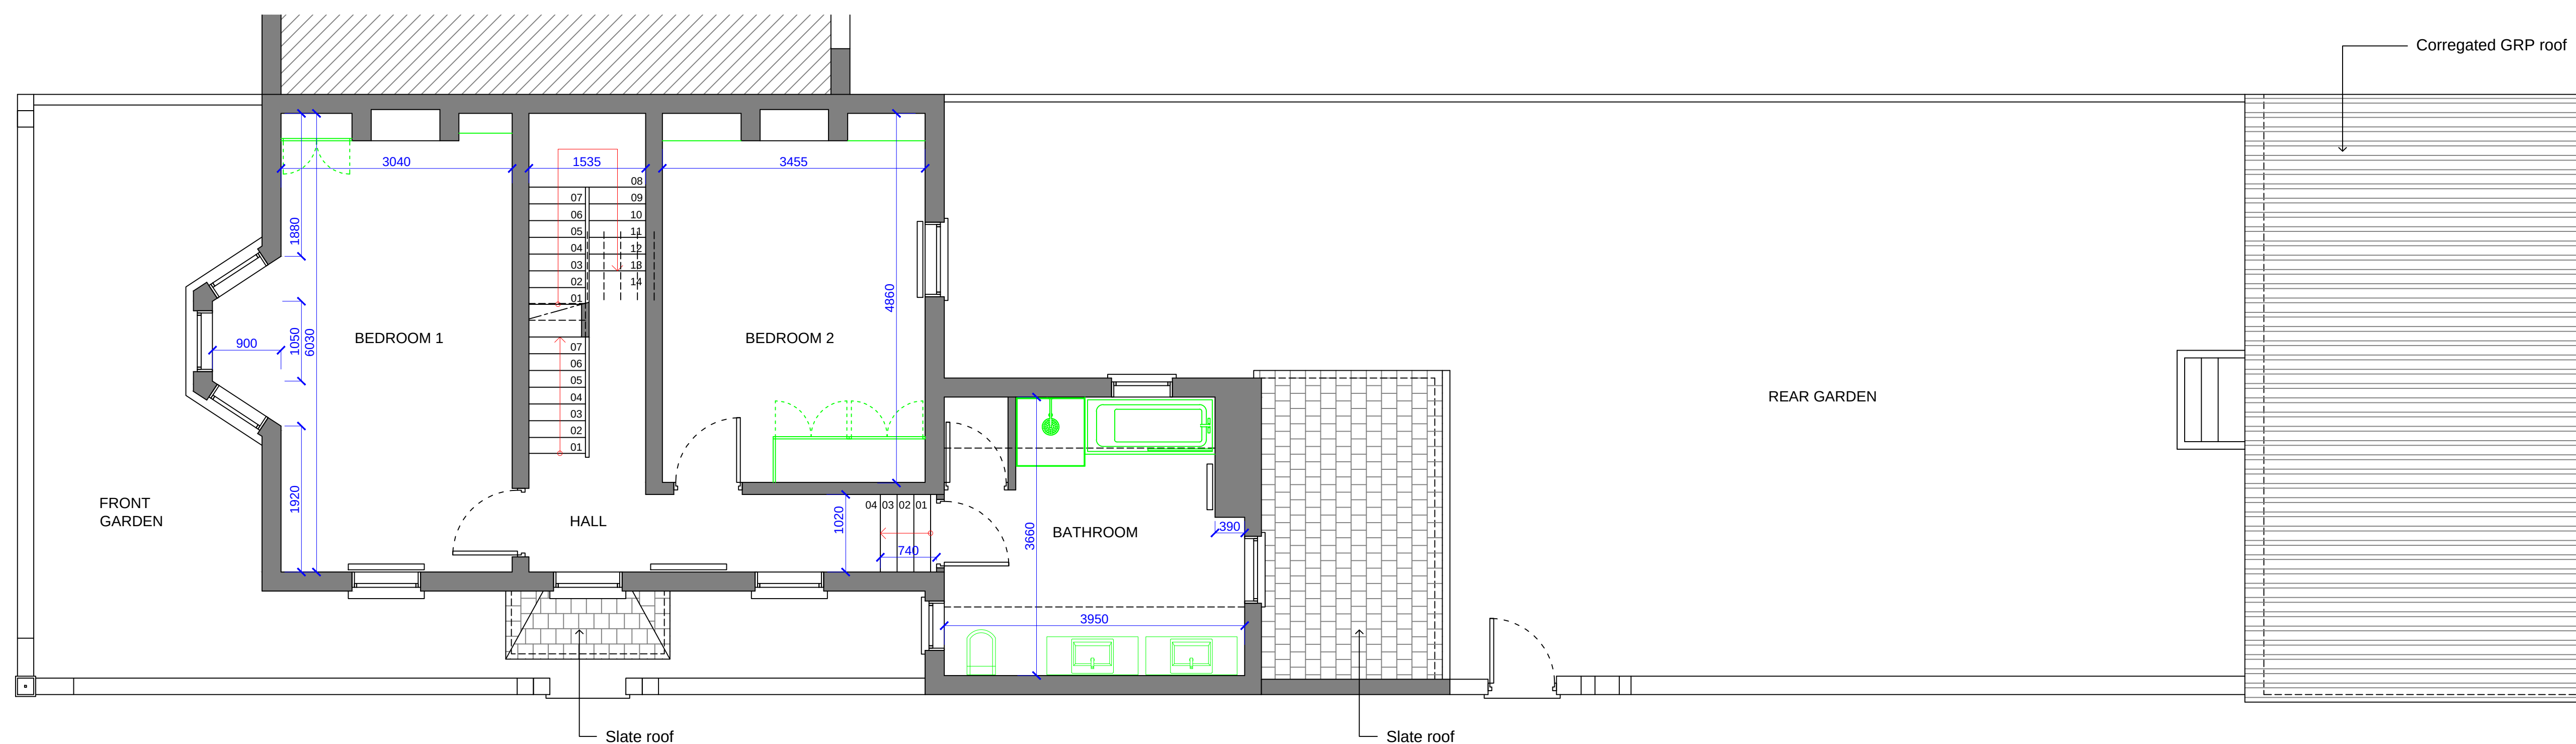

Existing First Floor Plan

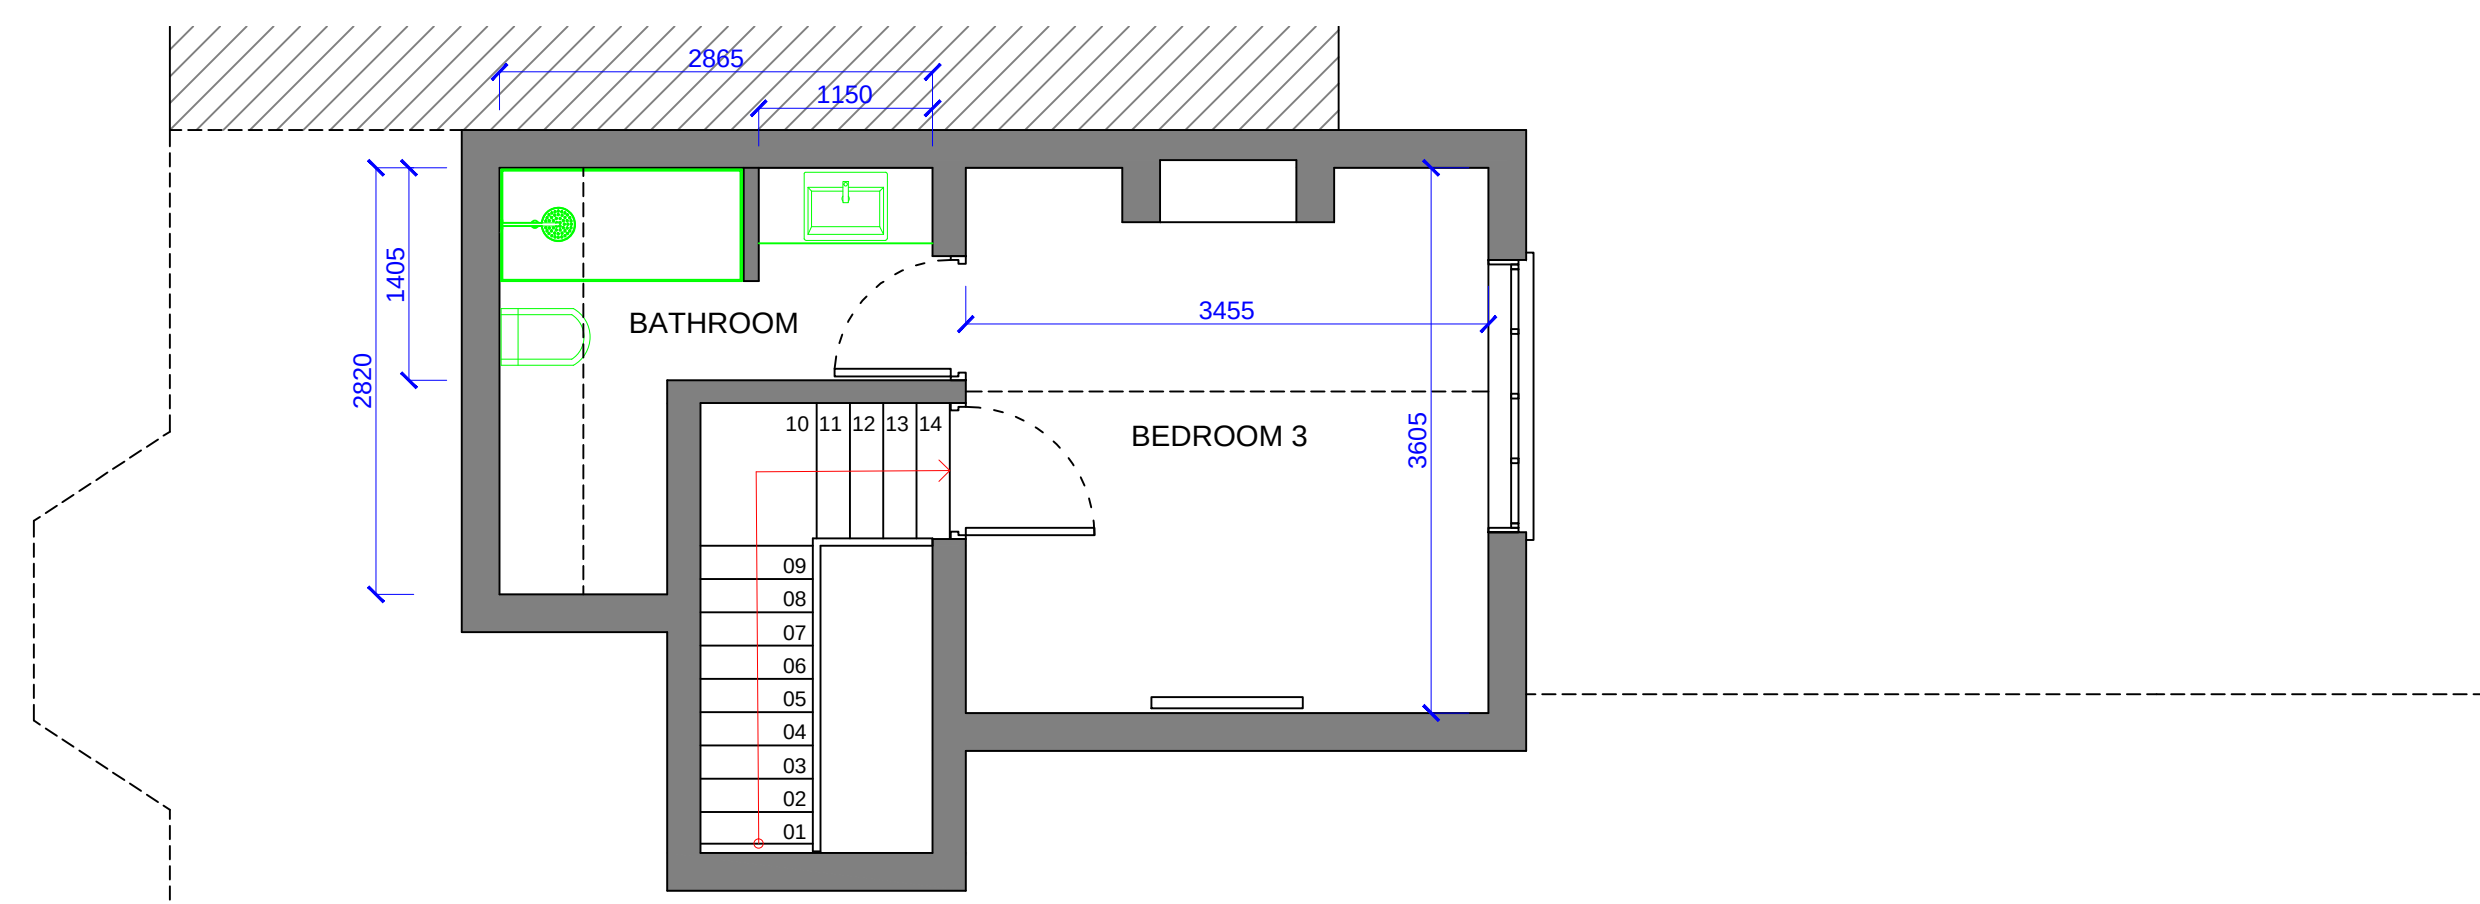

Existing Second Floor Plan

 

Contractor to check all dimensions on site prior to starting on site.
This drawing is the copyright of Swordsman Historic Architectural Design and must not be used in conjunction with any other project without the express written consent of Swordsman Historic Architectural Design.

PROJECT 6, The Mount Reading RG1 5HL	 SWORDSMAN HISTORIC ARCHITECTURAL DESIGN <i>"The Design & Restoration of Historic Buildings"</i>	
DRAWING TITLE Existing Plans		
SCALE 1:50 @ A1		DRAWING NUMBER S087-002
DATE 17-01-2020		REV
DRAWN AA		

Original size 100mm @ A1