




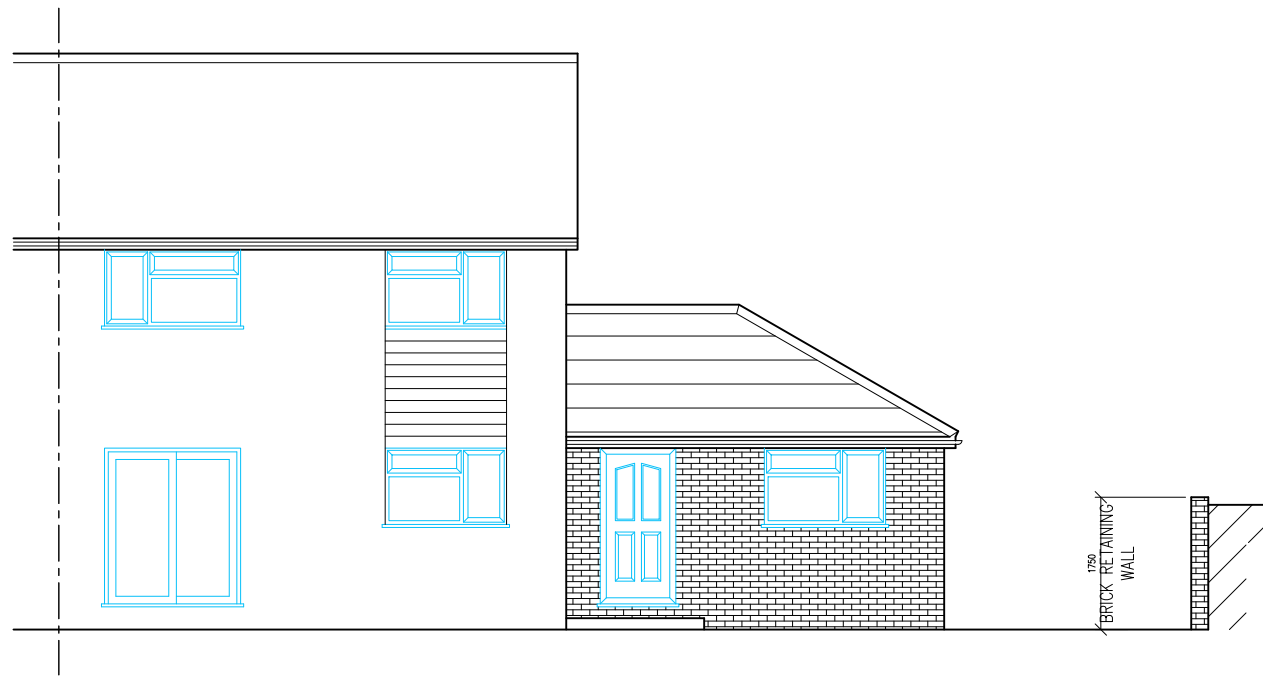


PROPOSED FRONT ELEVATION

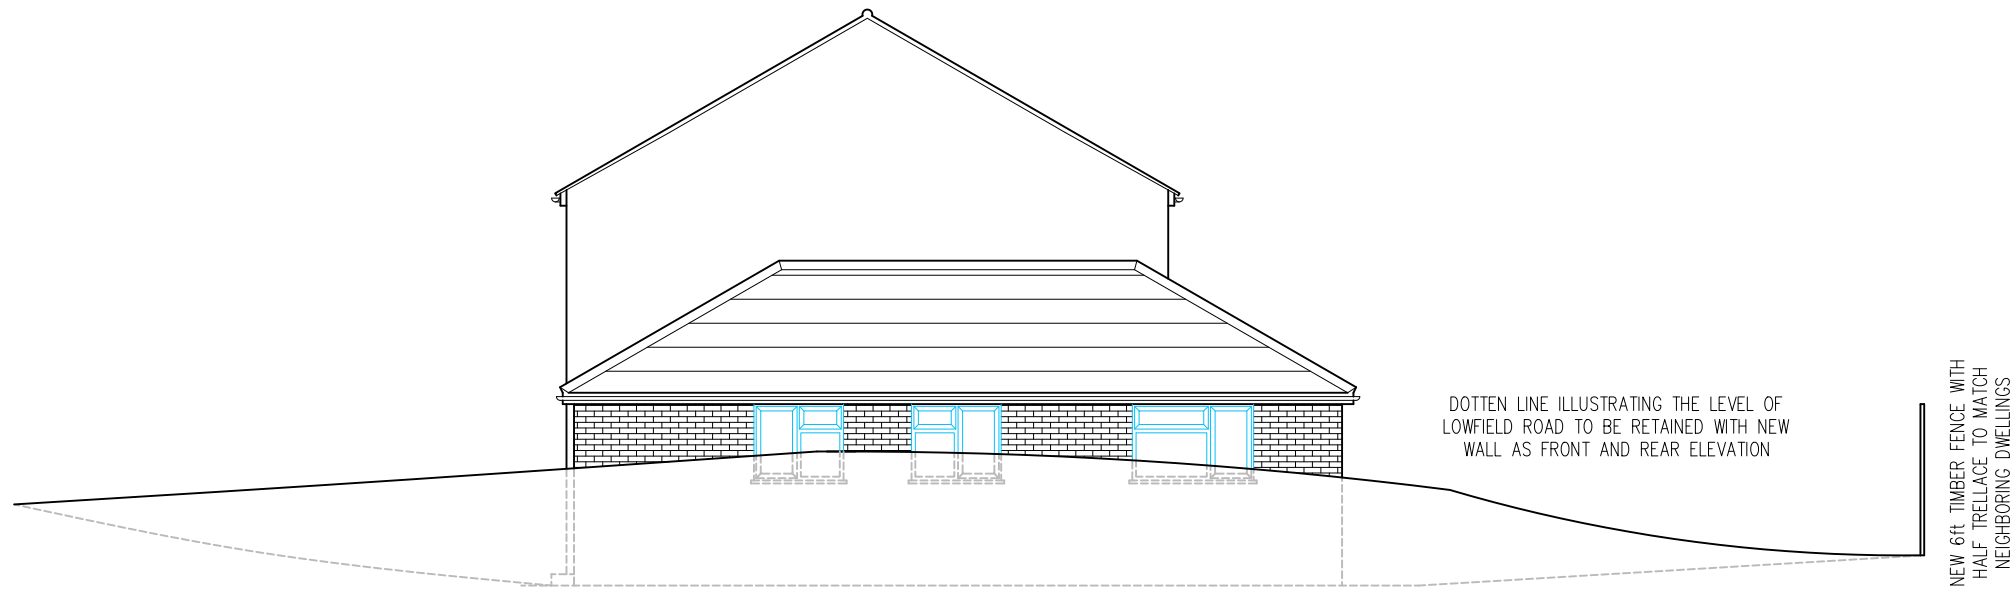

PROPOSED SIDE ELEVATION

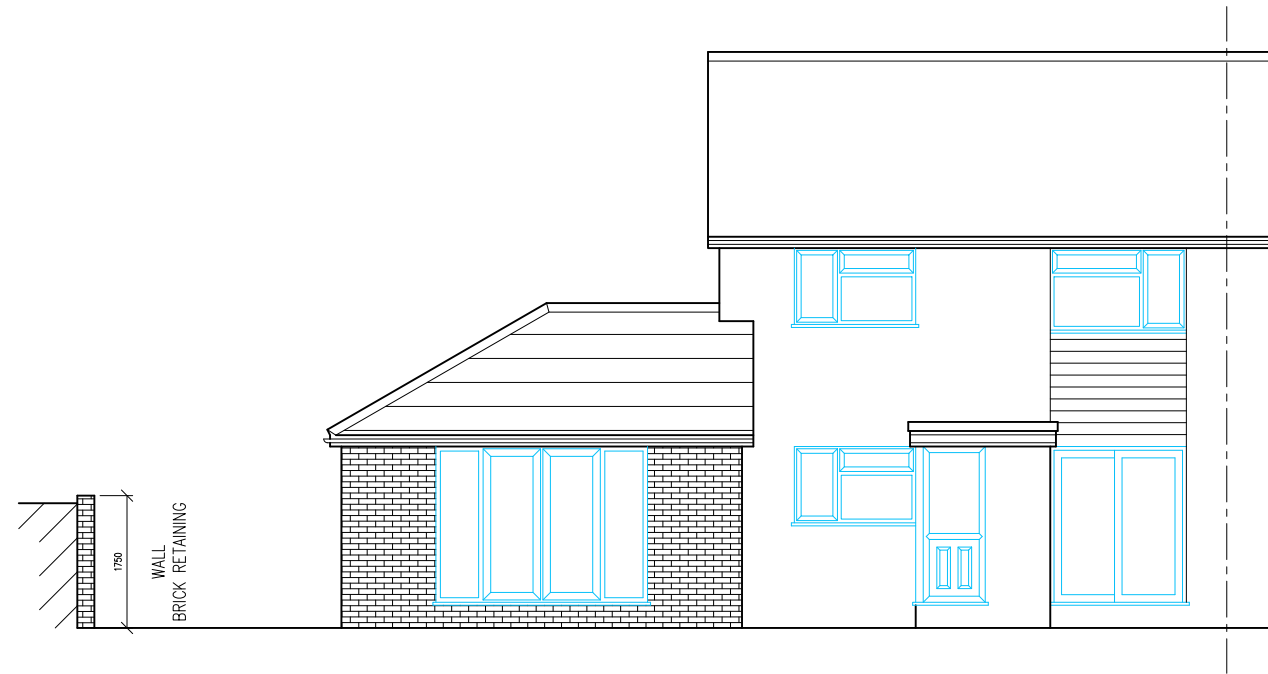

PROPOSED REAR ELEVATION

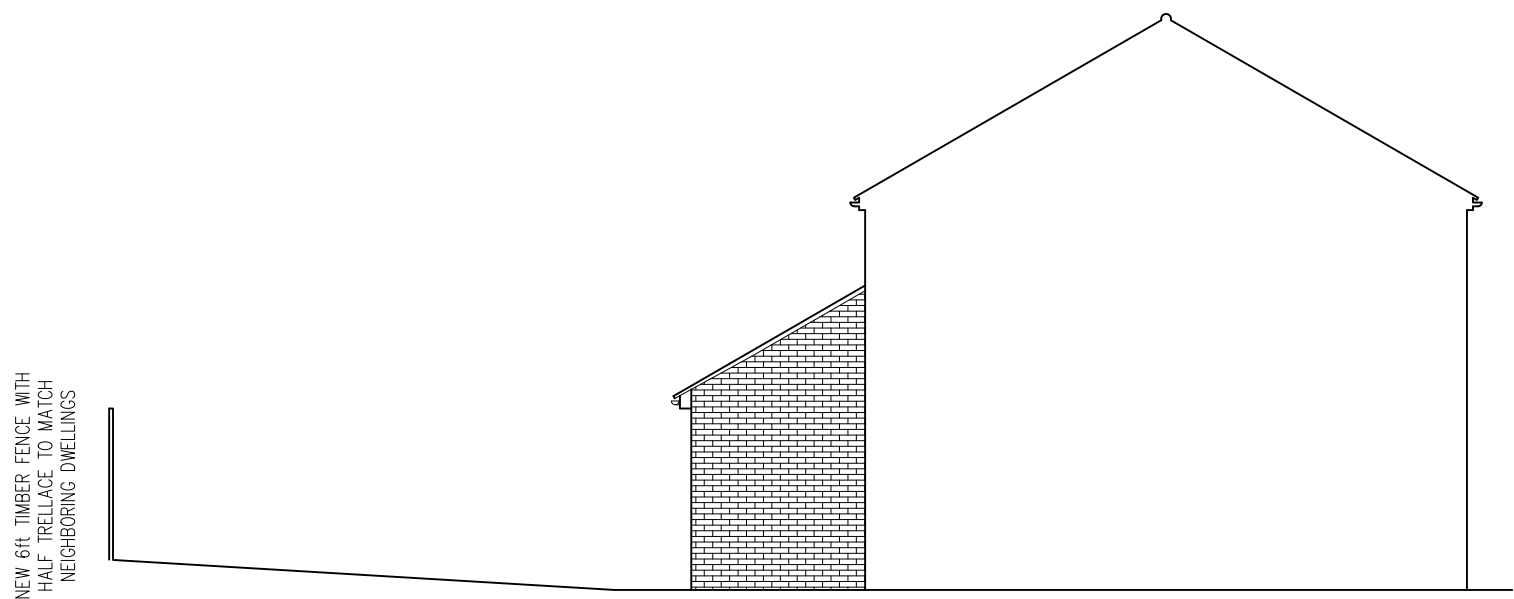

PROPOSED SIDE ELEVATION

0 1 2 3 4 5
SCALE 1:100



HAC
DESIGNS

WYVOLS COURT
SWALLOWFIELD
info@hac-designs.co.uk

BASINGSTOKE ROAD
RG7 1WY
Mob: 0118 373 4003

PROJECT:
PROPOSED DEVELOPMENT AT;
10 EARLSFIELD CLOSE
READING
RG4 6NX

CLIENTS NAME:
MARIA PATRICK

TITLE:
PROPOSED ELEVATIONS

REVISION:	
A	ILLUSTRATION OF THE RETAINING WALL
B	ILLUSTRATION OF THE TELLACE FENCING
C	BOUNDARY ALTERATION
D	TITLE AMENDMENT

DRAWN BY:	SCALE:
HAYDEN COOPER	1:100

DATE:	A3
JULY 2019	

DRAWING NUMBER:
19077PP-04