



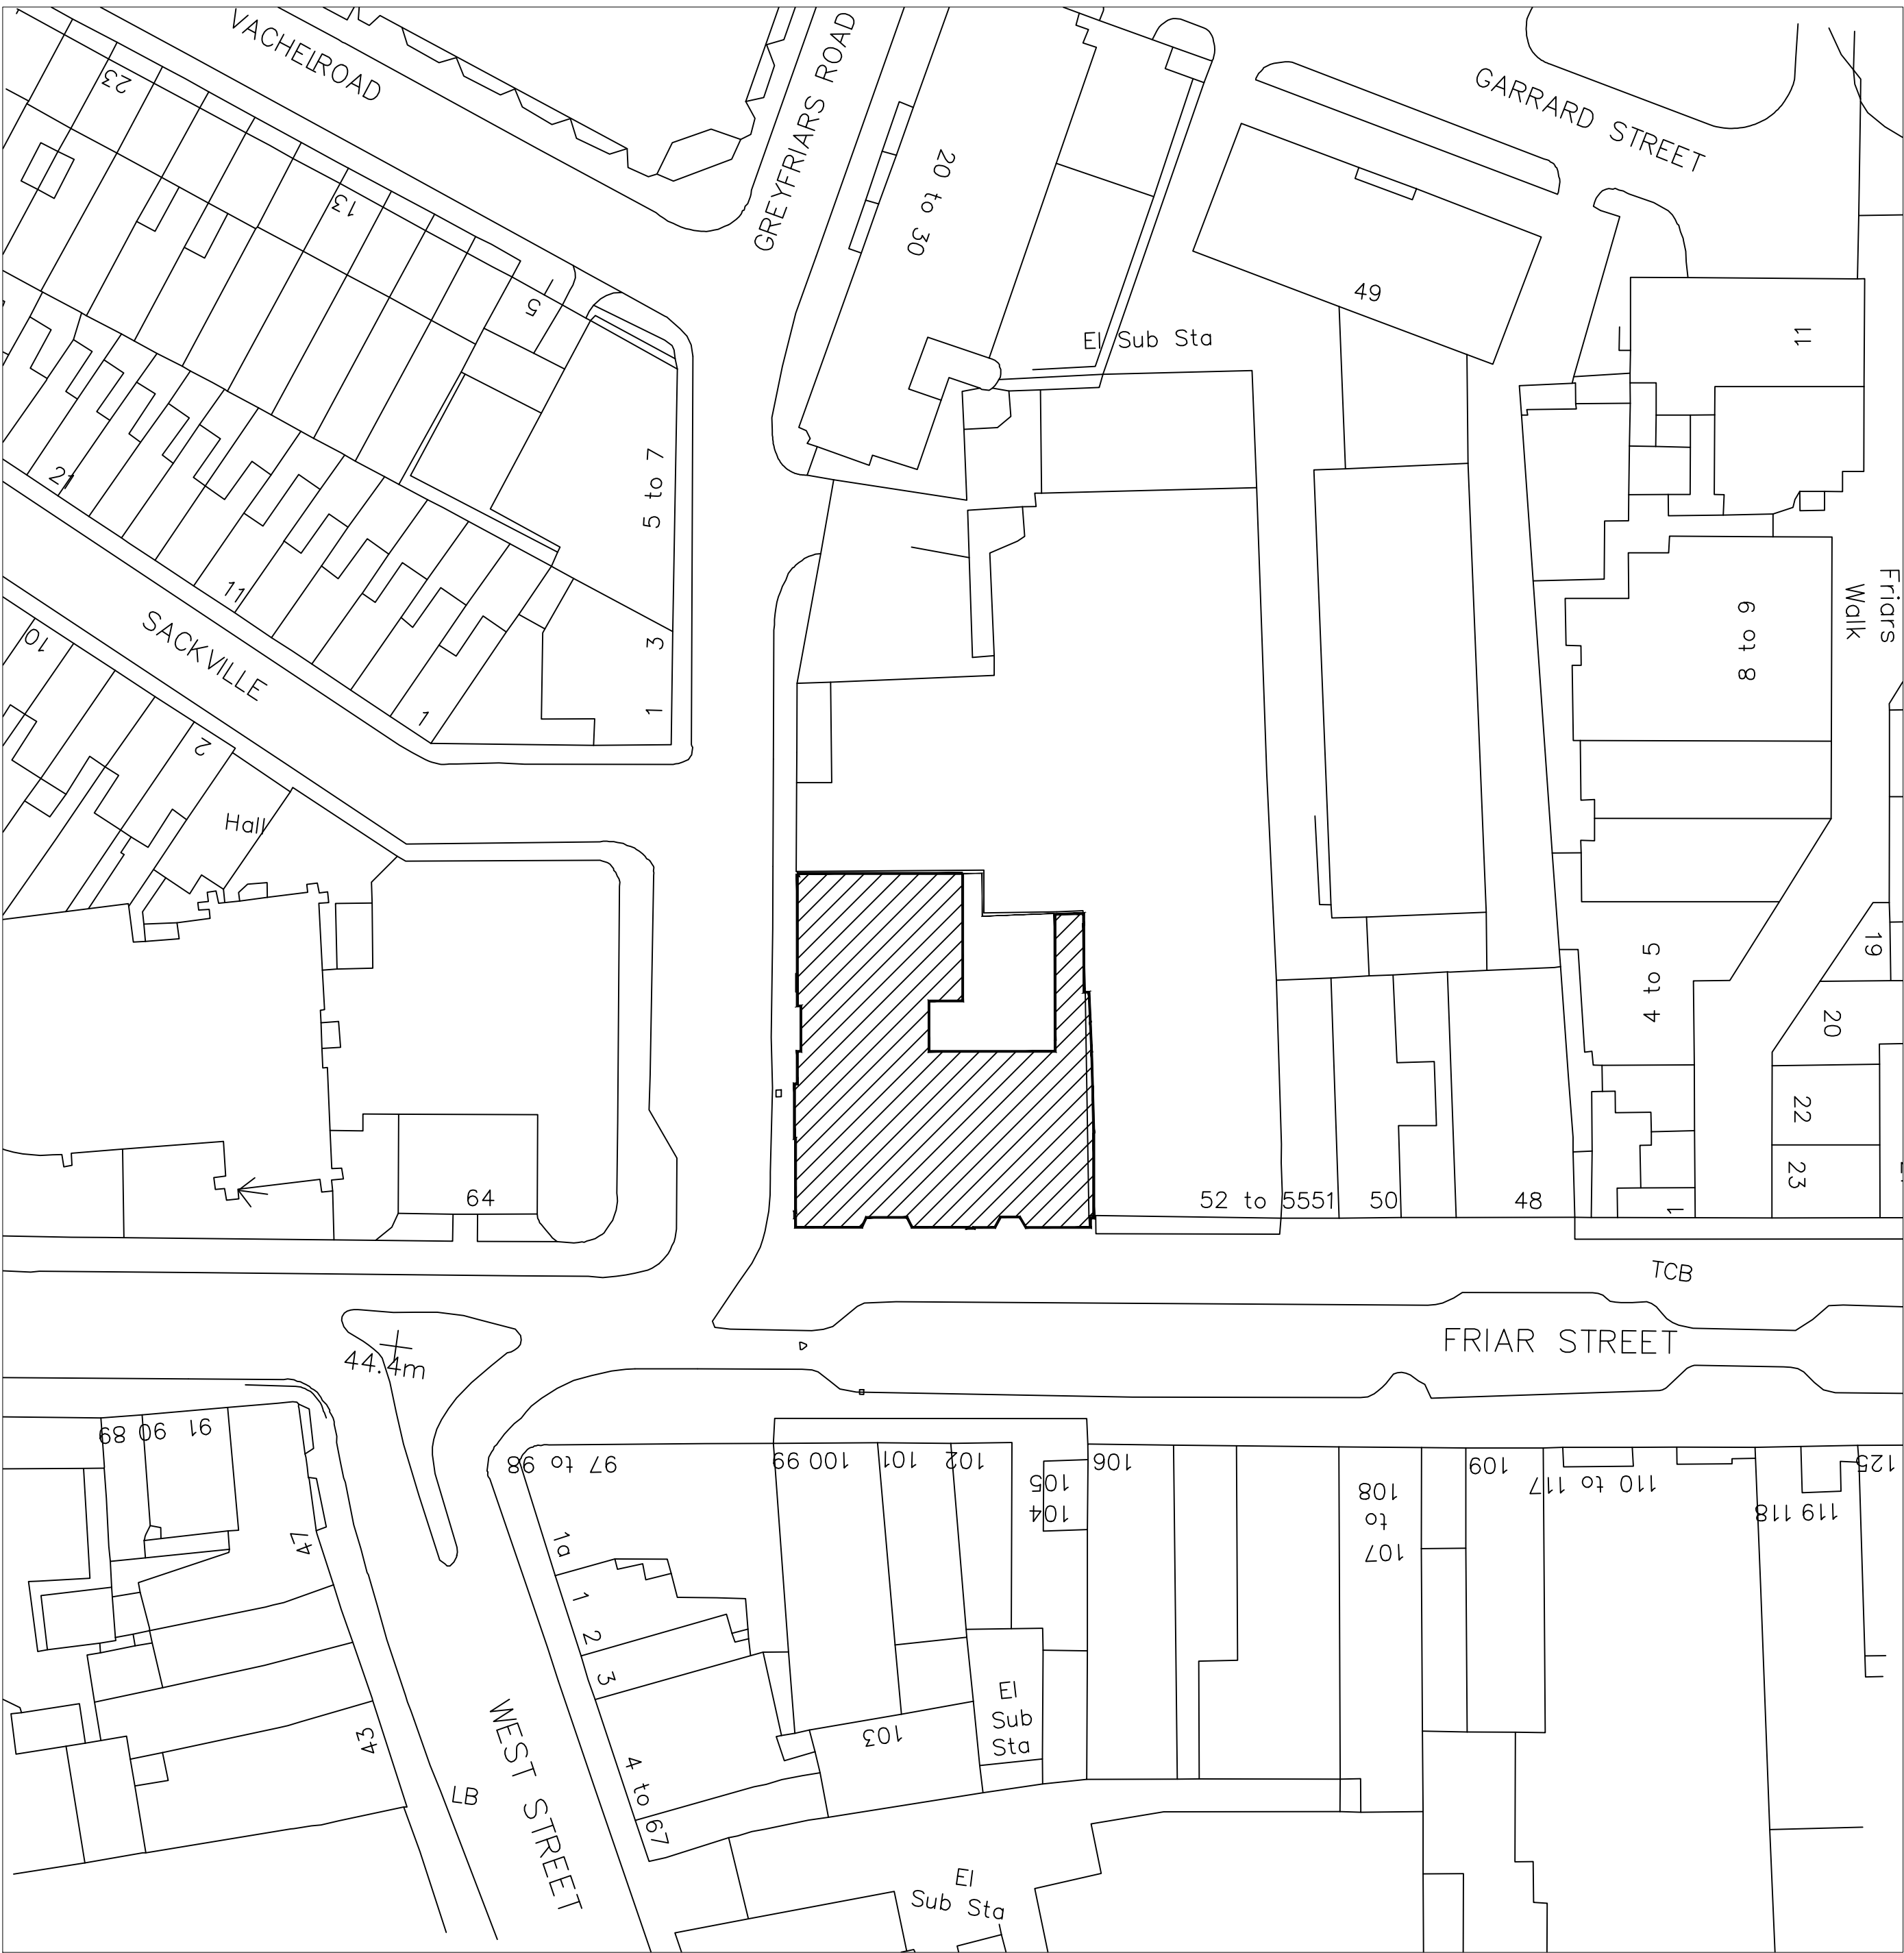

SITE PLAN

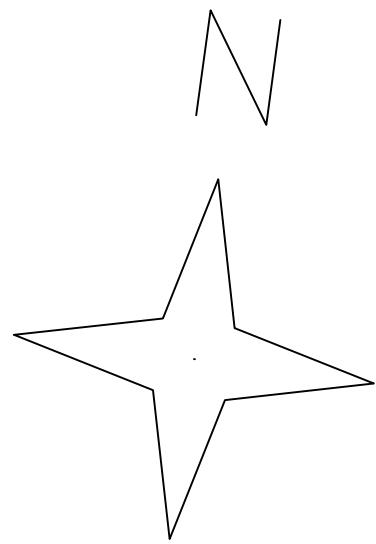

Project
60-61 FRIAR STREET
READING
RG1 1DX

Title
PLANNING DRAWING
SITE PLAN

Status
PLANNING

Drawn by	Checked by	Date
MJ	MJ	FEB_19

Project No	Scale
120977	1:500@A1

Drawing No	Rev
0001	A