




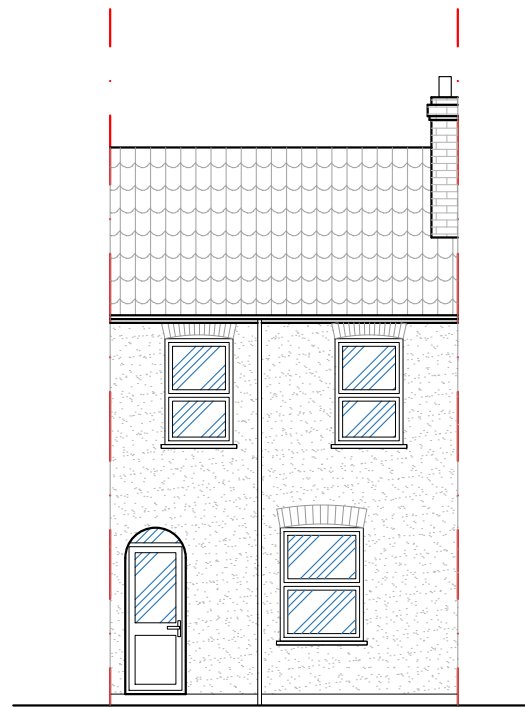


Proposed Front Elevation

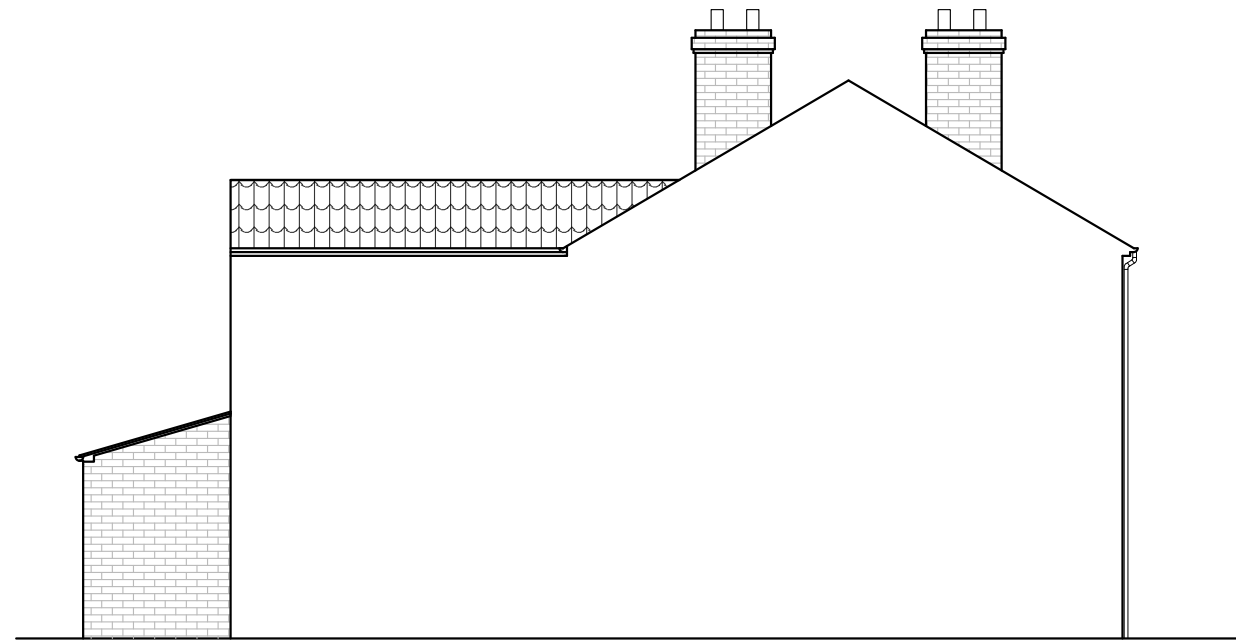


Proposed Left Side Elevation

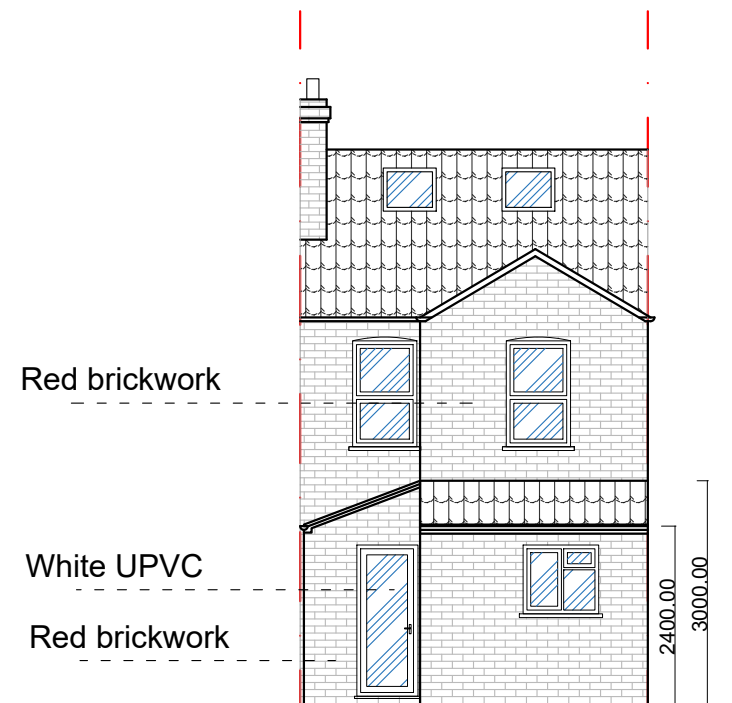

Proposed Rear Elevation

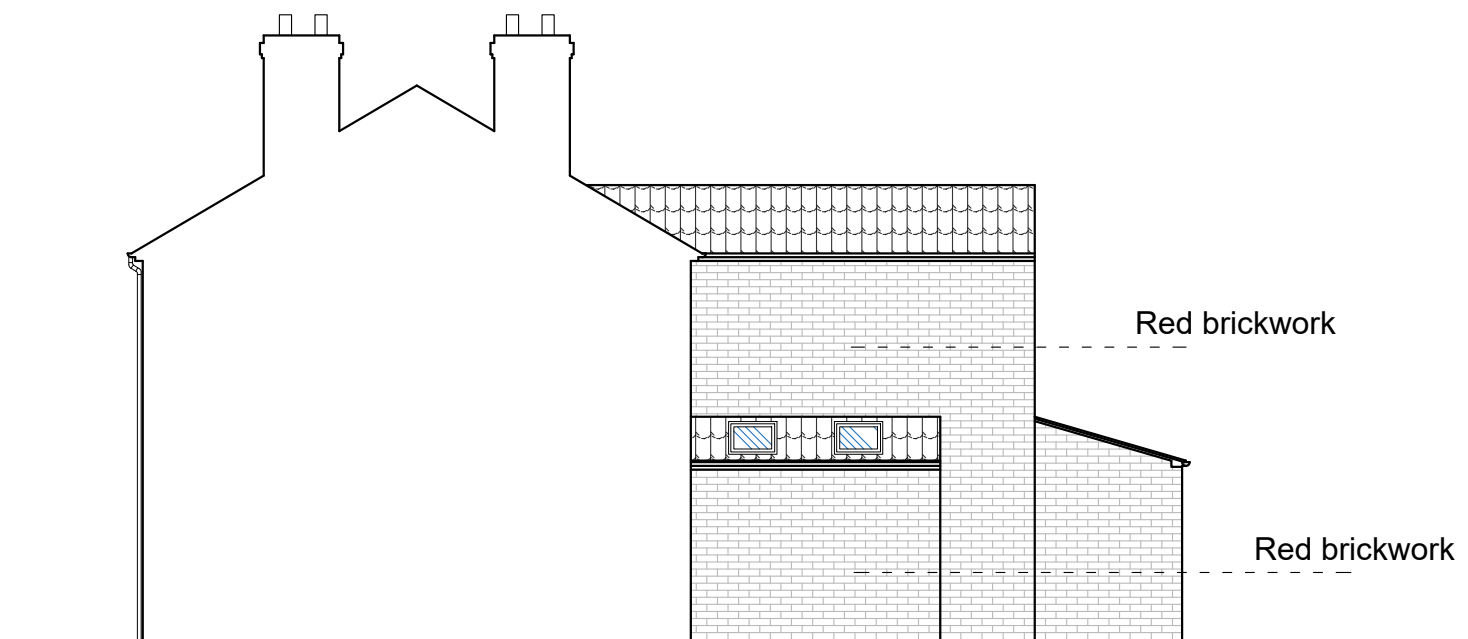

Proposed Right Side Elevation

 

Notes

1. All materials to match existing unless otherwise noted.
2. Do not scale for the construction purposes.
3. The contractor must verify all dimension on site prior to commencement of works.
4. This document is copyright of the originator and must be treated as confidential.

Project
17 Mount Pleasant in
Reading
RG1 2QH

Drawing title
Proposed Elevations

Drawing no
04

Rev
B

Scale
1:100 @ A3

Date
Aug 2019



1 Right Plan
1rightplan@gmail.com
07955 449 285