

NOTES

Use figured dimensions only. Scale drawing only when a scale bar is present. All dimensions to be checked by user and any discrepancies, error or omissions to be reported to the architect before work commences. Read this drawing with all relevant materials.

Existing tenants - December 2018

Unit 1: Wok U Like
Unit 2: Vacant
Unit 3: Vacant
Unit 4: Vacant
Unit 5: Cake Creations
Unit 6: Mixture Tattoo Studio
Unit 7: Vacant
Unit 8: Vacant
Unit 9: Vacant

Unit 10: Reading Aquatics
Unit 11: Chicago
Unit 12: The Tilehurst Meadway Launderette
Unit 13: Meadway Barber

Unit 14-15: Meadway Carpets & Flooring
Unit 16: Sue Ryder Duckess of Kent House
Unit 17-18: Dentist
Unit 19-20: Sara Asthma Charity Shop
Unit 21: The Grove Cafe
Unit 22: Vacant
Unit 23: Jenny + Jim's

Unit 24 Lee's Garden
Unit 25-26: Everest
Unit 27: Betfred
Unit 28: Sea Master
Unit 32: Boots



= Vacant

Existing retail: 2776.52sqm
Existing Residential over - Demolished (for Demolition Plan see OA3110)
Existing Leisure: 678.50sqm
Existing Boots Back of house: 224.66sqm
Existing Garages: 187.07sqm
Existing Public Toilet: 42sqm

Rev Date	Dim	Chkd	Description
----------	-----	------	-------------

Purpose of Issue:
OUTLINE PLANNING

client:
Chillingham Ltd

project:
Tilehurst, Reading


drawing title:
Existing Site Plan

scale at A1:	date:	drawn by:	checked by:
1:500	Jan 19	DF	IP

drawing number:	revision:
1364A - OA1101	-

accord
architecture
www.accordarchitecture.com

Compton House, Walnut Tree Close, Guildford, Surrey, GU1 4TX
[t] 01483 455100 [f] 01483 455210 [e] design@accordarchitecture.com

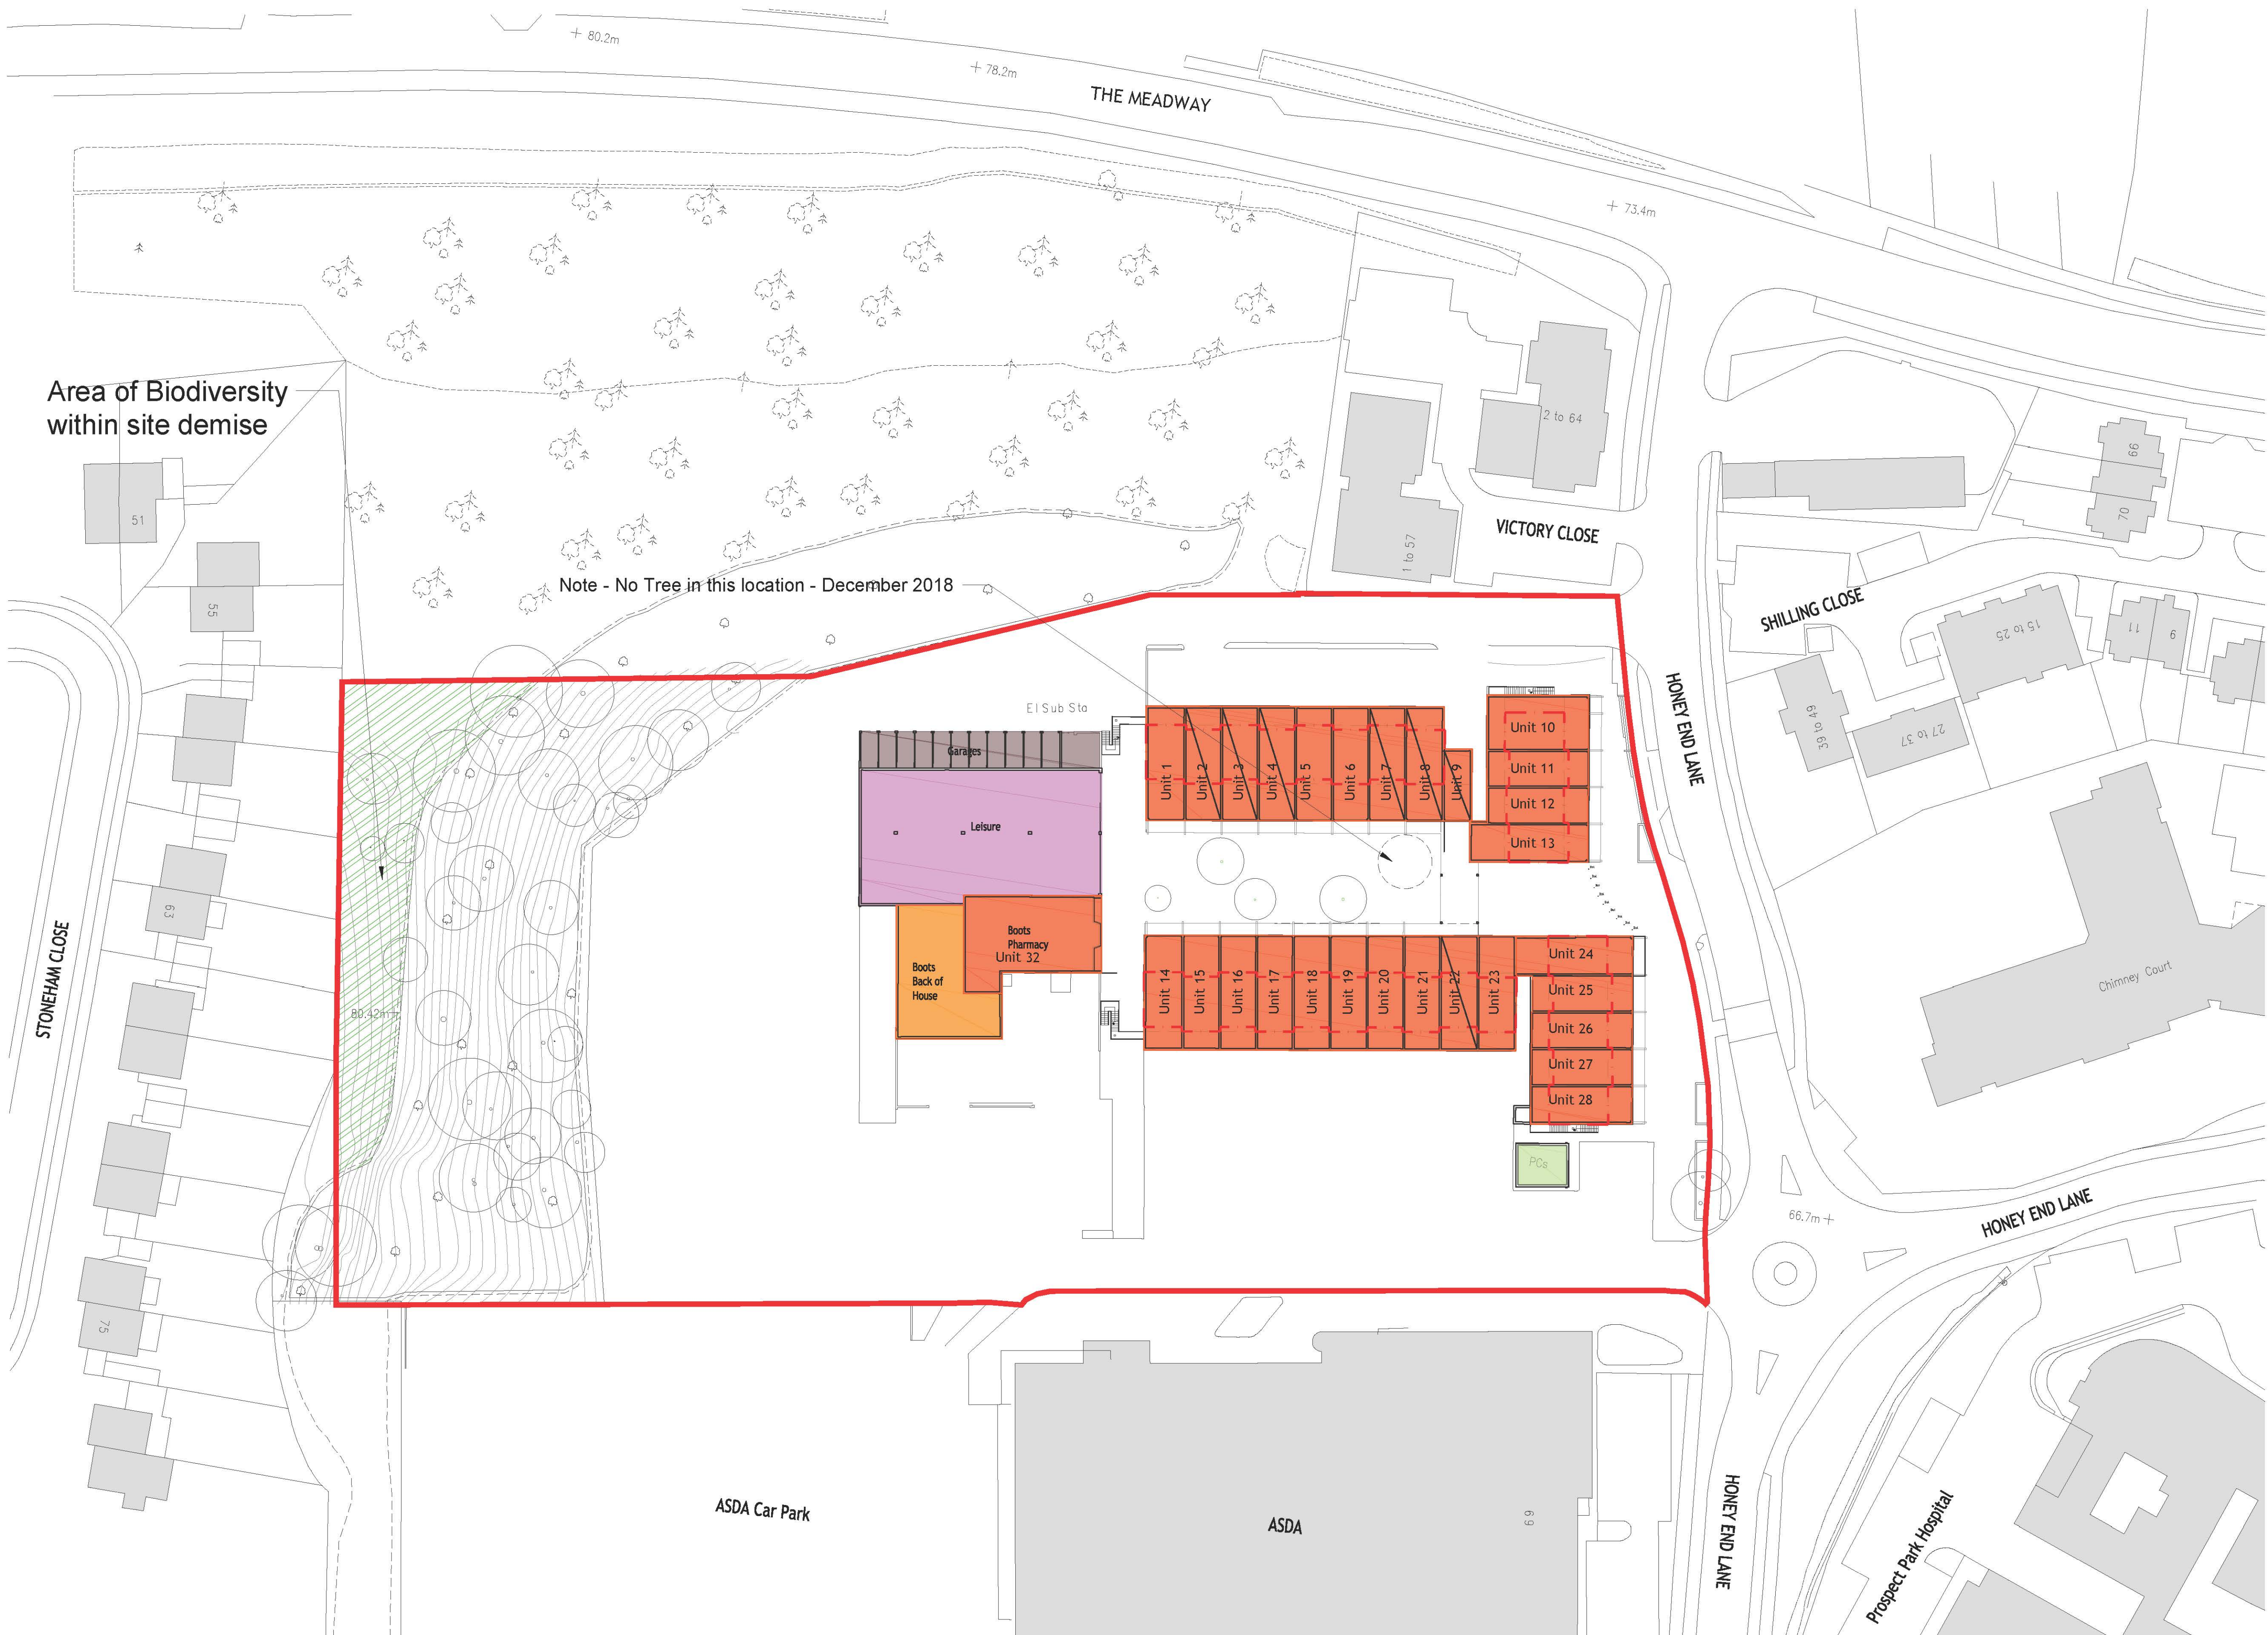

Existing Site Plan
Scale - 1:500 @ A1

