




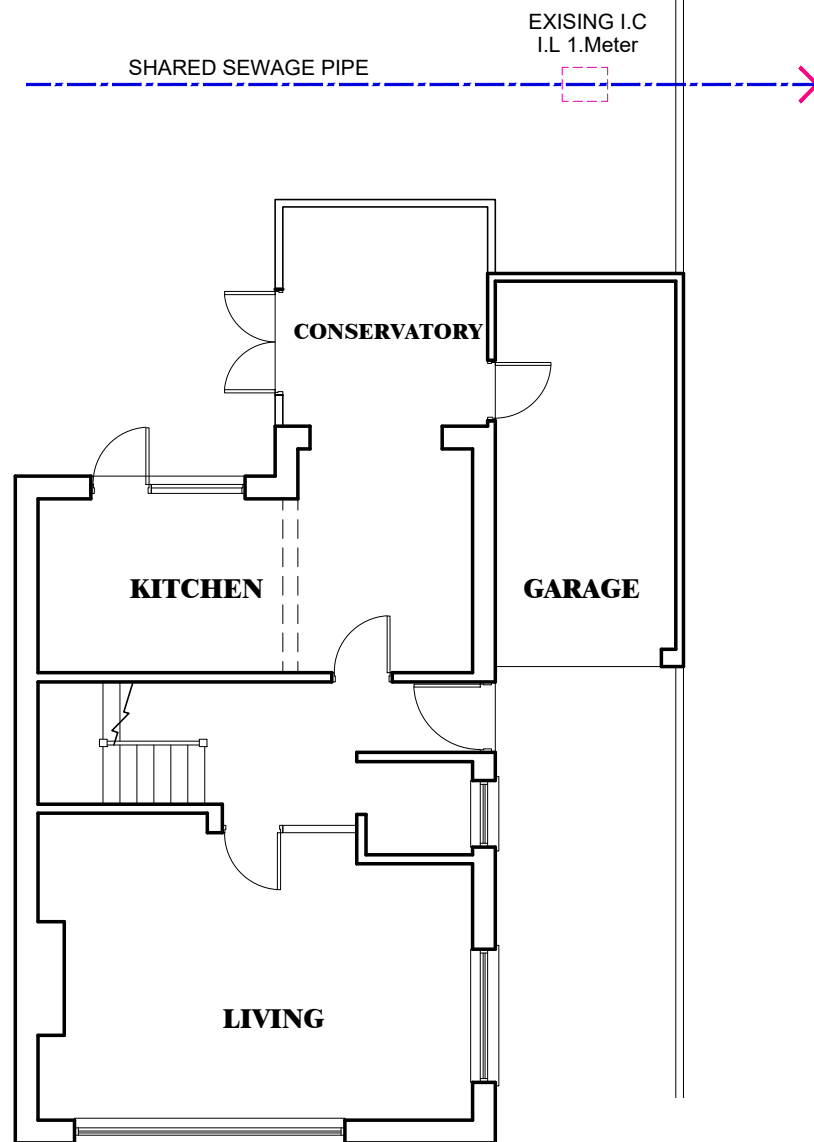

⊖
⊖
GROUND FLOOR PLAN
SCALE 1:100

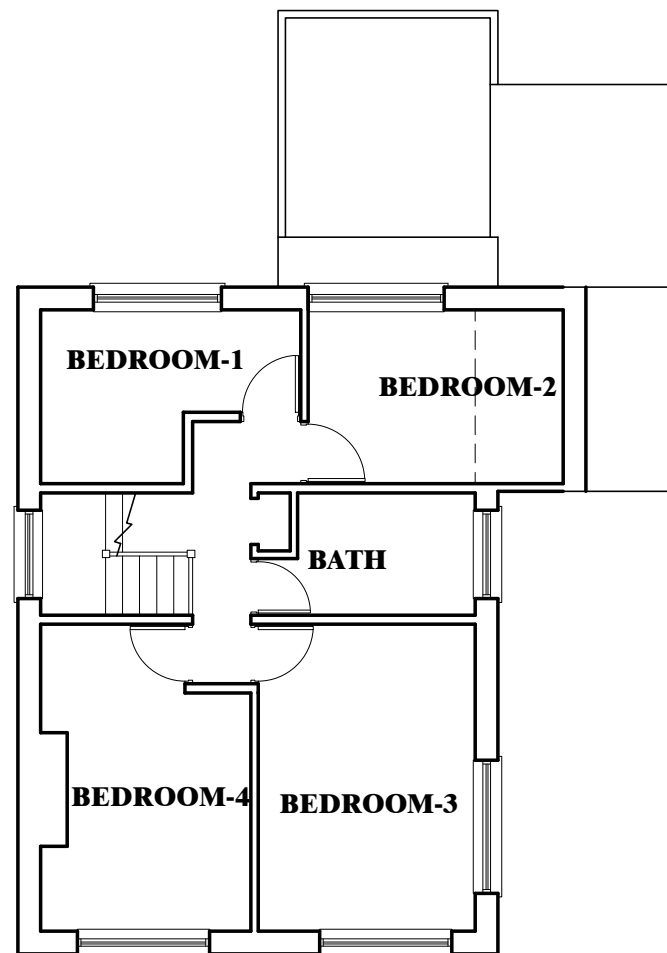

⊖
⊖
FIRST FLOOR PLAN
SCALE 1:100

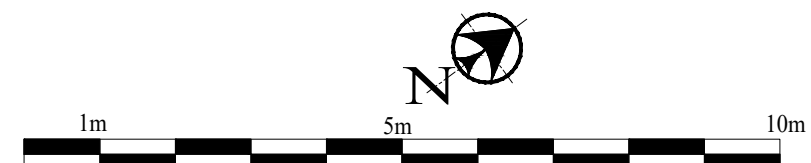

© MEKKARA Architectural Consultants - THIS DRAWING AND DESIGN REMAINS THE COPYRIGHT AND INTELLECTUAL PROPERTY OF MEKKARA Architectural Consultants. SHALL NOT BE COPIED OR REPRODUCED IN ANY FORMAT WITHOUT APPROVAL.		
 		
Client Mr. PRASAD THOMAS & MRS. GINU GEORGE		
Job Title PROPOSED EXTENSION 30 NORMANSTEAD ROAD TILEHURST, READING, RG31 5BY		
Drawing Title EXISTING FLOOR PLANS		
Scale 1:100 on A3		
Date Aug. 2020	Drawn By RMC	
Job No 0820-07	Drawing NO 110	Rev. -