


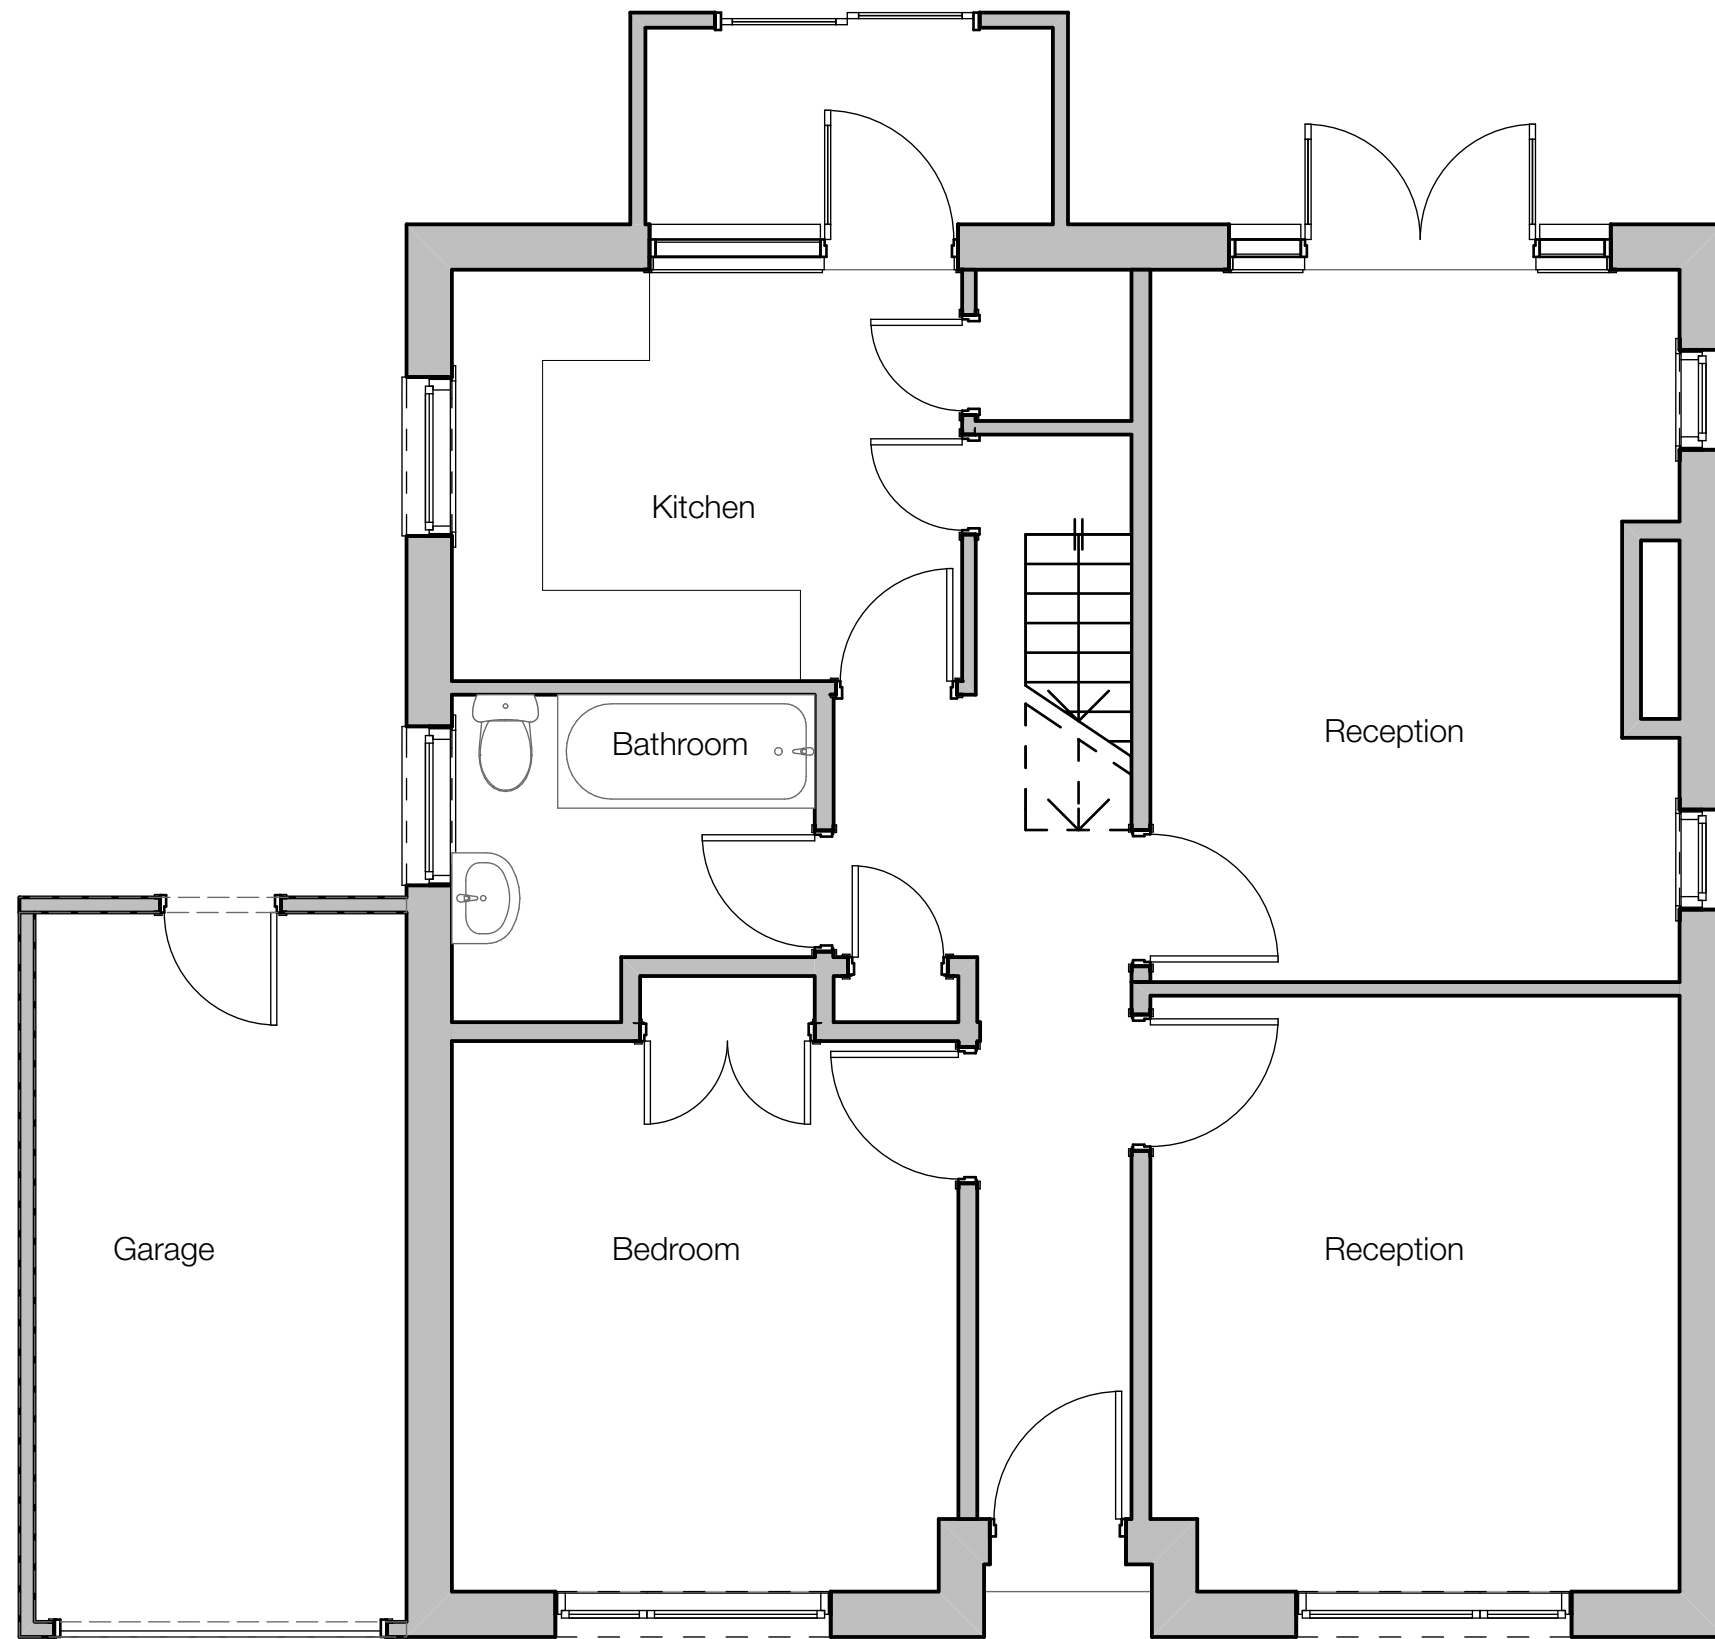

1
-

Ground Floor Plan
1:50

1:1250 0 12.5 25 37.5 50 62.5

1:200 0 2 4 6 8 10

1:100 0 1 2 3 4 5

1:50 0 0.5 1 1.5 2 2.5

OUTSET THINK
Silviu Pasargiu
199 Oxford Road
Reading, RG1 7UZ

Project name: 2a Woods
Site Address: 2a Woods Road, Caversham, Reading, RG4 6NA
Project Status: Survey
Drawing Title: Existing Ground Floor Plan
Drawing No: EX001
Scale: 1:50@A3
Project No: 1608

RevID	ChID	Change Name	Date
A			11/02/2017

All dimensions to be confirmed on site. This drawing is to be read in conjunction with other drawings in this series and all relevant consultants drawings and documentation where applicable. This drawing has been produced for the specific client and project identified below and is not intended for use by any other person or for any other purpose other than indicated on this drawing. Please report any discrepancy on this drawing.
Date: 11/02/2017