



©Barrie P Smith Ltd Copyright exists on the designs and Information shown on this drawing.  
~~Contracted for this drawing~~ The contractor must verify all dimensions on site prior to commencing work of any kind.




FRONT ELEVATION

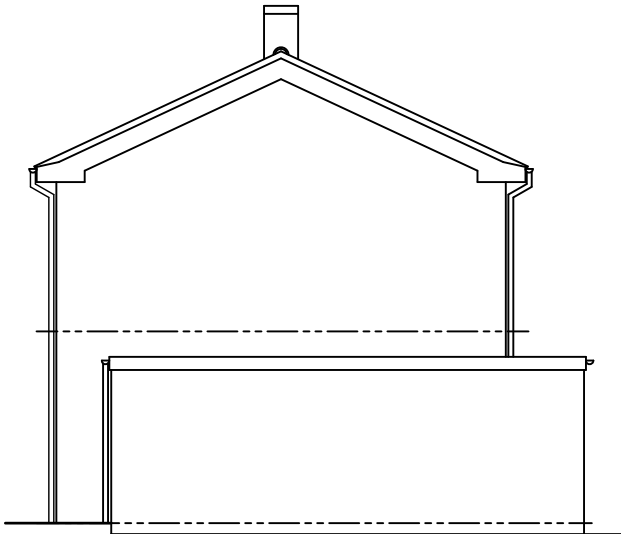


SIDE ELEVATION

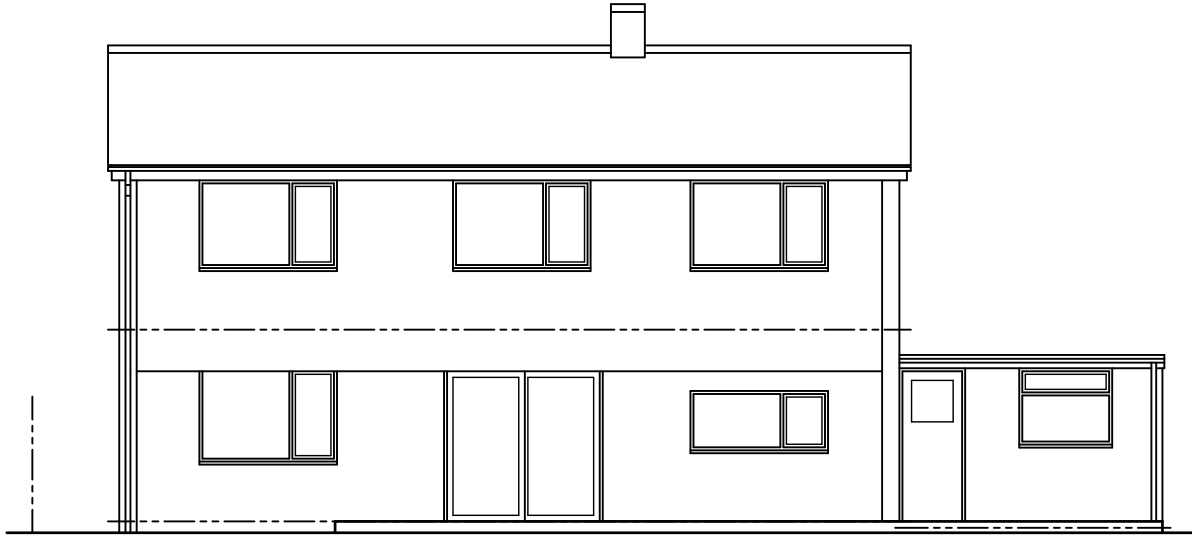


REAR ELEVATION

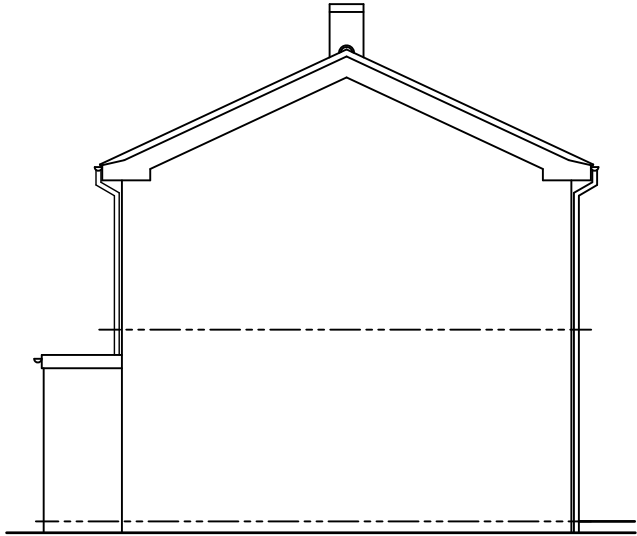

SIDE ELEVATION

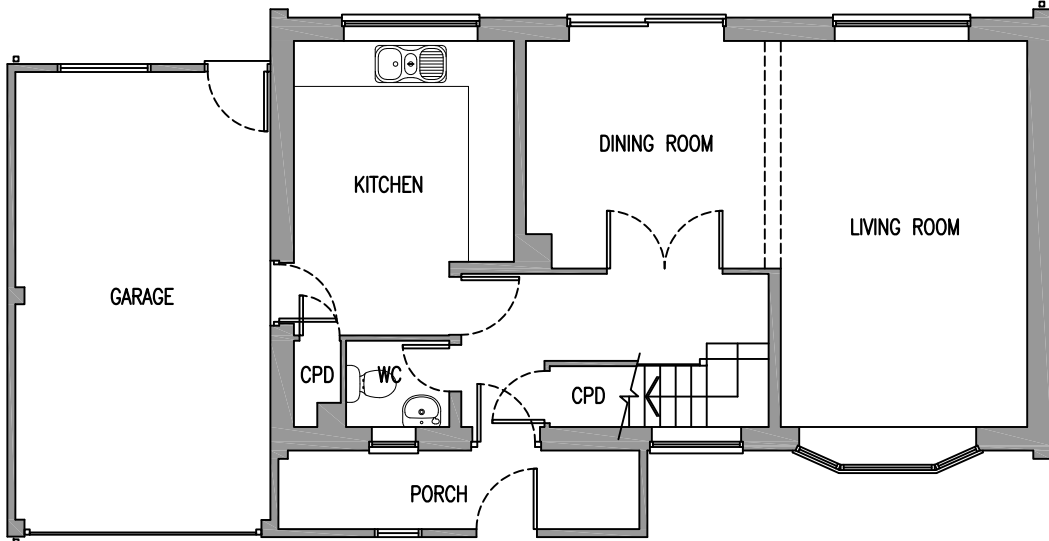

GROUND FLOOR PLAN

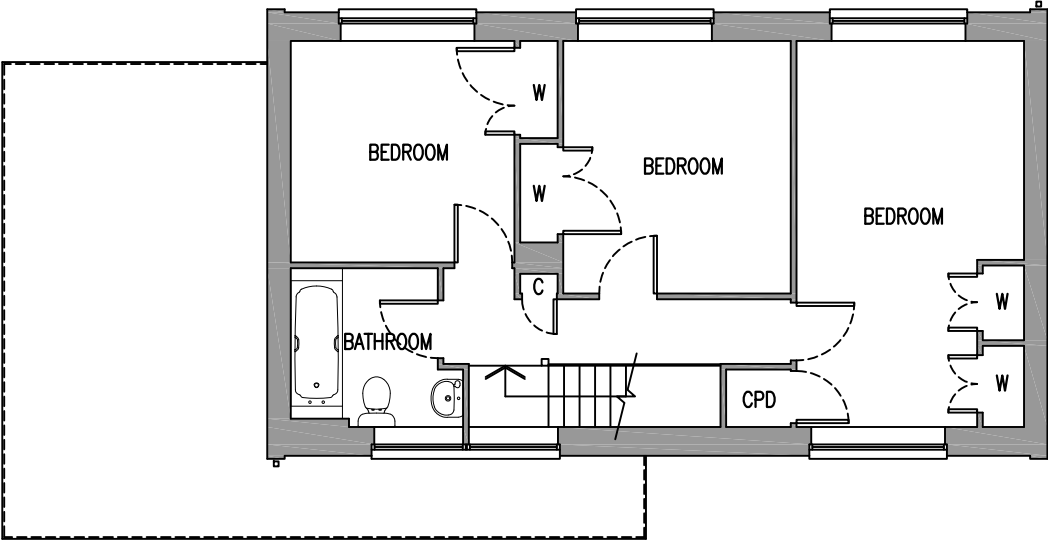

FIRST FLOOR PLAN

|   |       |                  |           |             |
|---|-------|------------------|-----------|-------------|
| Rev:   | Date: | Description:     | Drawn by: | Checked by: |
| Scale: 1:100 @ A3   |       | Date: 15/01/2020 |           |             |
| Drawn By: BPS   |       | Checked By:      |           |             |
| Client: Ms A Benson   |       |                  |           |             |
| Project: 73 Kiln Road, Emmer Green, Reading. RG4 8UF. - Proposed Part Conversion of Garage.                                    |       |                  |           |             |
| Drawing Title: Existing Plans & Elevations                                                                                     |       |                  |           |             |
|   |       |                  |           |             |
| Barrie P Smith Ltd<br>8 Bloomfield Drive, Bracknell, Berkshire RG12 2JW<br>Tel: 01344 309050<br>email: barrie@barriepsmith.com |       |                  |           |             |
| Drawing Status: Planning Application                                                                                           |       |                  |           |             |
| Drawing No: P312-0619/PA/001                                                                                                   |       |                  |           |             |