



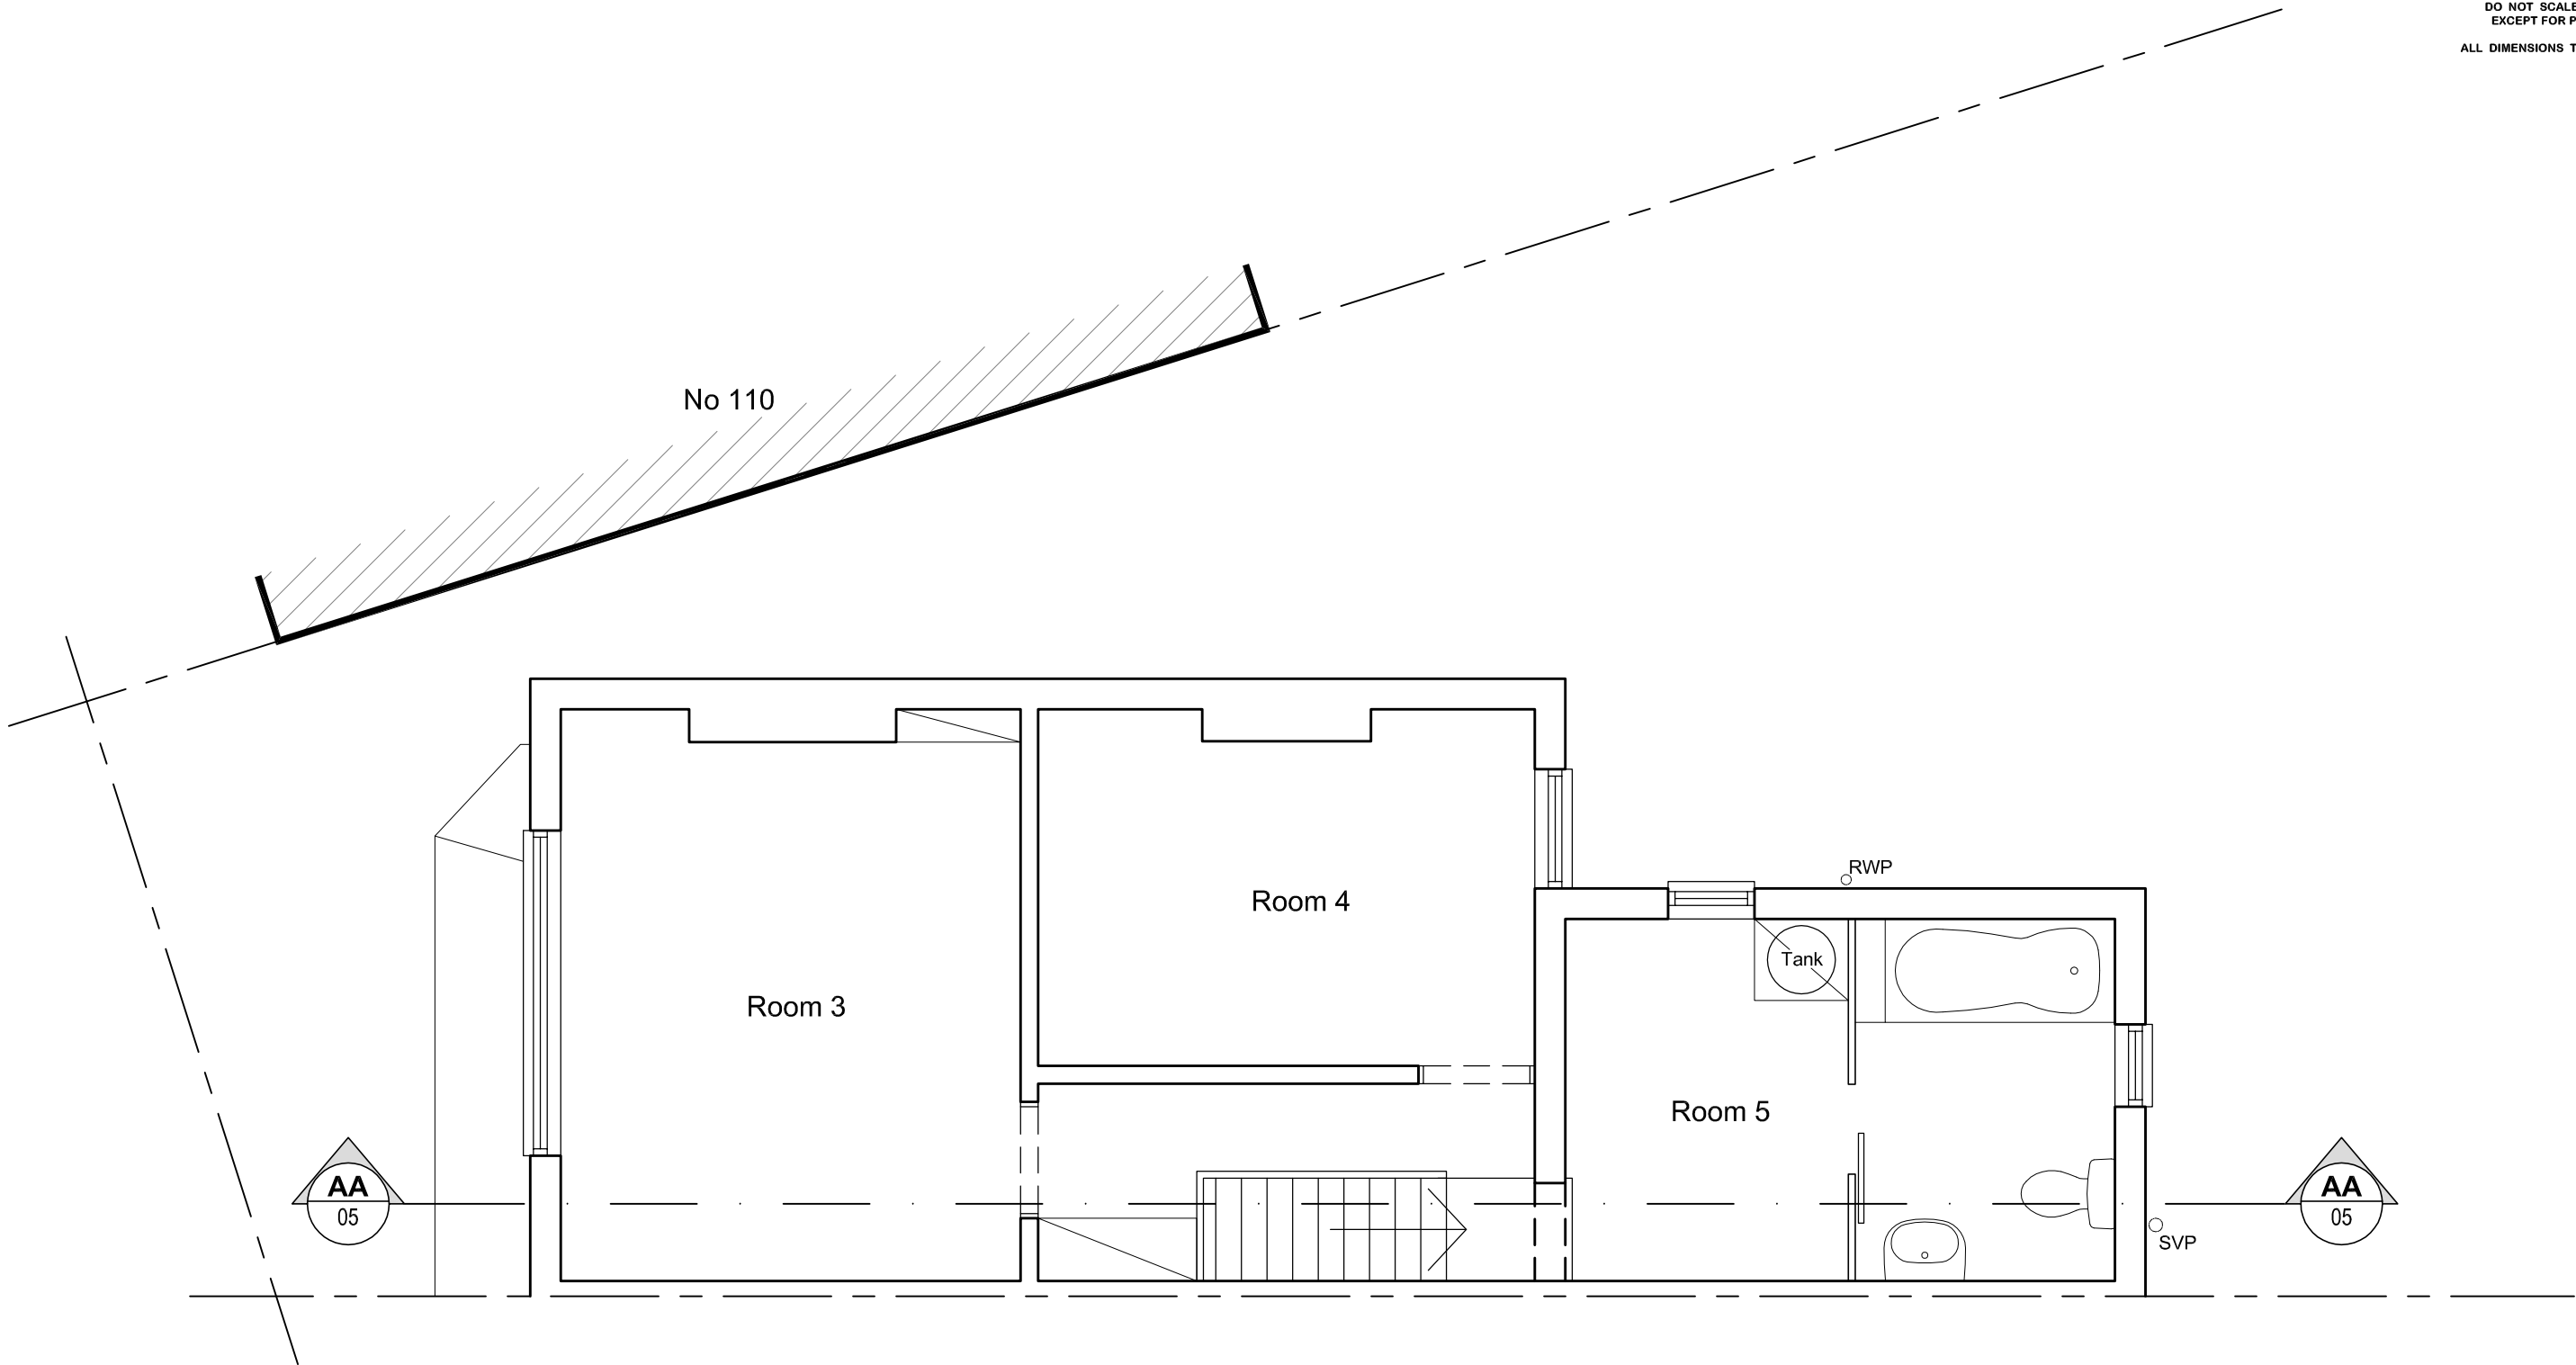

Existing First Floor Plan
Scale 1:50 @ A3

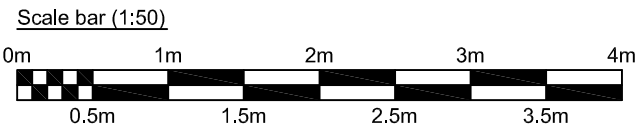

A		Chimney breast shown in room 4, description updated, front boundary added
Rev.	Description	
Revisions		

Project: Loft Conversion		
for Sanjay Sharma		
at 108 Salisbury Road Reading Berkshire RG30 1BN		Contact: Michael Austin RIBA E-mail: michael@ma-architect.co.uk Web: www.ma-architect.co.uk Phone: 07958427610
Dwg Ref: 911 [S] 02	Rev: A	Date: November 2019