




S. W. Elevation

1:50




N. W. Elevation

1:50

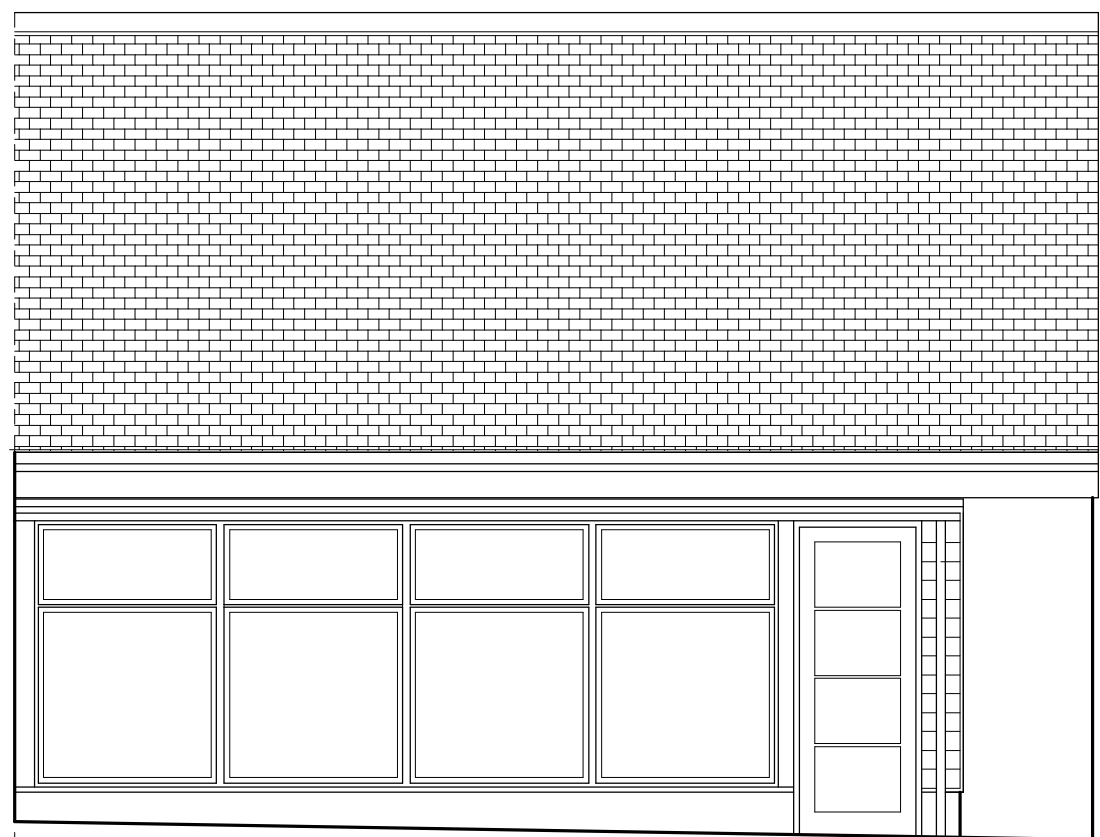


N. W. Elevation

1:50

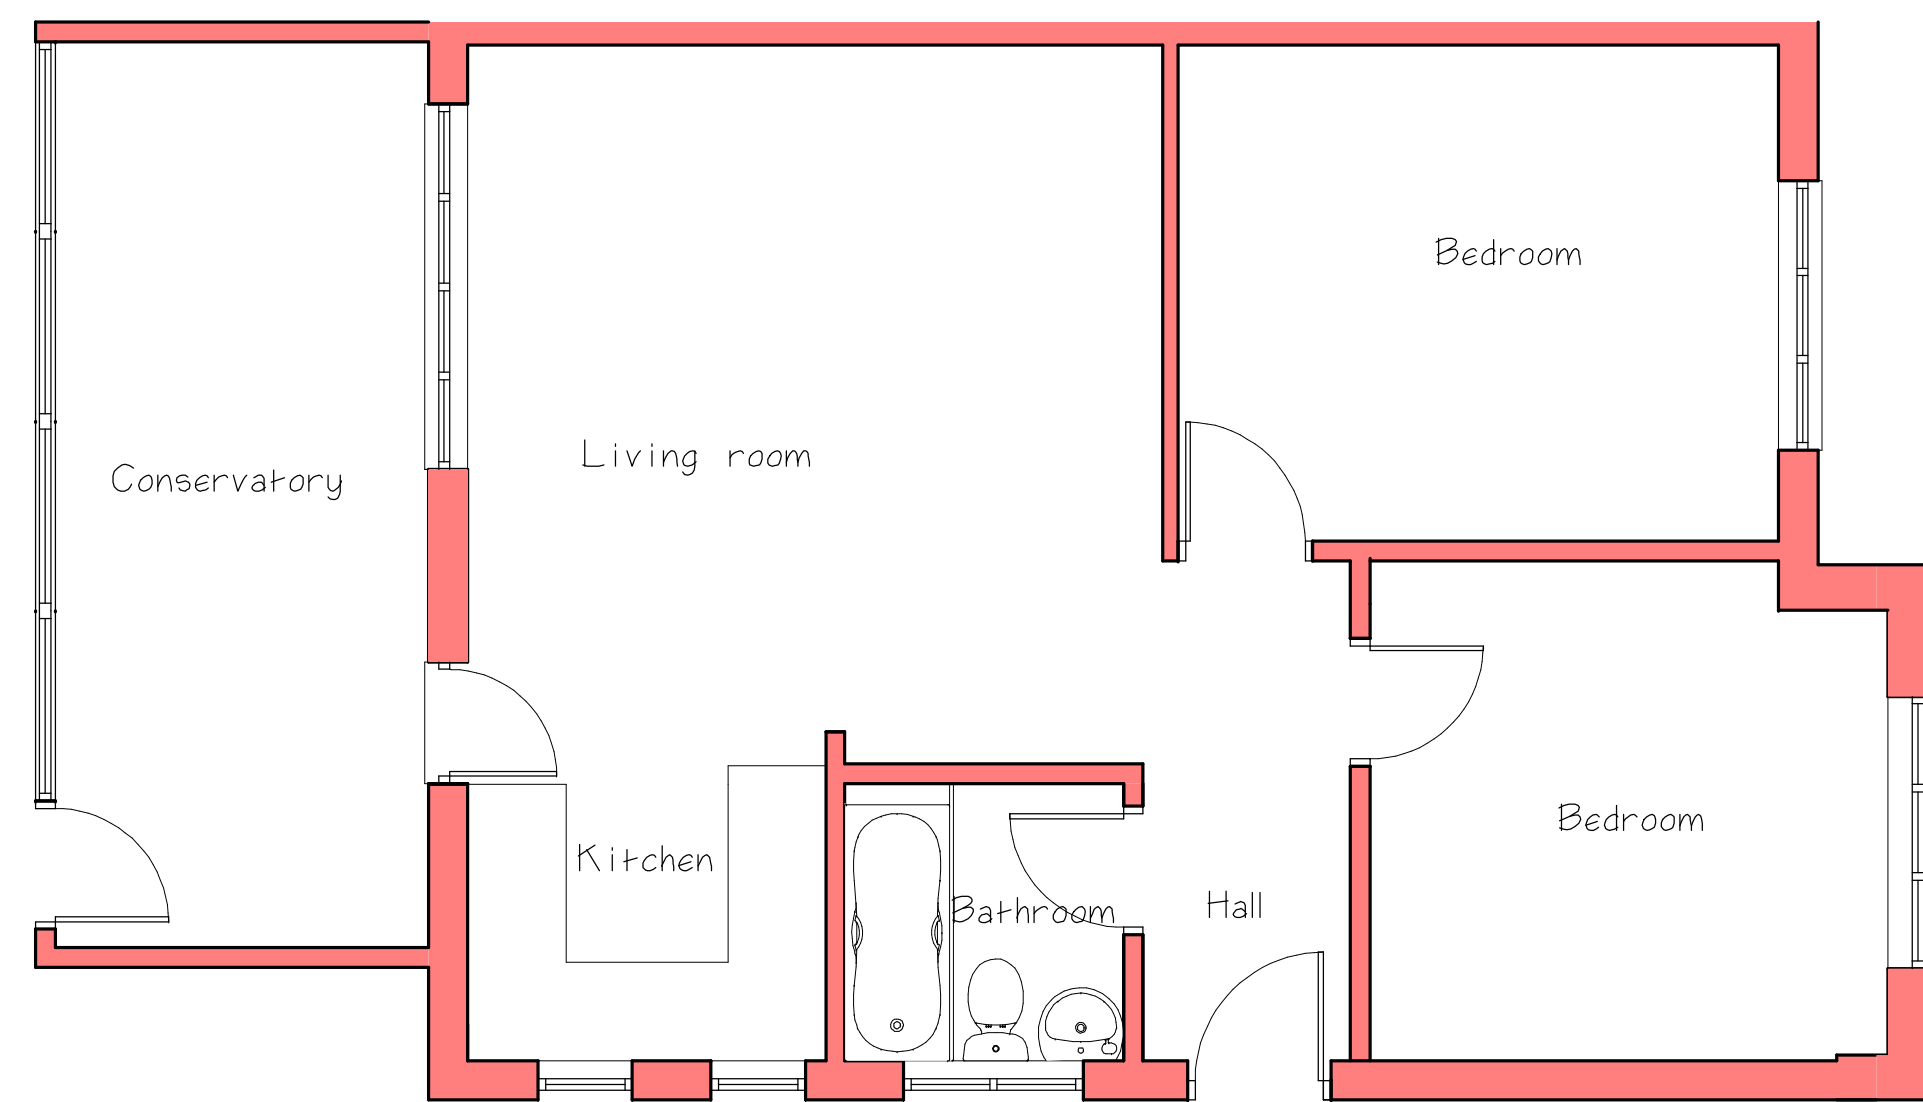

Ground Floor Plan

1:50

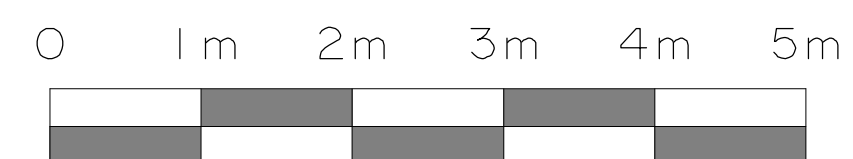

Giles Bennett Design

Primrose Cottage
Ockwells Road
Cox Green
Maidenhead
Berks. SL6 3AD

Tel/Fax: 01628 788898

Client

Mr. & Mrs. L. Barta

Job Title

55 Winton Road

Earley

Reading

Berks. RG2 8HJ

Drawing Title

Existing Layout

Scale
As Shown on A1 Sheet

Date
September 2017

Drawn by
G. T. Bennett MRICS

Drg. No.

GTB-836-1