



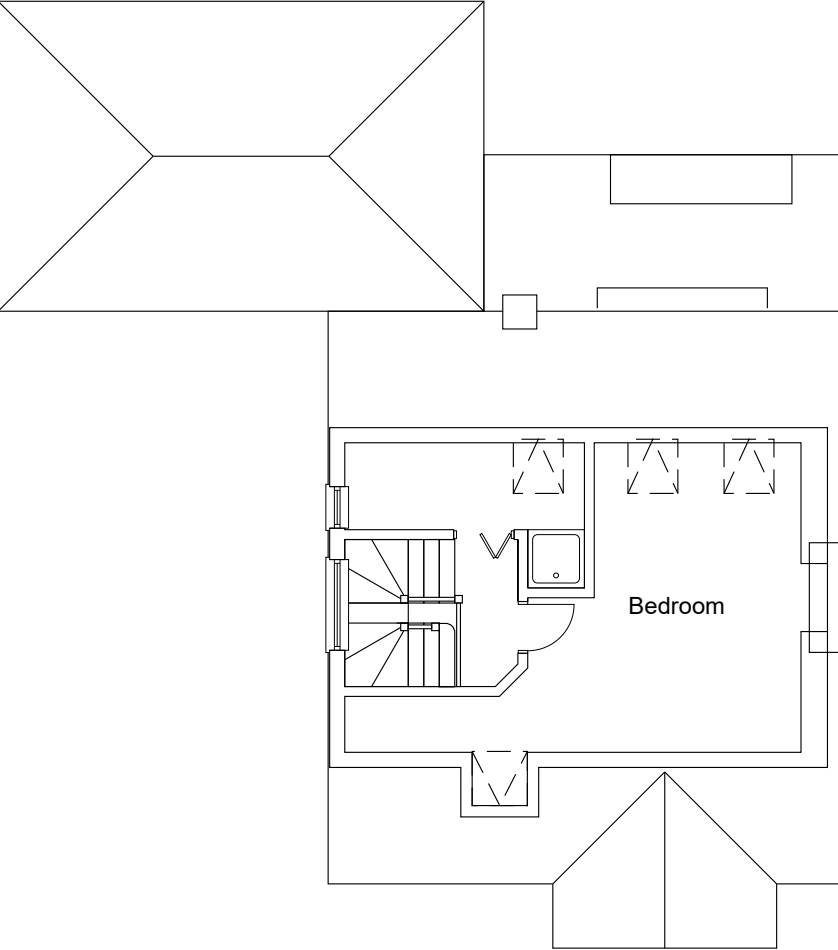

Existing Loft Floor Plan

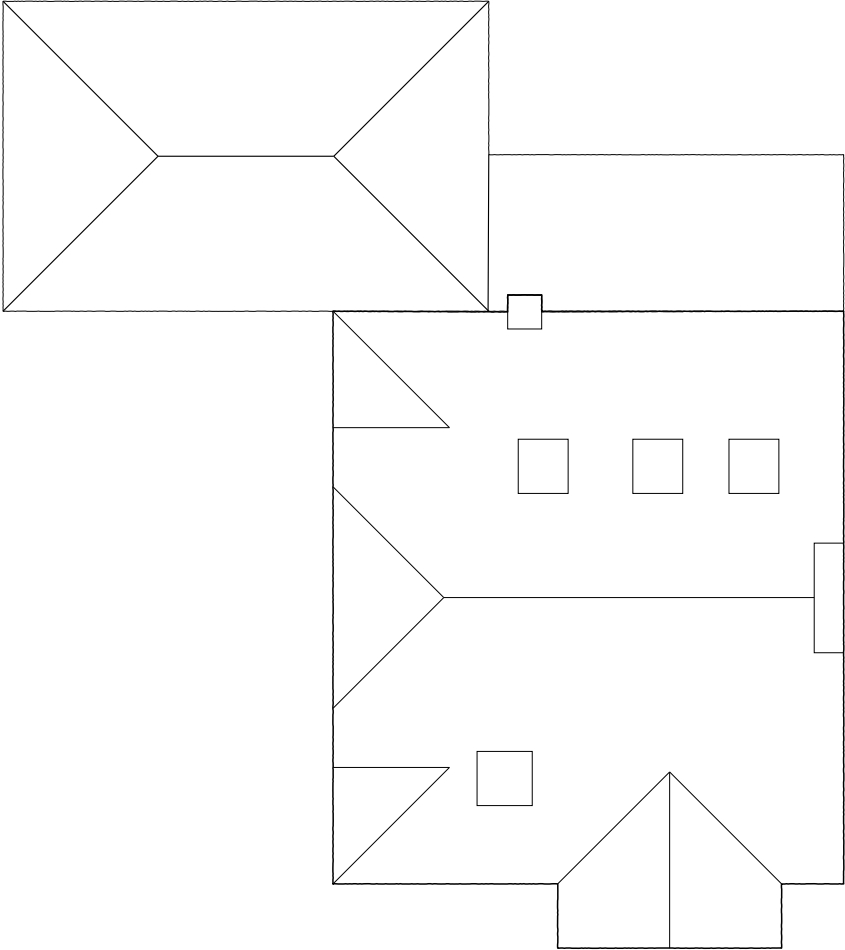

Existing Roof Plan

Rev	Date	Description




Fluent
ARCHITECTURAL DESIGN SERVICES

FLUENT
ARCHITECTURAL DESIGN SERVICES
69-71 WINDMILL ROAD, SUNBURY,
MIDDLESEX, TW16 7DT
TEL: 0800 0438838
E-MAIL: INFO@FLUENT-ADS.CO.UK
WEB: FLUENT-ADS.CO.UK

13 Chalgrove Way, Reading

Existing Floor Plan

 

Scale 1:100 @ A3	Dwg No. FLU.1112.03
Date 09.01.2020	Rev
Drawn MV	