




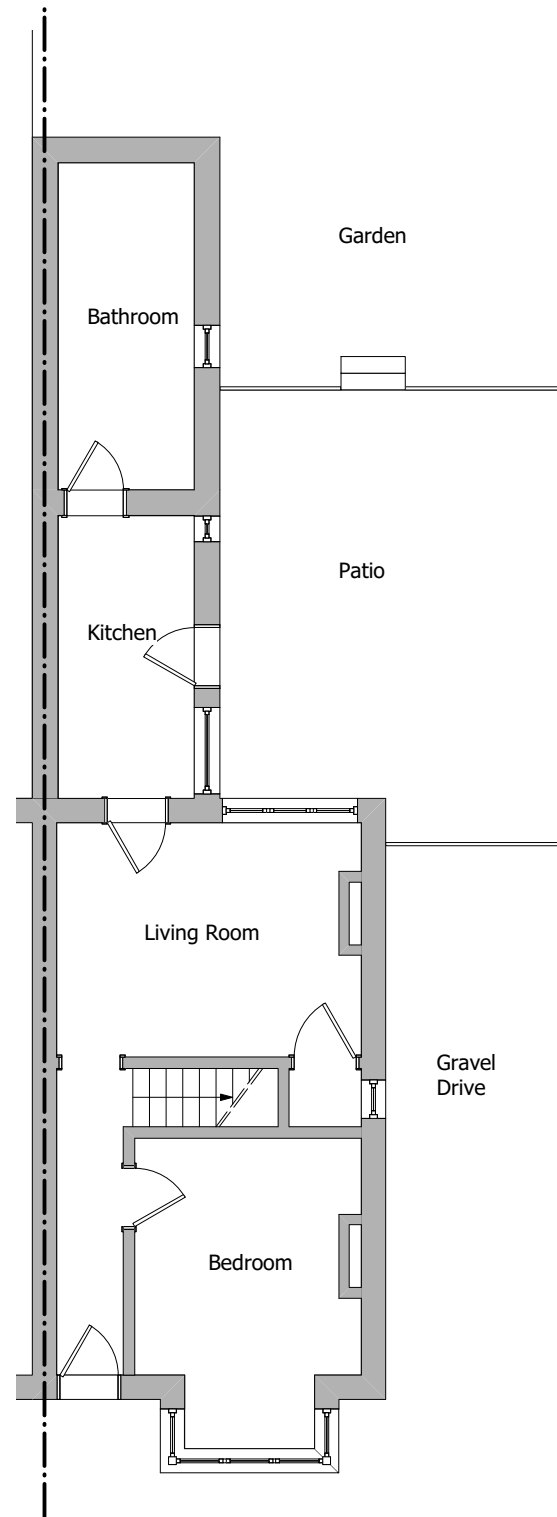


1 Ground Floor
Scale: 1:100

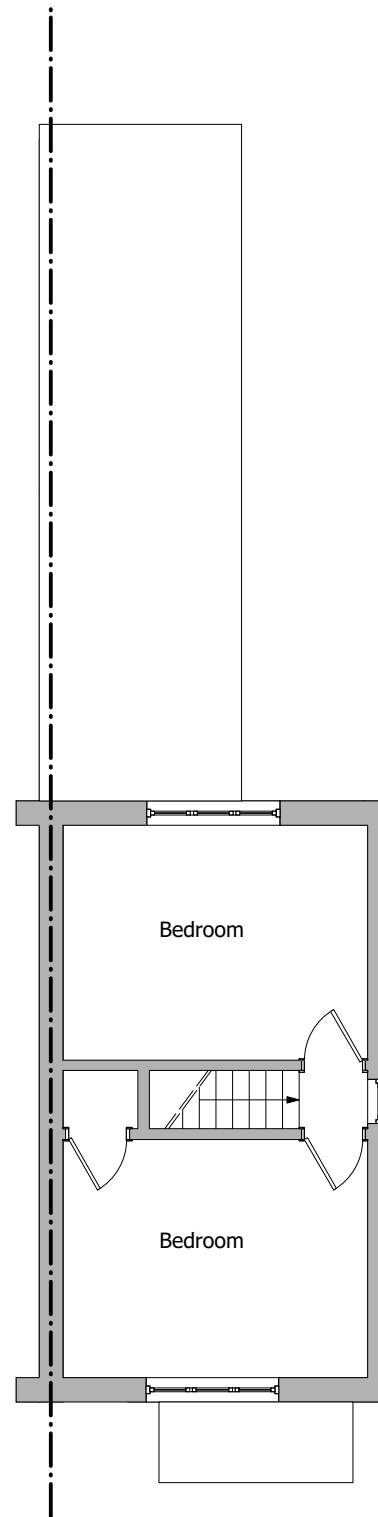


2 First Floor
Scale: 1:100

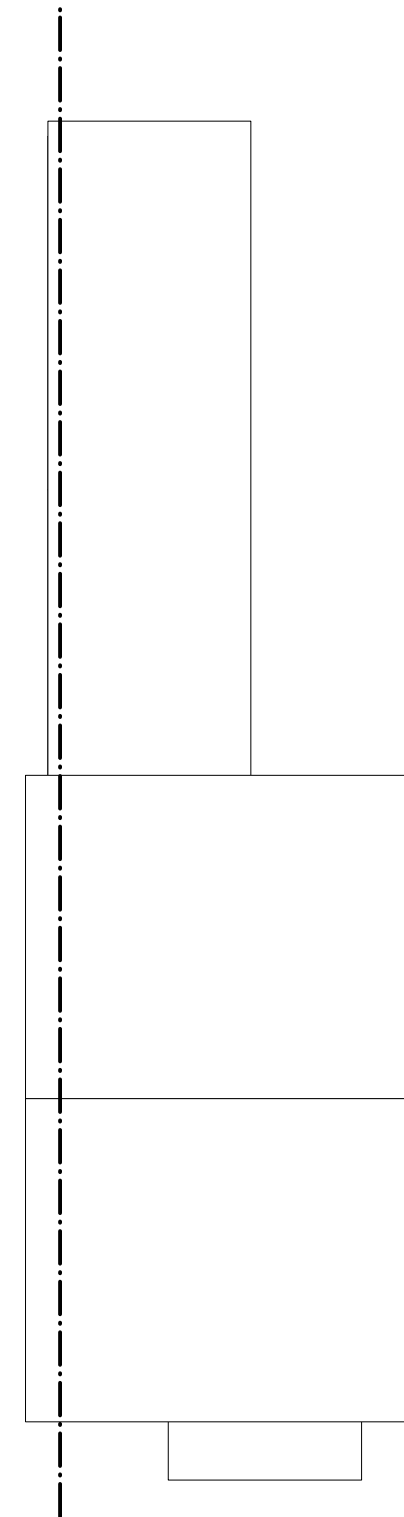


3 Roof
Scale: 1:100

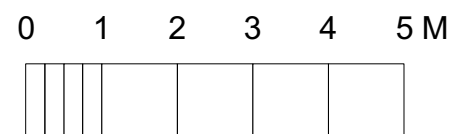


TITLE Existing Plans				
CLIENT Mr & Mrs Clarke				
PROJECT 59 Chester Street, Reading RG30 1LL		DATE JUL 2019	SCALE 1:100@A3	DRAWN
		DRAWING No. 2105-01		VERSION

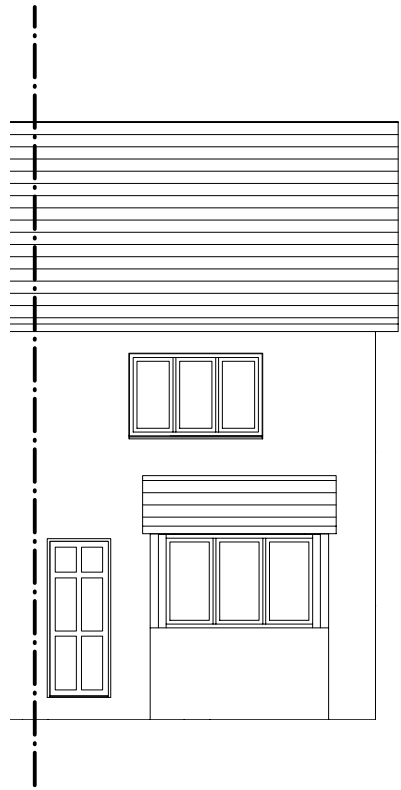

1 **Front Elevation**
Scale: 1:100

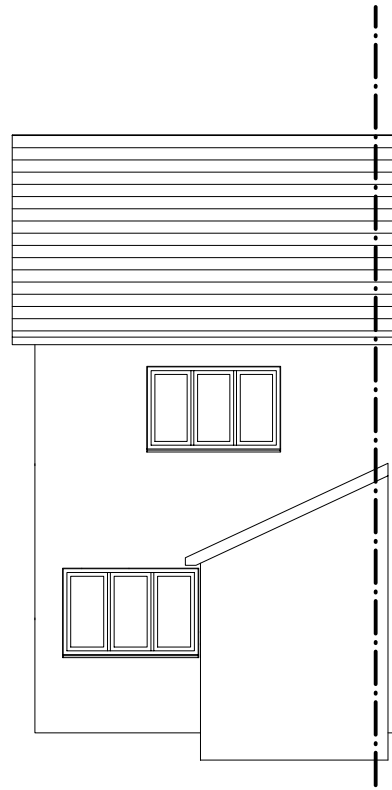


2 **Rear Elevation**
Scale: 1:100

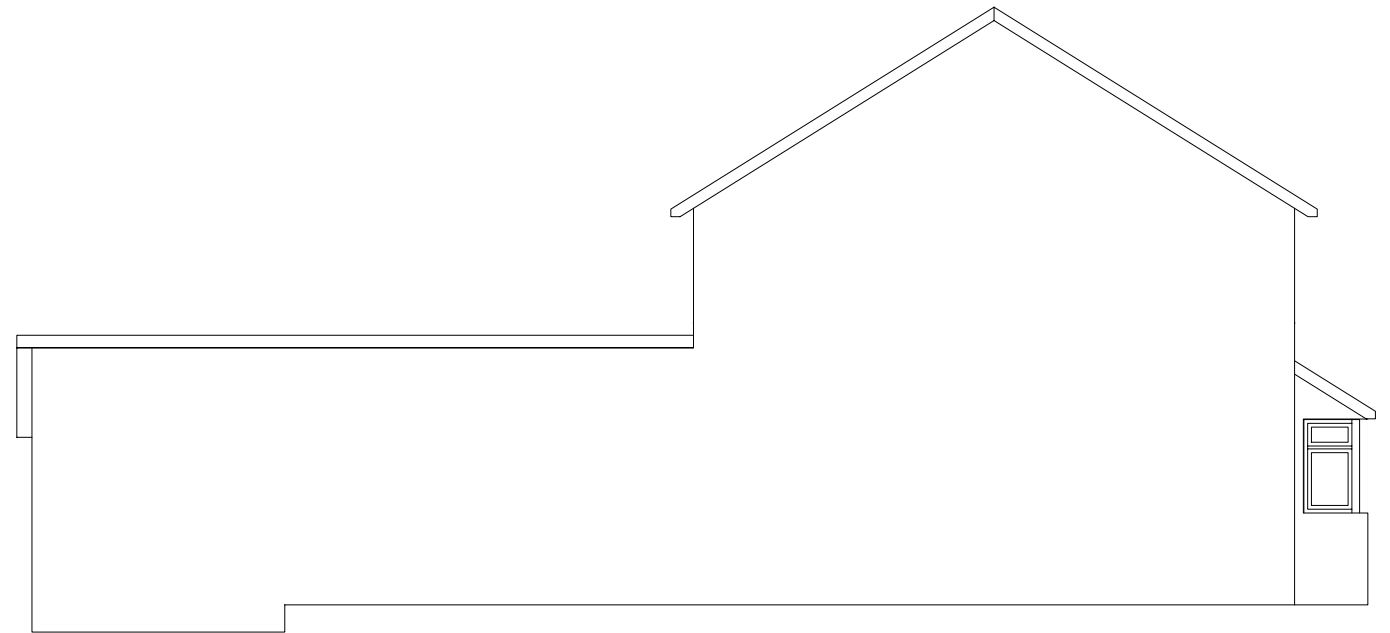


3 **Side Elevation (Left)**
Scale: 1:100



4 **Side Elevation (Right)**
Scale: 1:100


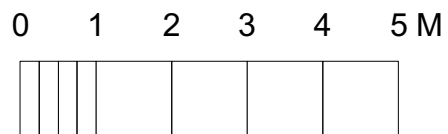


TITLE Existing Elevations				
CLIENT Mr & Mrs Clarke				
PROJECT 59 Chester Street, Reading RG30 1LL		DATE JUL 2019	SCALE 1:100@A3	DRAWN
		DRAWING No. 2105-02		REV

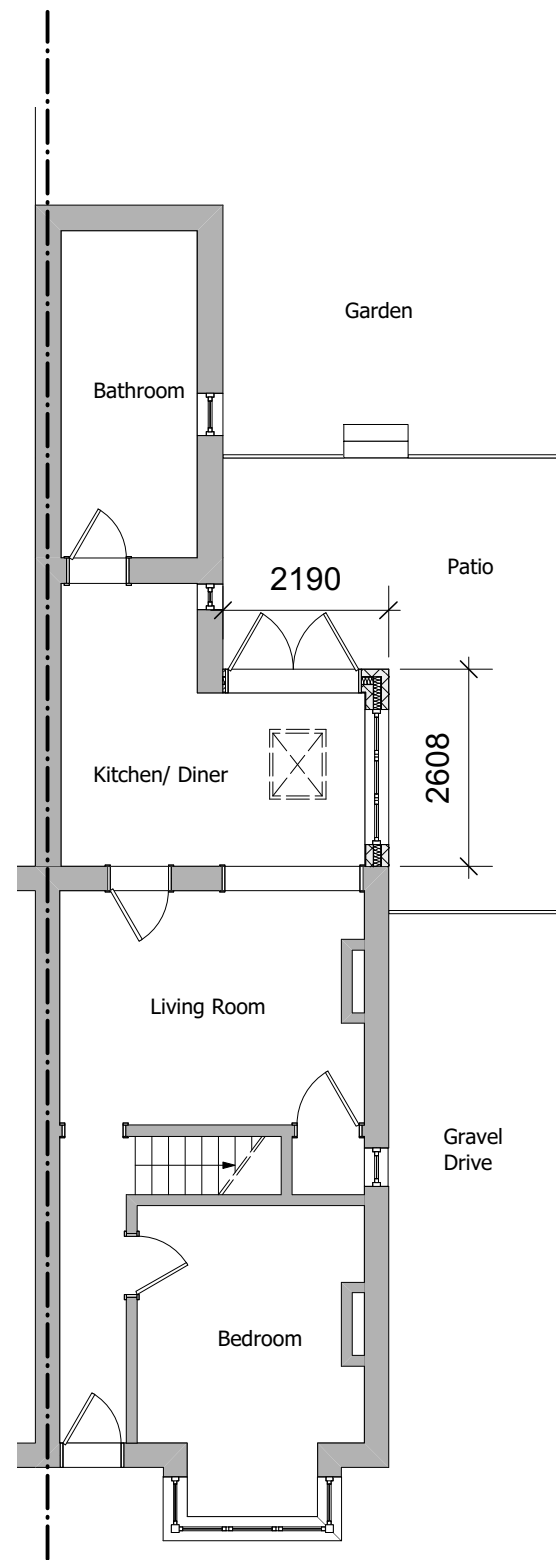


1 Ground Floor
Scale: 1:100

0 1 2 3 4 5 M

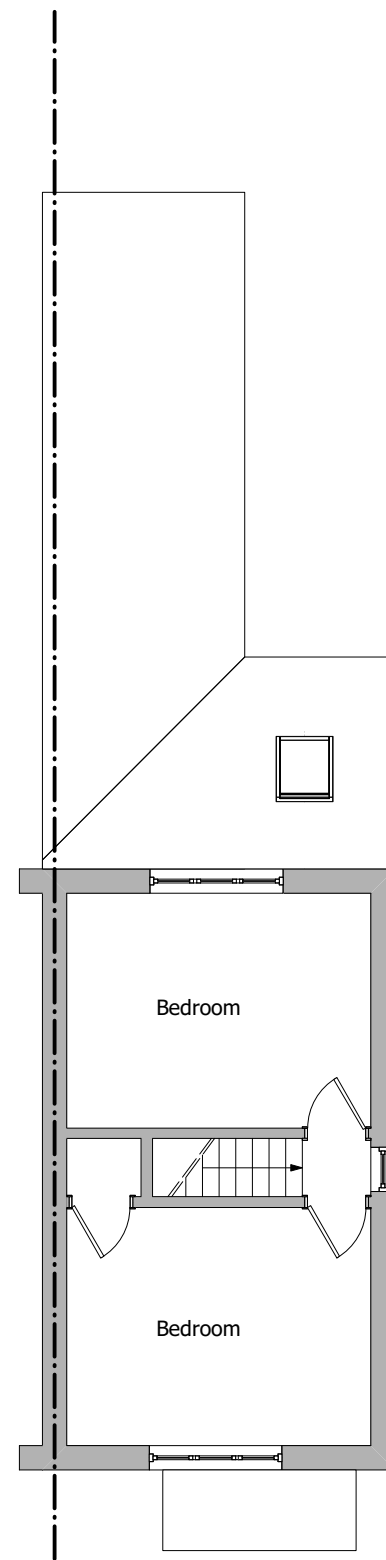 


2 First Floor
Scale: 1:100

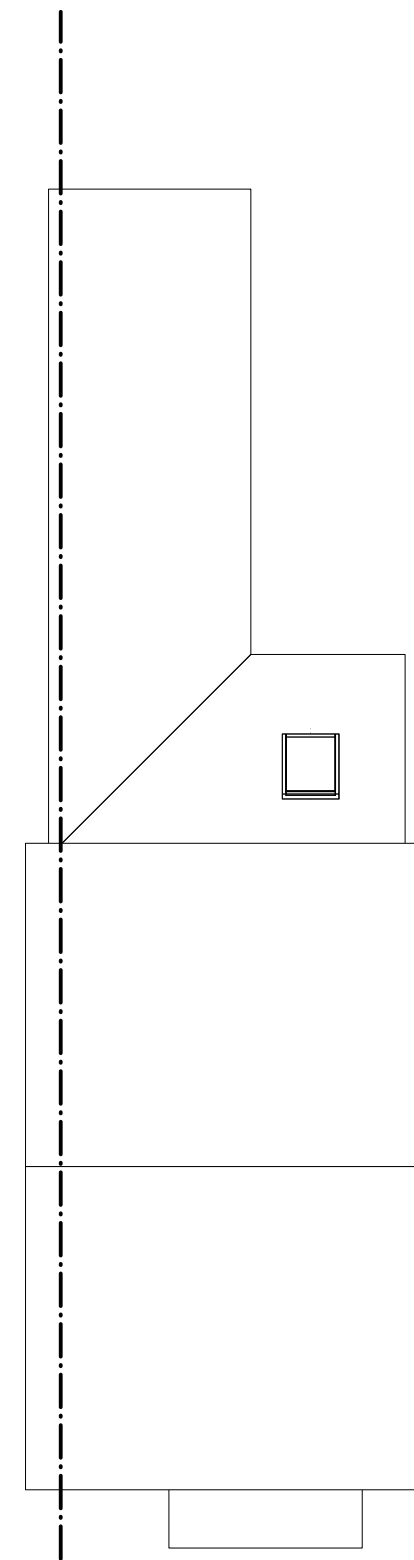


3 Roof
Scale: 1:100


TITLE Proposed Plans				
CLIENT Mr & Mrs Clarke				
PROJECT 59 Chester Street, Reading RG30 1LL		DATE JUL 2019	SCALE 1:100@A3	DRAWN
		DRAWING No. 2105-03A		REV

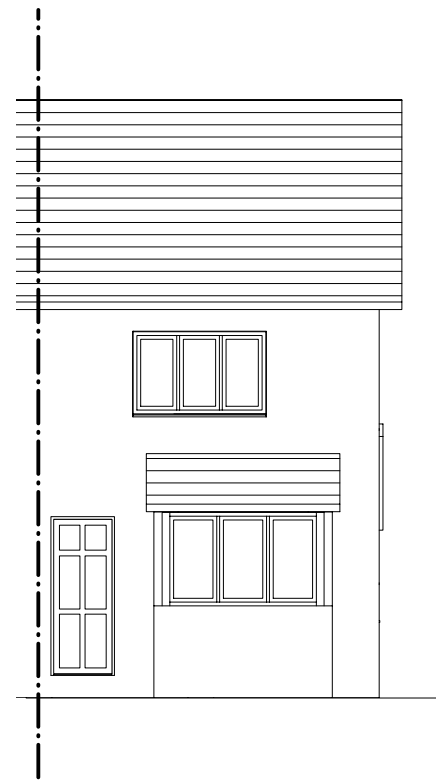


1 **Front Elevation**
Scale: 1:100

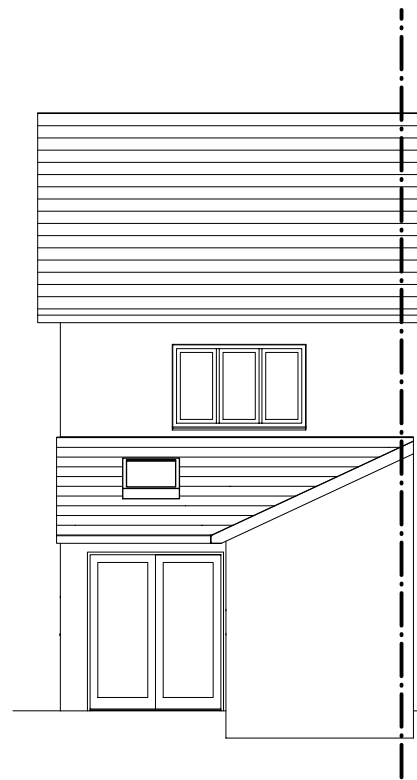


2 **Rear Elevation**
Scale: 1:100

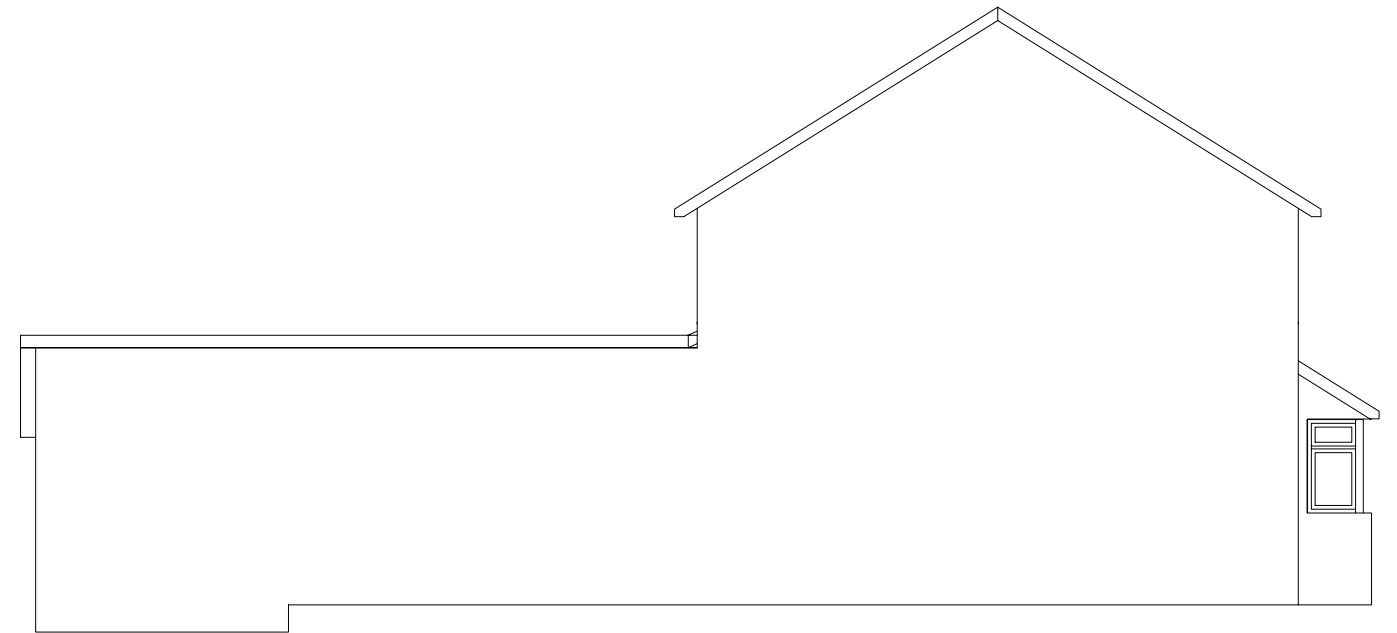

3 **Side Elevation (Left)**
Scale: 1:100

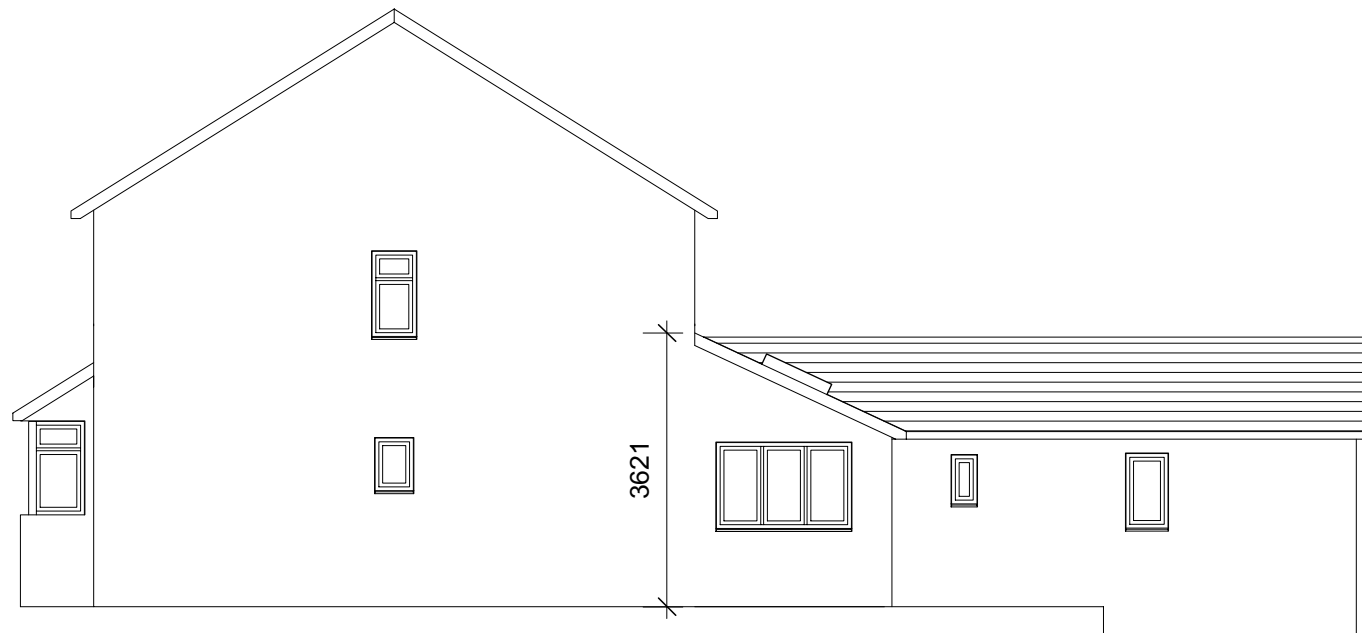

4 **Side Elevation (Right)**
Scale: 1:100

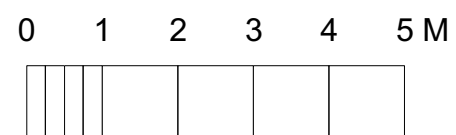

TITLE Proposed Elevations				
CLIENT Mr & Mrs Clarke				
PROJECT 59 Chester Street, Reading RG30 1LL		DATE JUL 2019	SCALE 1:100@A3	DRAWN
		DRAWING No. 2105-04A		REV