



NOTES

For use in the precise named location only.

Copyright reserved by **Pitch**, Architects Limited

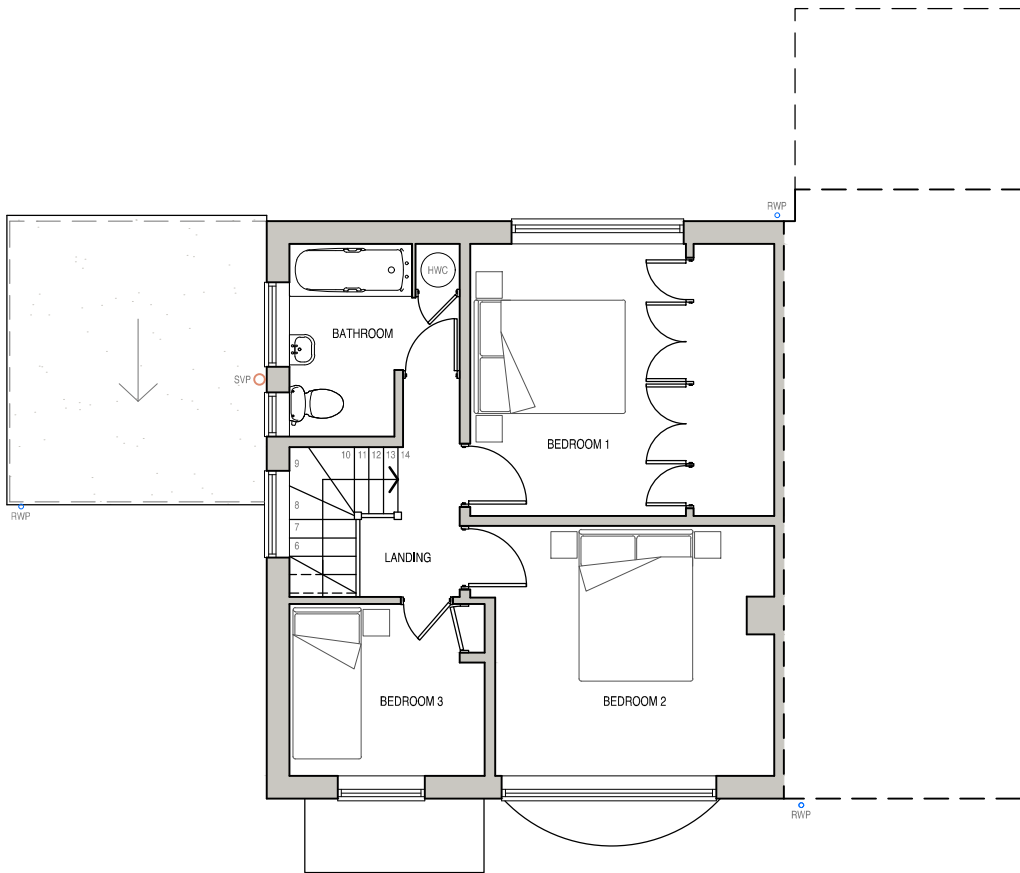

FIRST FLOOR PLAN

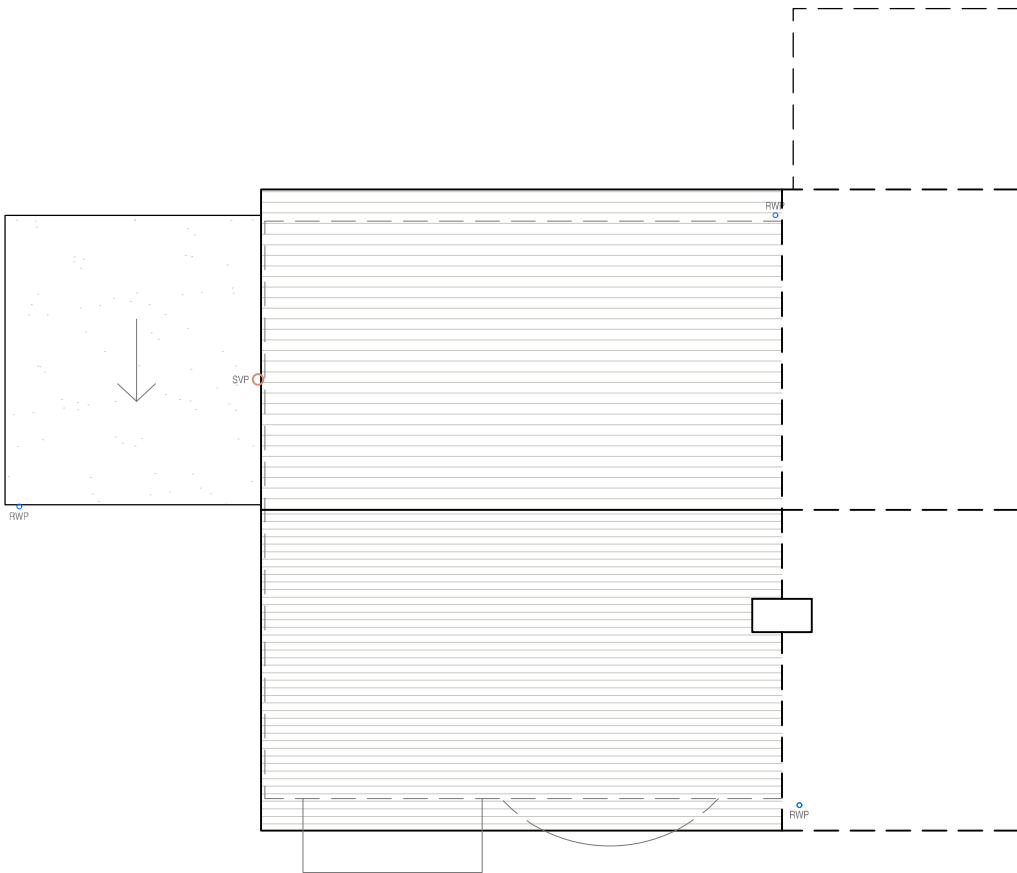

ROOF PLAN



Scale Bar (1:100)



Rev - Date - Revision -

	a. 1 Chiltern Court, 37 St.Peter's Avenue, Caversham, Reading, RG4 7DH t. 0118 948 4618 e. info@pitcharchitects.co.uk w. www.pitcharchitects.co.uk	Project Title Proposed Alterations to 3 Newlands Avenue, Caversham, RG4 8NS Client Name Mr & Mrs Scullard	Drawing Title Existing Floor Plans			
			Drawing Scale 1:100 @ A3	Date July '19	Status Planning	Drawn/checked KM/KM
			Drawing Ref 18105 - SU - 003			
			Rev			

© Pitch, Architects Limited