



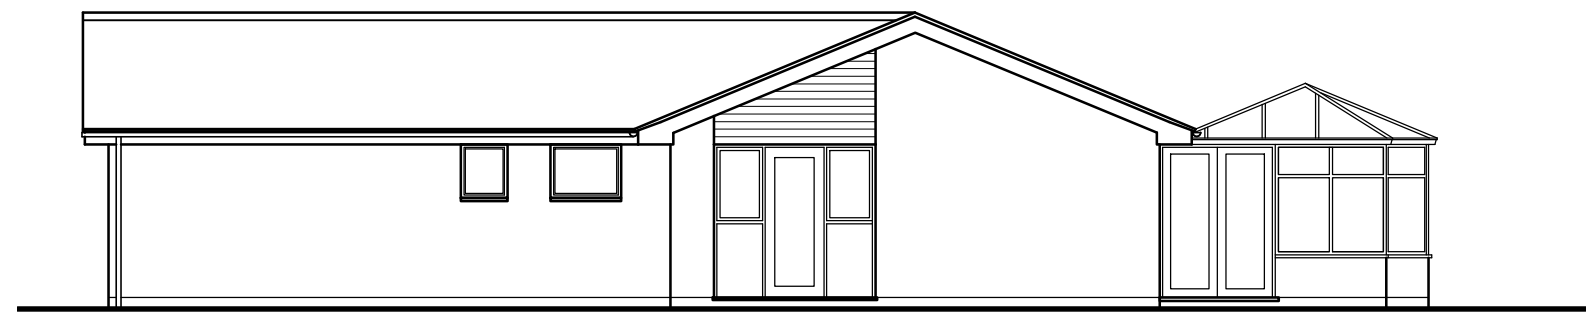


NORTH-WEST ELEVATION

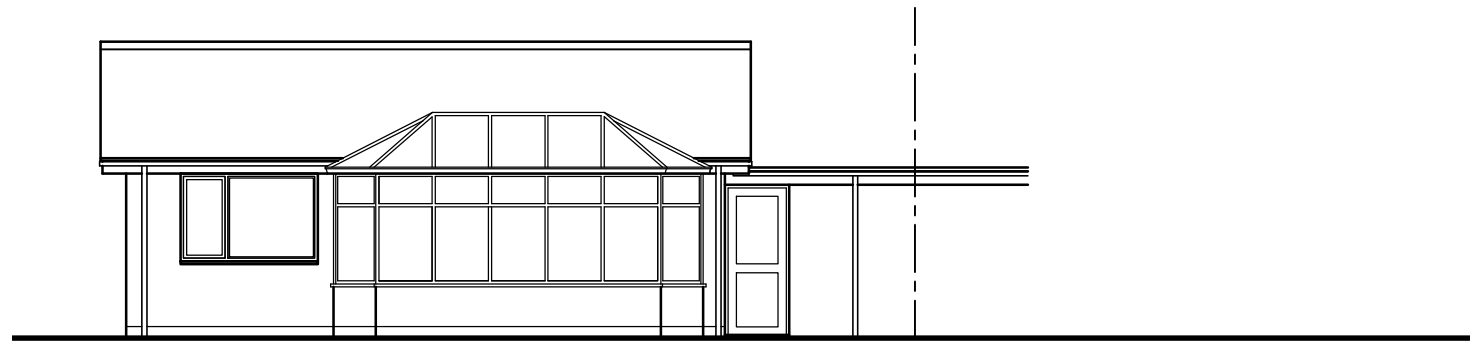


SOUTH-WEST ELEVATION




SOUTH-EAST ELEVATION

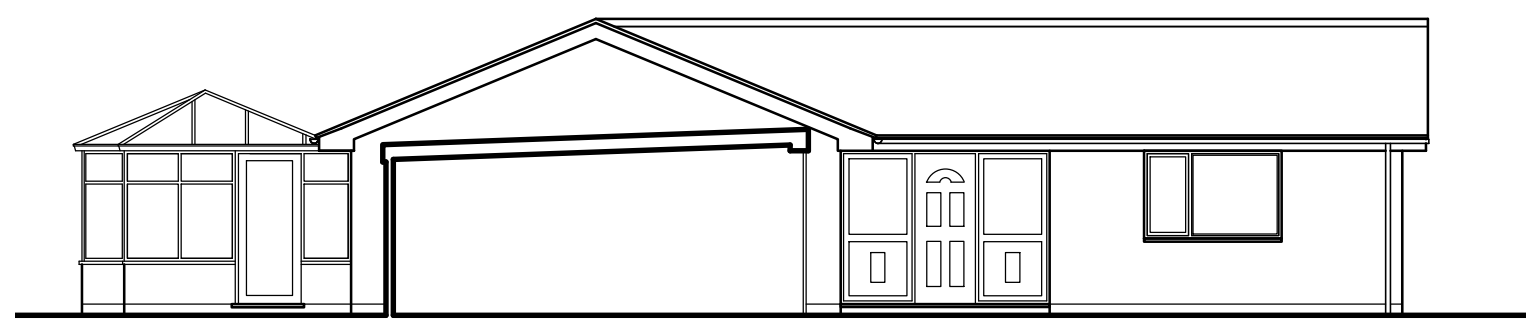

NORTH-EAST ELEVATION

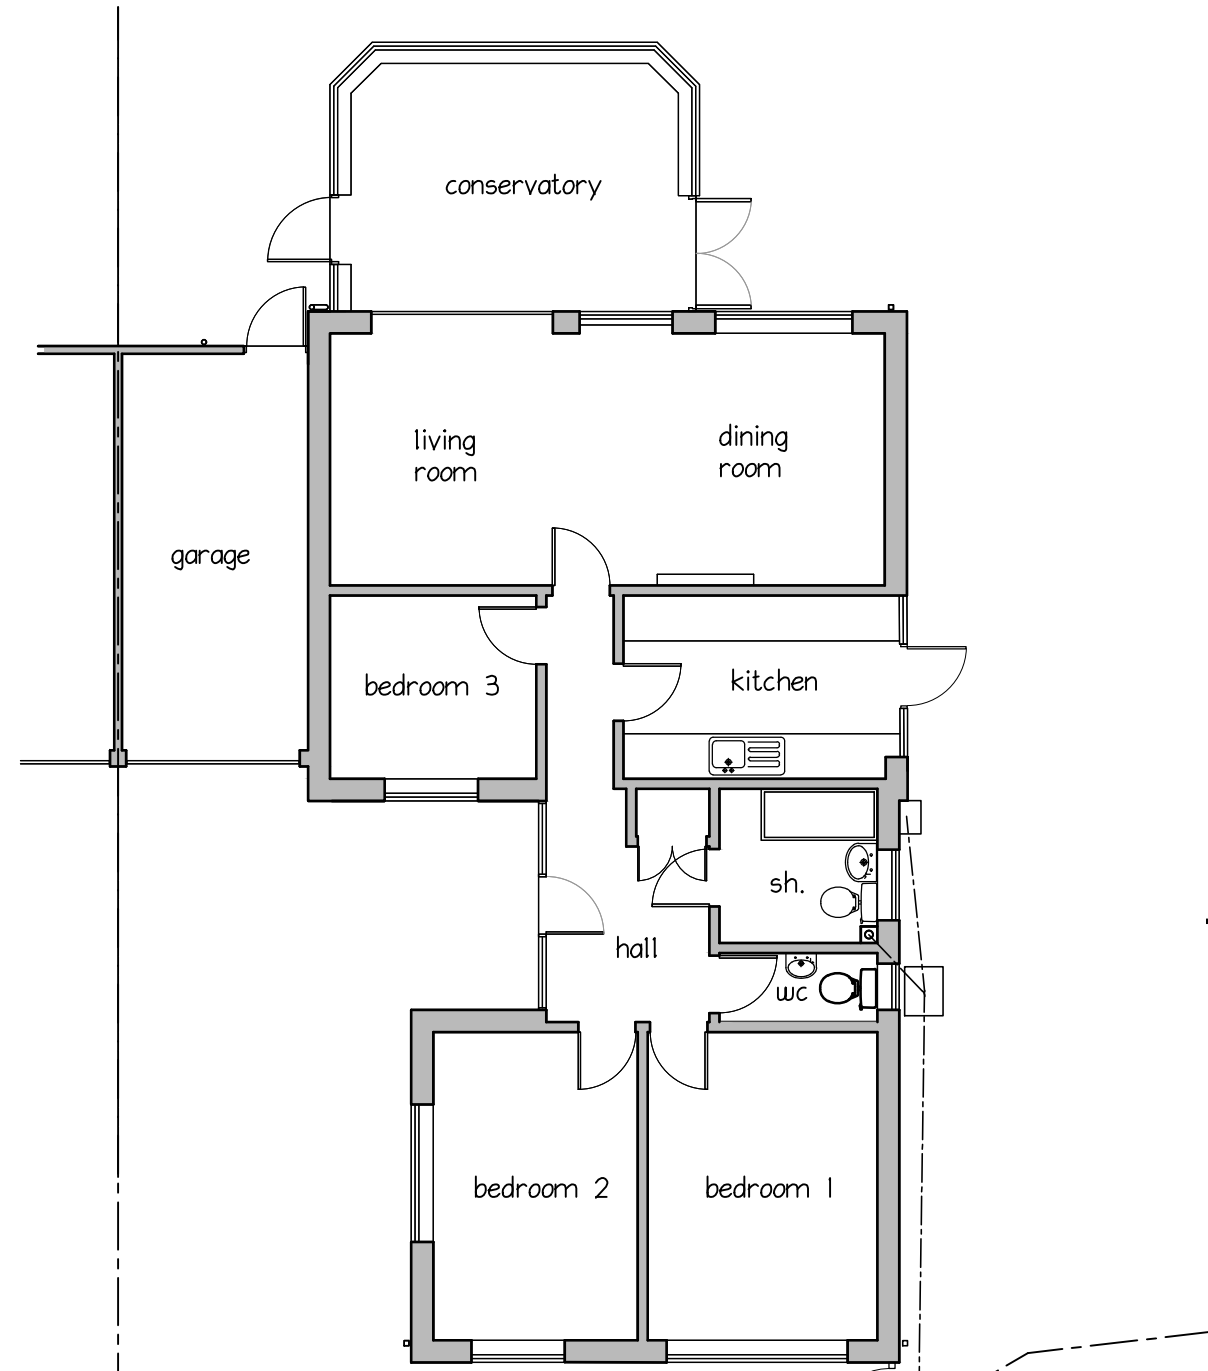

GROUND FLOOR PLAN

 

No. Revision		Date		
Project Proposed extensions and alterations 24, Ashcroft Close, Caversham, Reading, RG4 7NU		Project No	Drg No	Rev
		AL 01461	03	-
Drawing Title Existing Plan and Elevations		Scale	Drawn by	
		1:100 @ A3	CG	
		Date	Oct 2019	
Rowan Lodge Φ Southend Road Φ Southend Bradfield Φ RG7 6ES tel: 0118 9745100 Φ e-mail: enquiries@archytas.co.uk building design Φ CAD support Φ planning Φ space planning Φ surveying				

The logo for Archytas, featuring a large, stylized Greek letter alpha (α) followed by the word "rchytas" in a sans-serif font.