



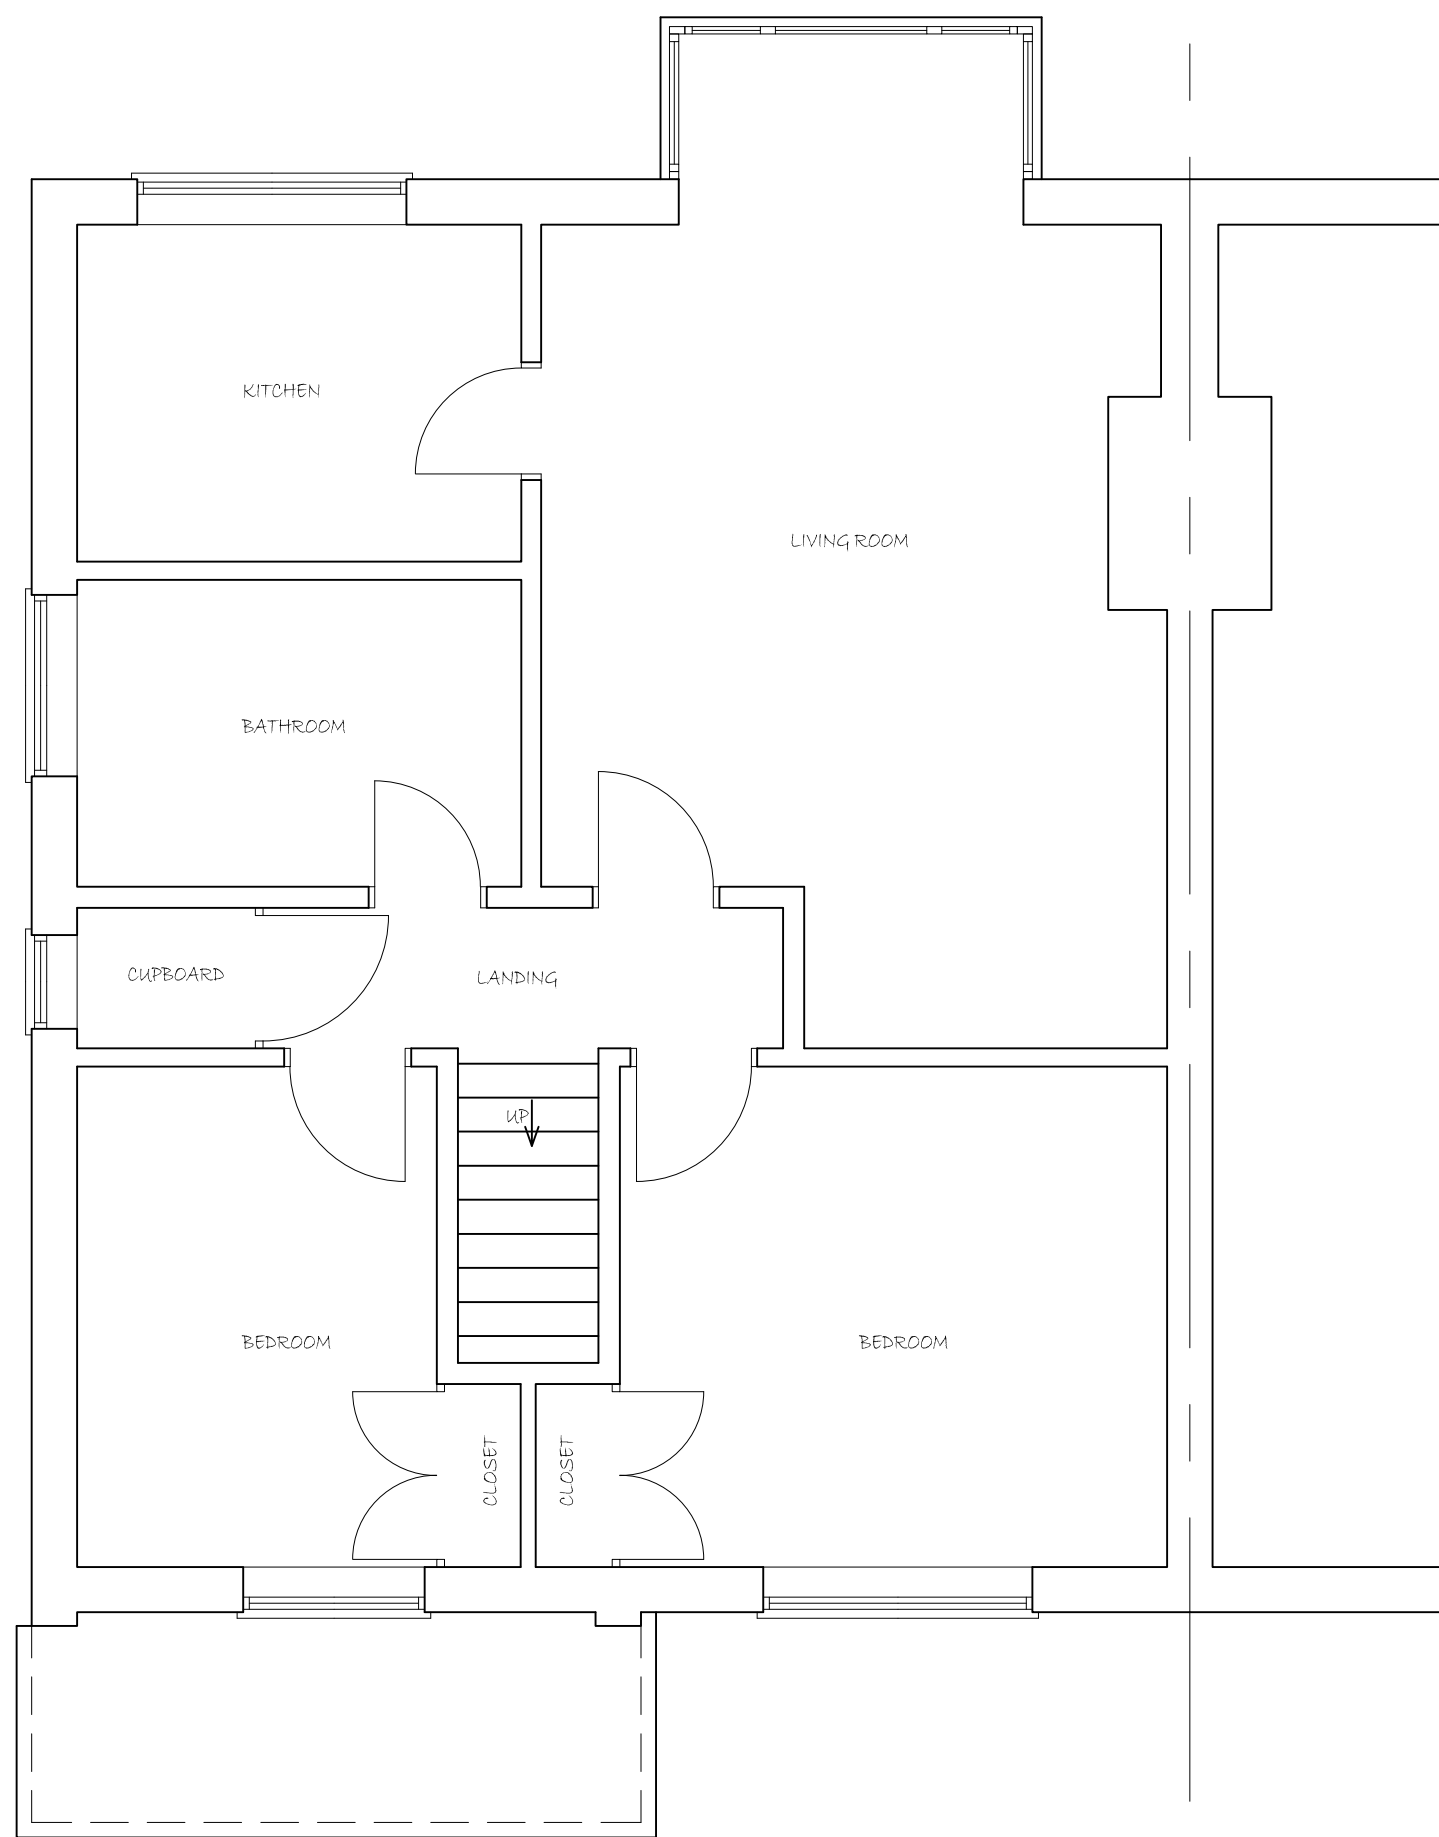

EXISTING FIRST FLOOR PLAN

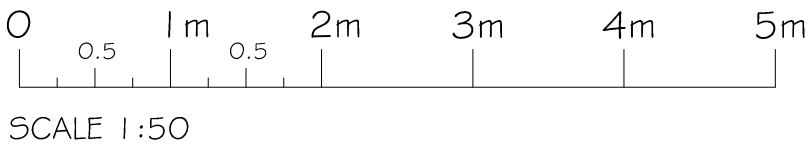

PROJECT PROPOSED DEVELOPMENT AT ; HARTLAND COURT HARTLAND ROAD, READING RG28BP							
TITLE EXISTING FIRST FLOOR PLAN							
 CREATIVE DESIGN & STRUCTURE Ltd. HENSON HOUSE NEWTOWN ROAD HENLEY-ON-THAMES RG9 1HG Tel 01491 411922 info@creativedesignandstructure.co.uk www.creativedesignandstructure.co.uk							
DRAWN ED		SCALE @ A2 1:50					
DATE OCTOBER 2018							
DRAWING NO.		REV.					
35718-02		<table><tr><td></td><td></td><td></td><td></td></tr></table>					