




Rev.	Date	Note	Author	Checked
-	dd/mm/yy	Note	XXX	XXX

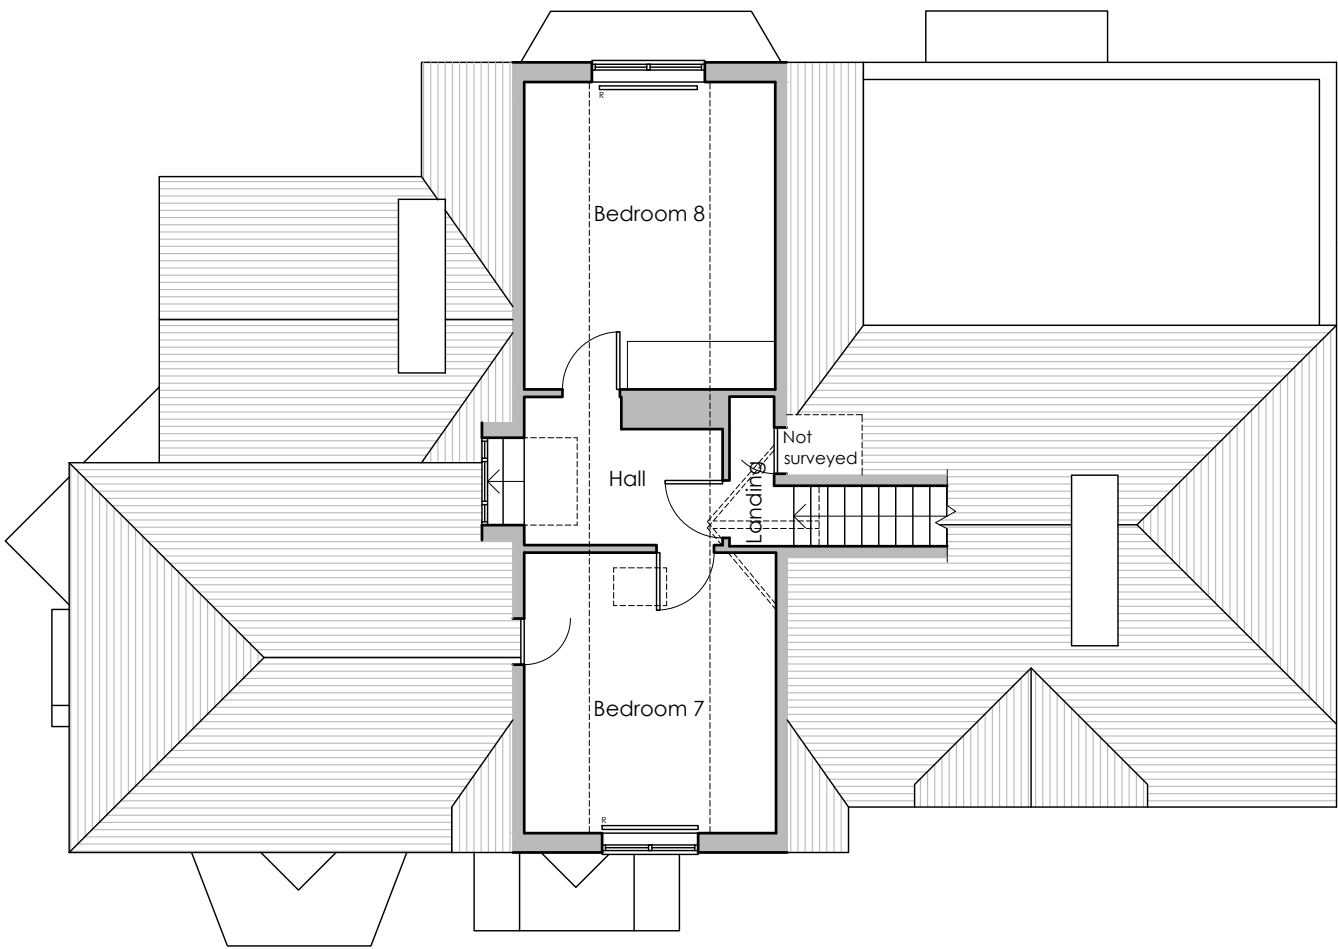



EXISTING SECOND FLOOR

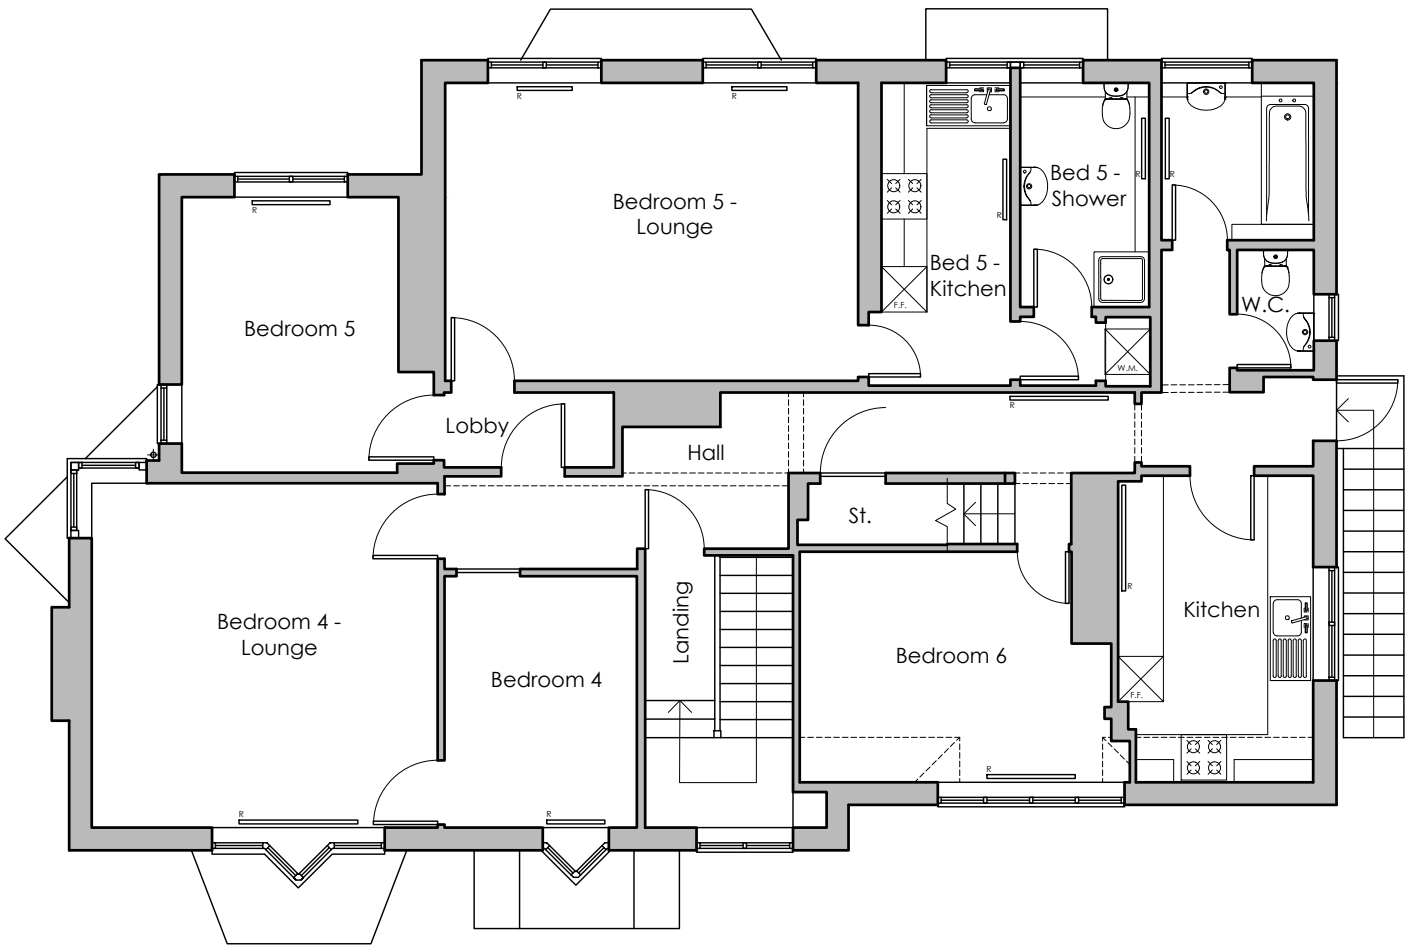

EXISTING FIRST FLOOR

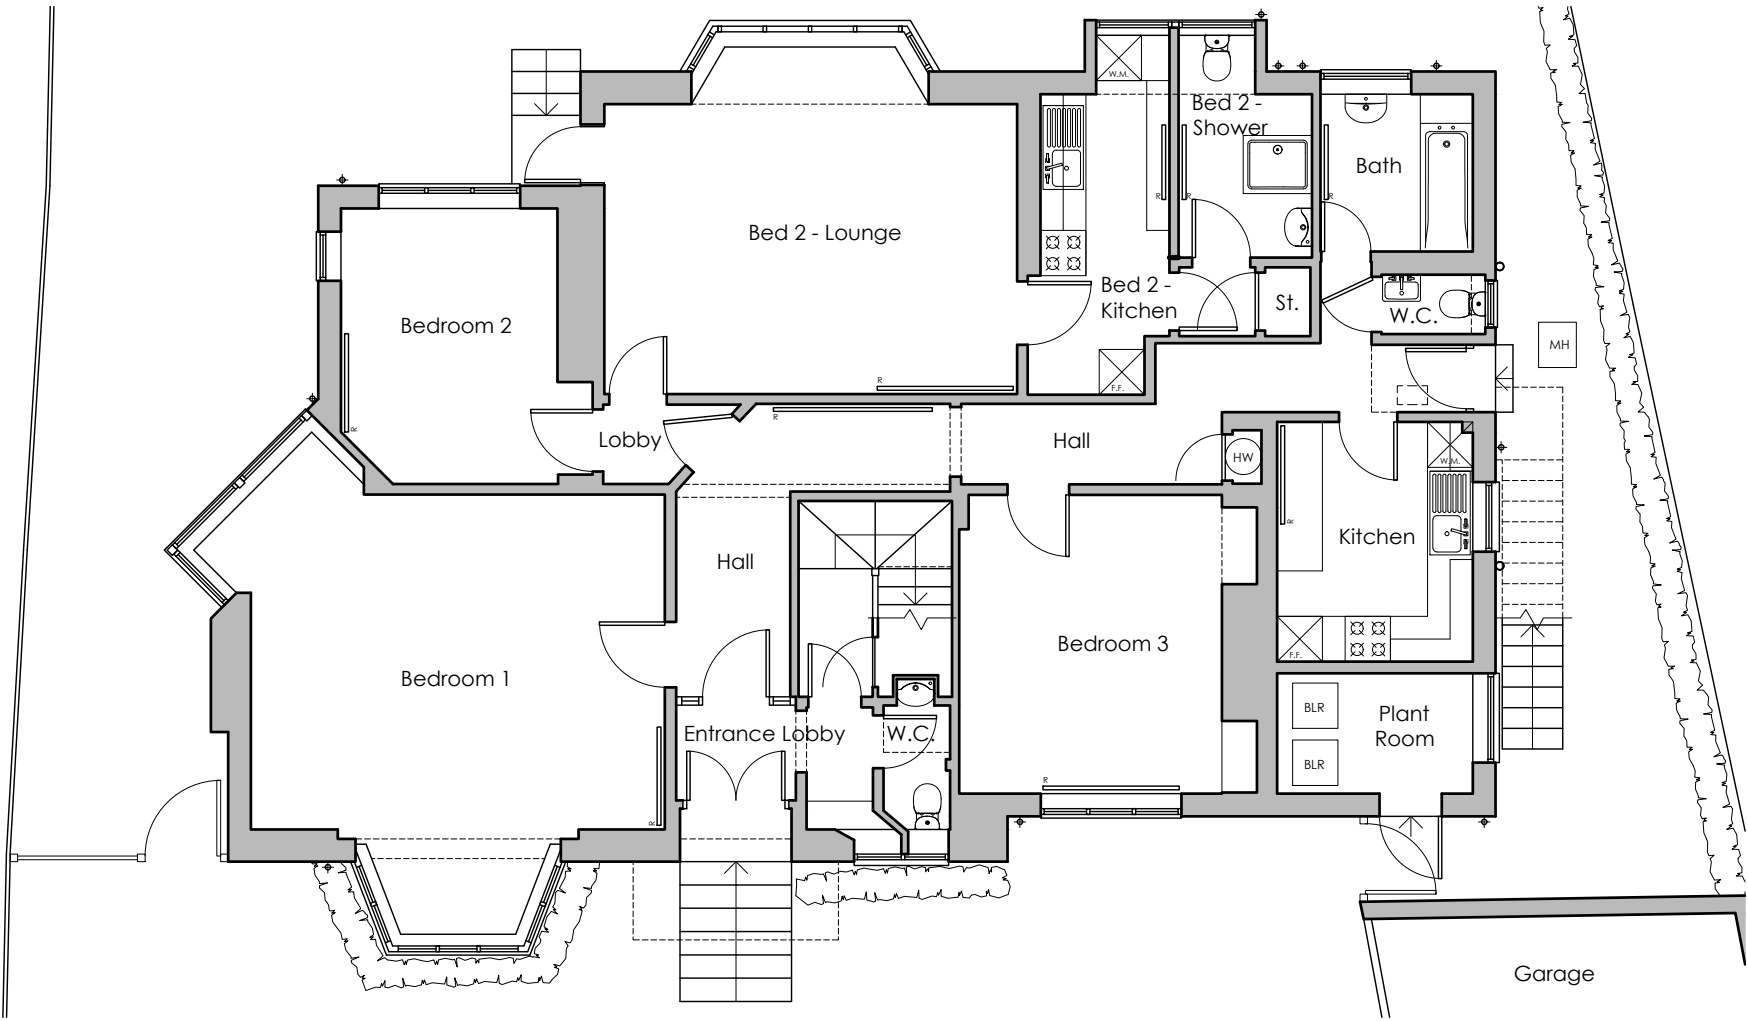

EXISTING GROUND FLOOR

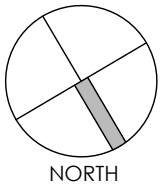 

Project	Change of Use 4 Shinfield Road Reading RG2 7BW					Drawing	Existing Floor Plans			
						Job-Dwg Number	18015-PL-03		Rev.	-
Client	Turner Estates					WESTON + CO ARCHITECTS Wattlington House 44 Wattlington Street Reading, RG1 4RJ T. 0118 375 0252 www.weston-co.com				
Status	Planning									
Scale	1/100		Sheet Size A2							
Author	AS	Checked	CTW	Date	05/03/2019					