



Kings Road

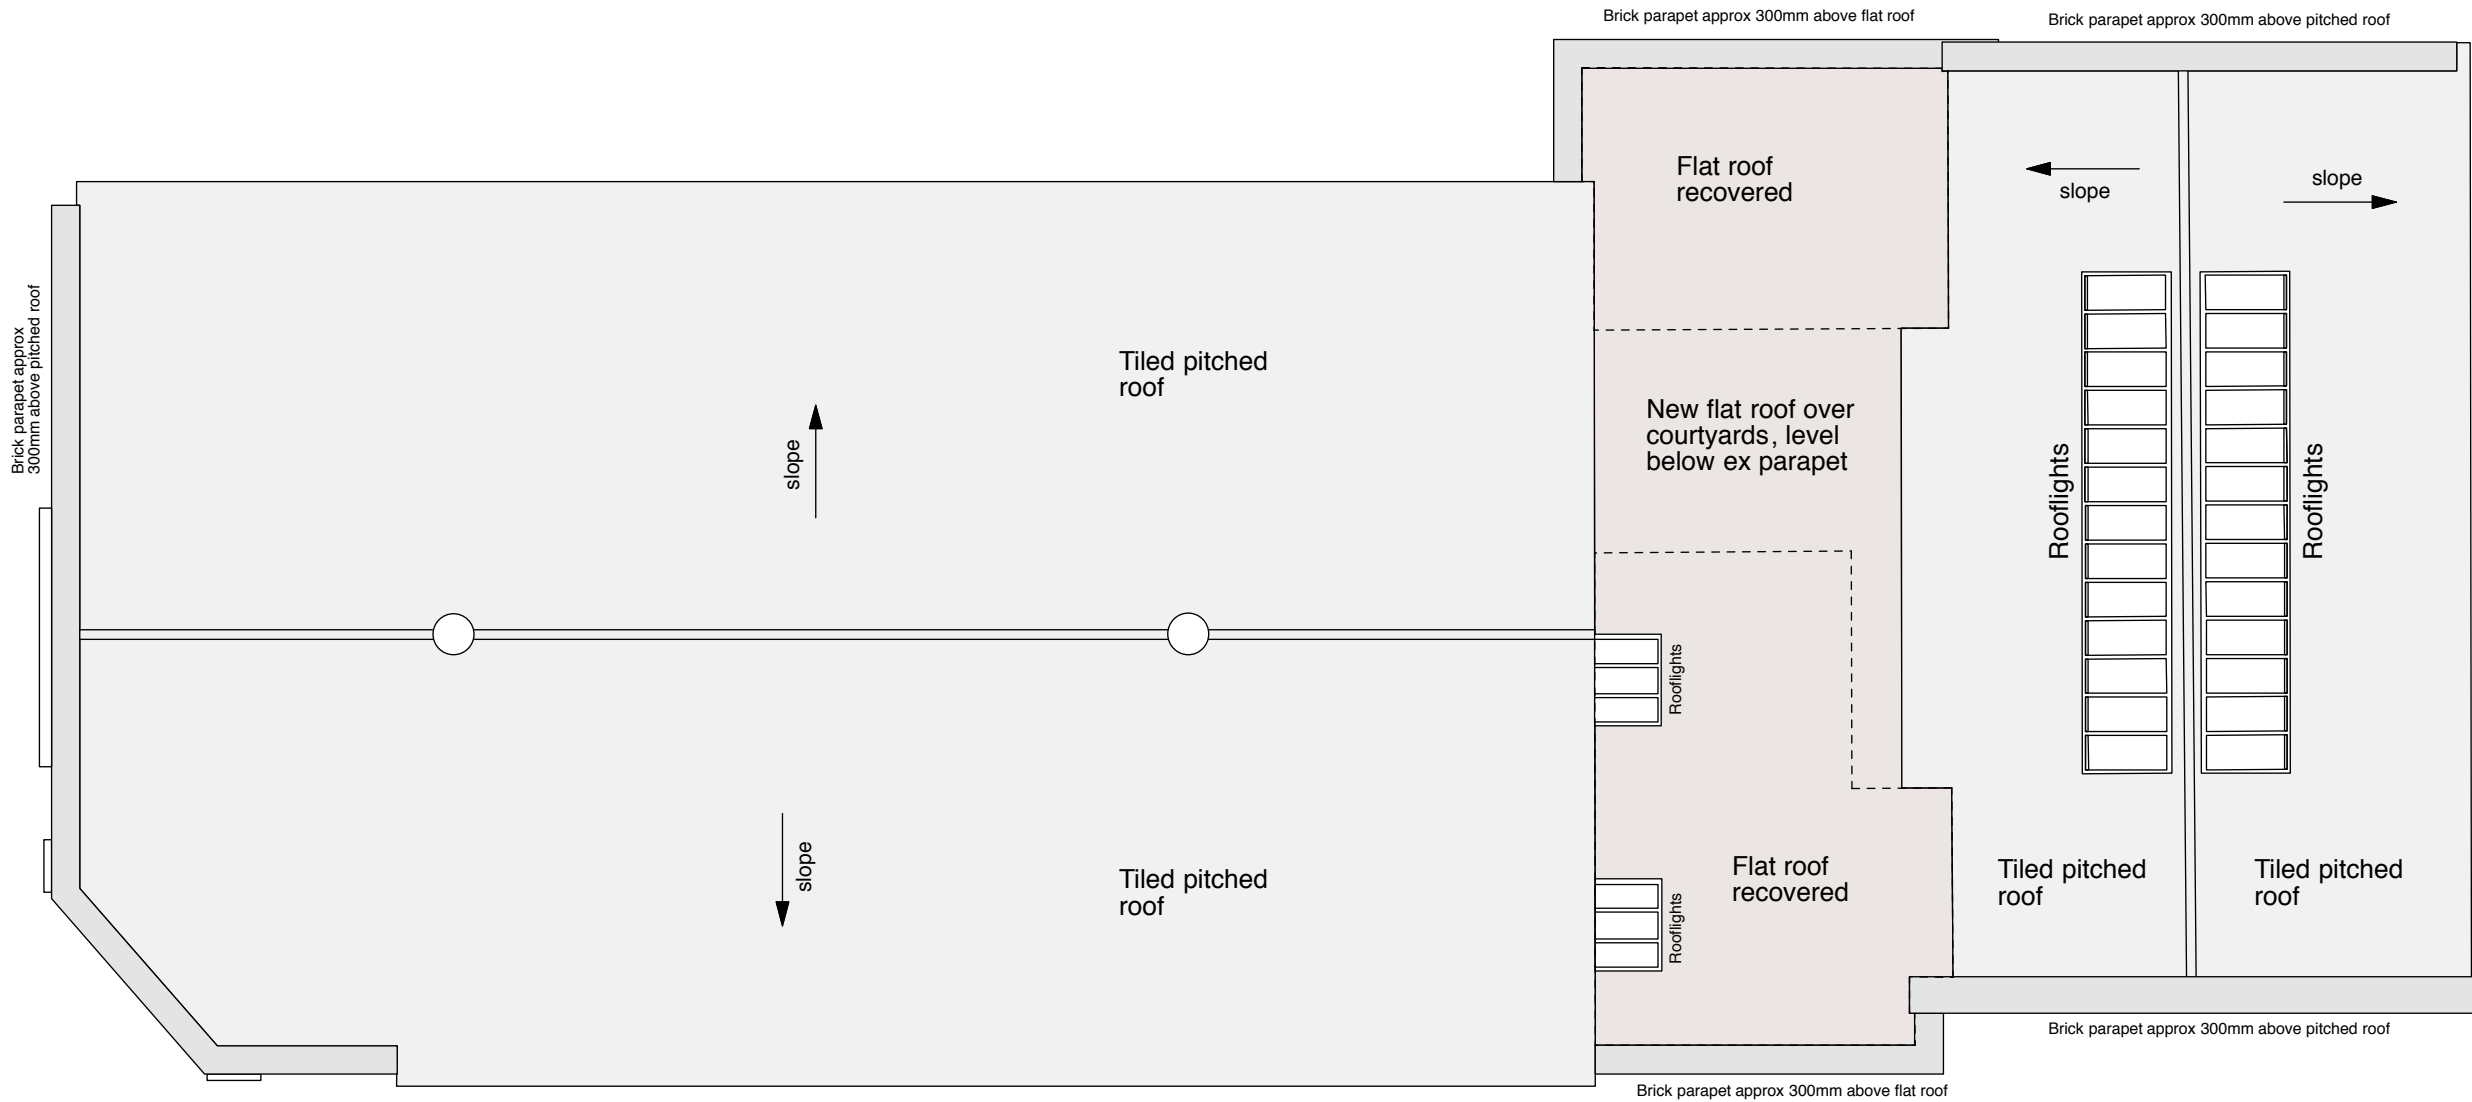

Kingsgate Street

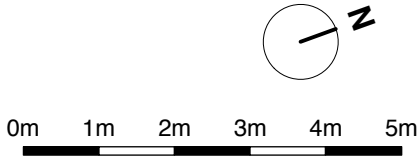

NOTE

DO NOT SCALE DRAWINGS
COPYRIGHT RESERVED
ALL DIMENSIONS TO BE CONFIRMED ON SITE
DISCREPANCIES TO BE VERIFIED PRIOR TO
COMMENCEMENT OF WORKS

Rev	Date	Comments	D/B	Chk

Preliminary	
Scale: 1:100 @ A3	
Drawn: DH	Checked: DH Date: Aug 18
Client: Reading Rep	
Reading Rep Theatre, Kings Road, RG1	
Proposed Roof Plan	
18055 - 115	P1

mdr

associates

ARCHITECTS