



Kings Road

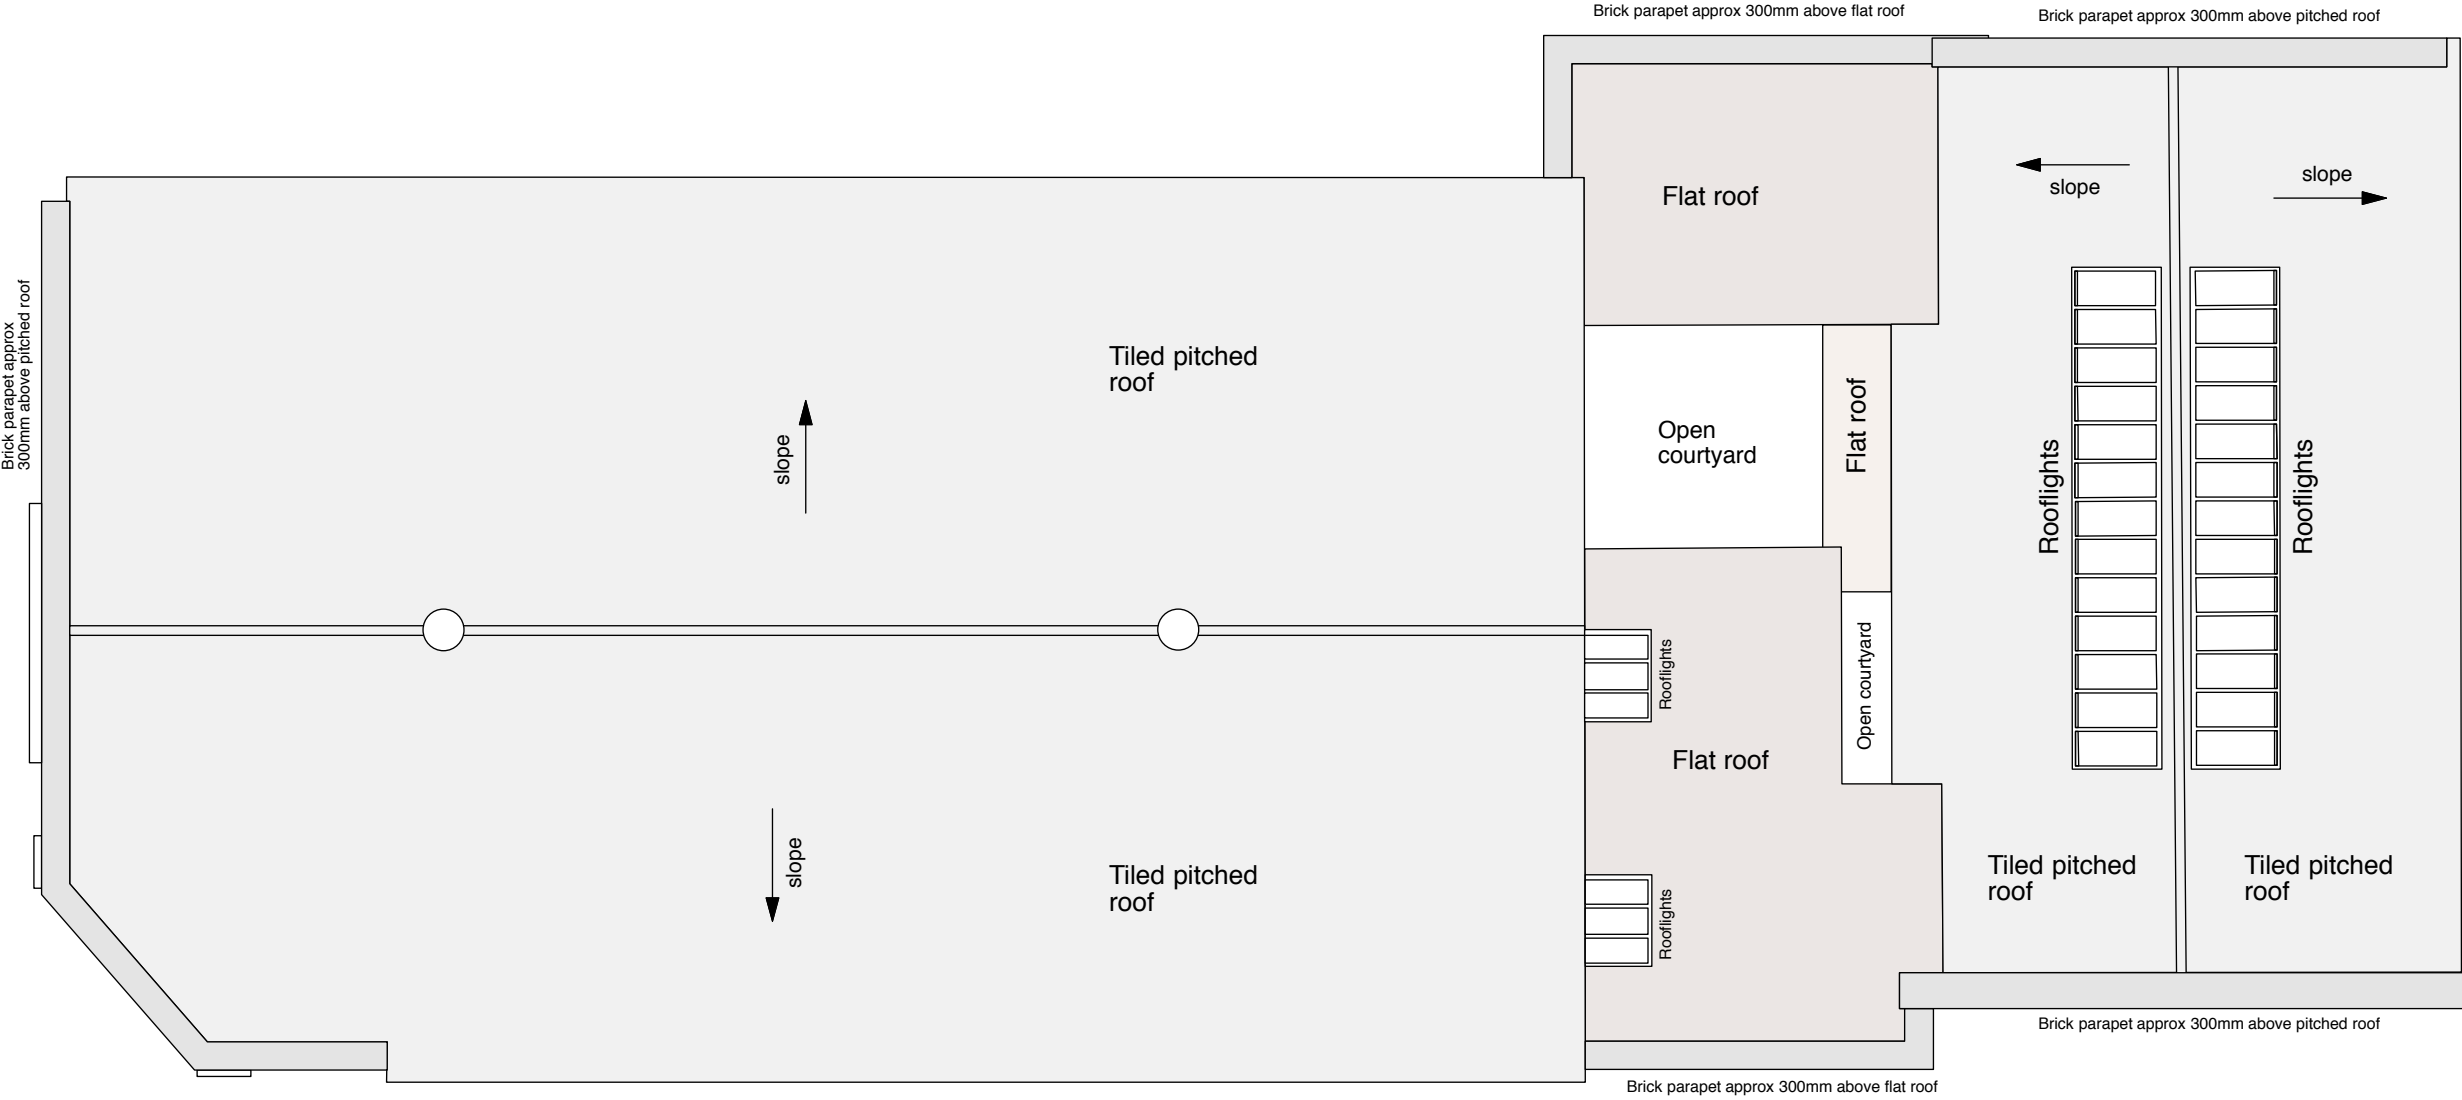

Kingsgate Street

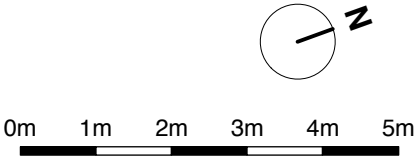

NOTE

DO NOT SCALE DRAWINGS
COPYRIGHT RESERVED
ALL DIMENSIONS TO BE CONFIRMED ON SITE
DISCREPANCIES TO BE VERIFIED PRIOR TO
COMMENCEMENT OF WORKS

Rev	Date	Comments	D/B	Chk

Preliminary

Scale: 1:100 @ A3

Drawn: DH	Checked: DH	Date: Aug 18
-----------	-------------	--------------

Client: Reading Rep

Reading Rep Theatre,
Kings Road, RG1

Existing Roof Plan

18055 - 015	P1
-------------	----

mdr
associates
ARCHITECTS