



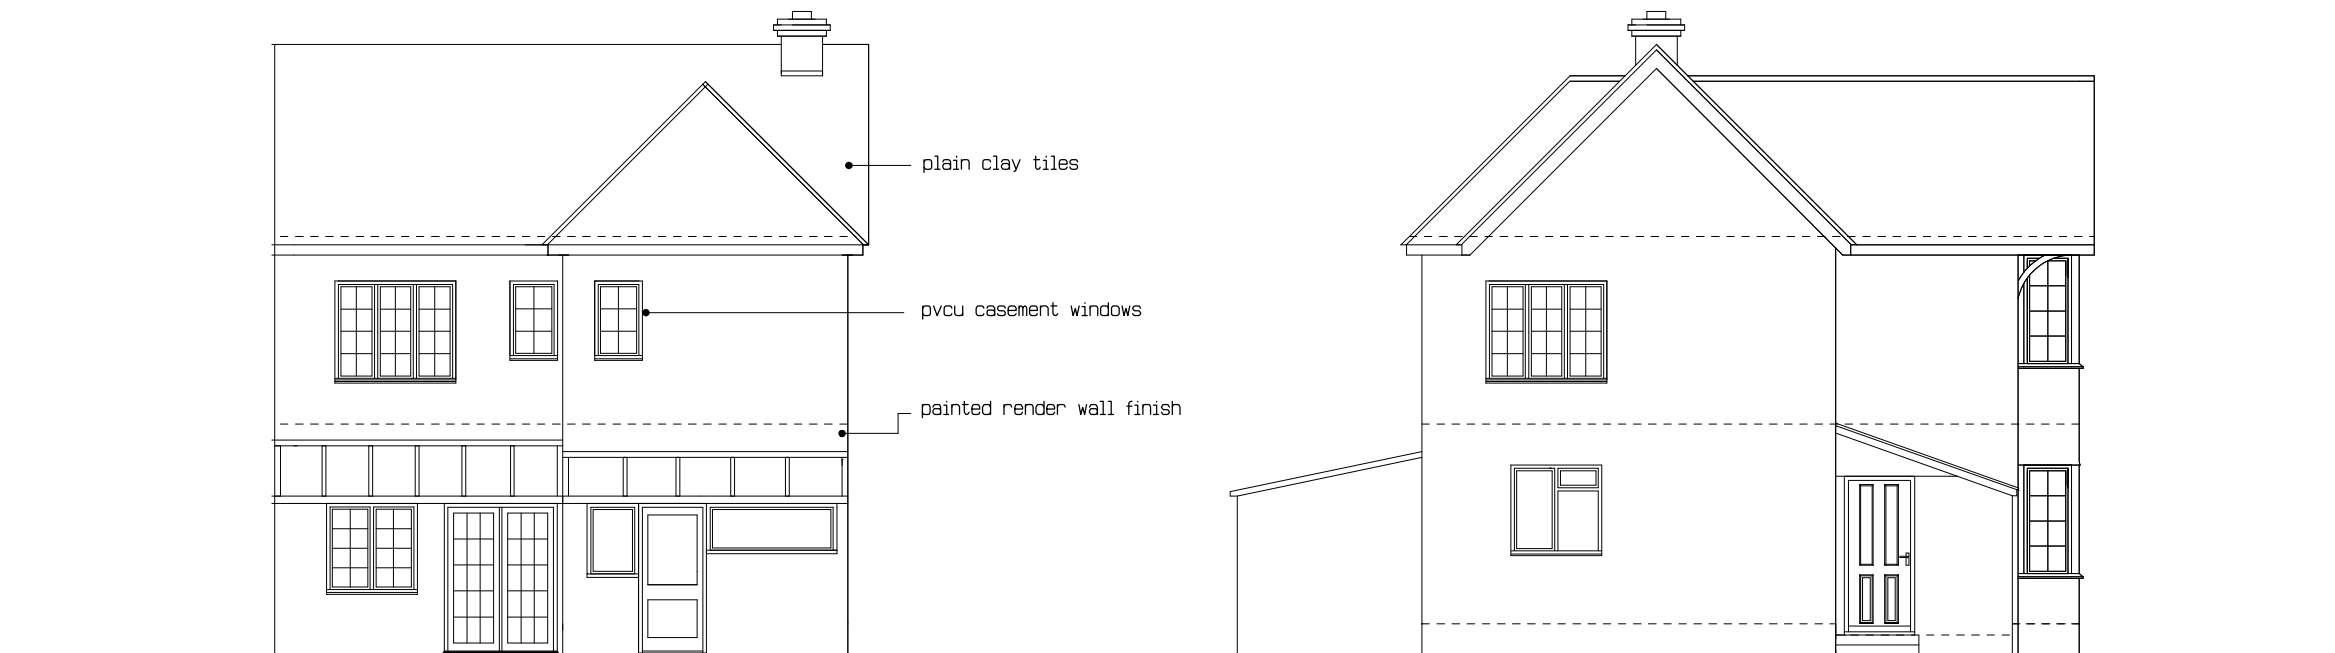


REAR SOUTH EAST ELEVATION


SIDE NORTH EAST ELEVATION

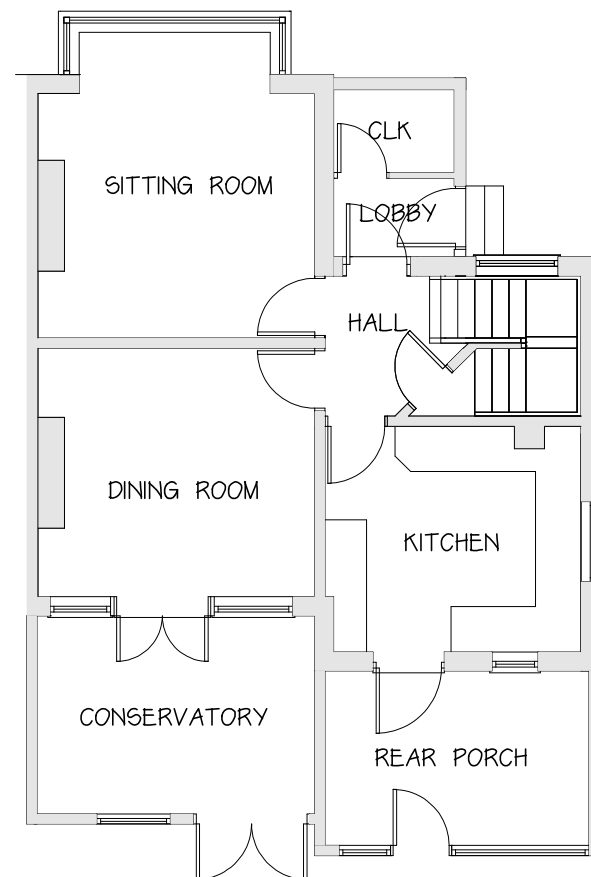

GROUND FLOOR PLAN

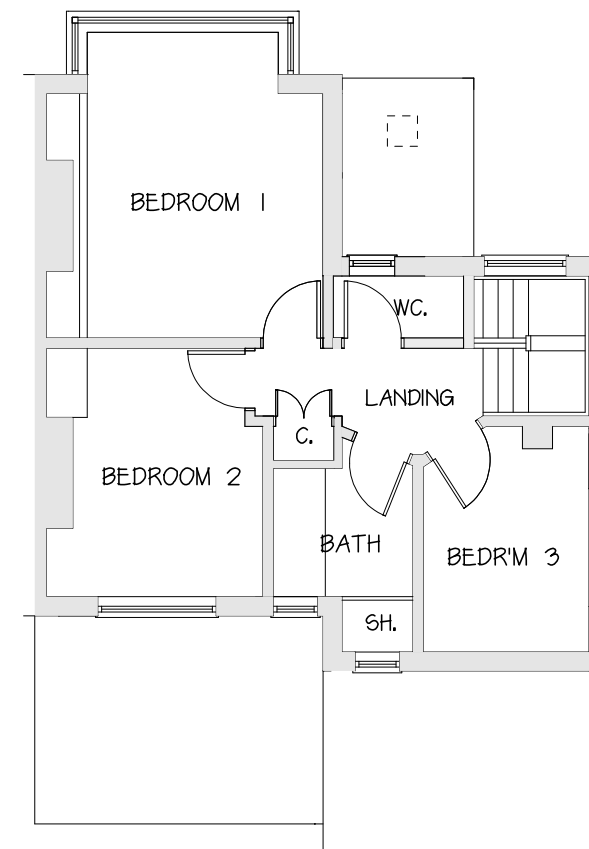

FIRST FLOOR PLAN

 

Client :
MR S CUMMINGS + MISS C FROST

Property Address :
23 WEALD RISE
TILEHURST, READING
BERKSHIRE RG30 6XB

Project Title :
PROPOSED GROUND FLOOR EXTENSION TO
PROVIDE A NEW LEAN-TO CONSERVATORY
WITH A GUARDIAN ROOF

Drawing Title :
PLANS / ELEVATIONS
AS
EXISTING

Scale : 1:100 @ A3	
Date : OCTOBER 2019	©
Drawing No : CTWR / 19 / 01	