
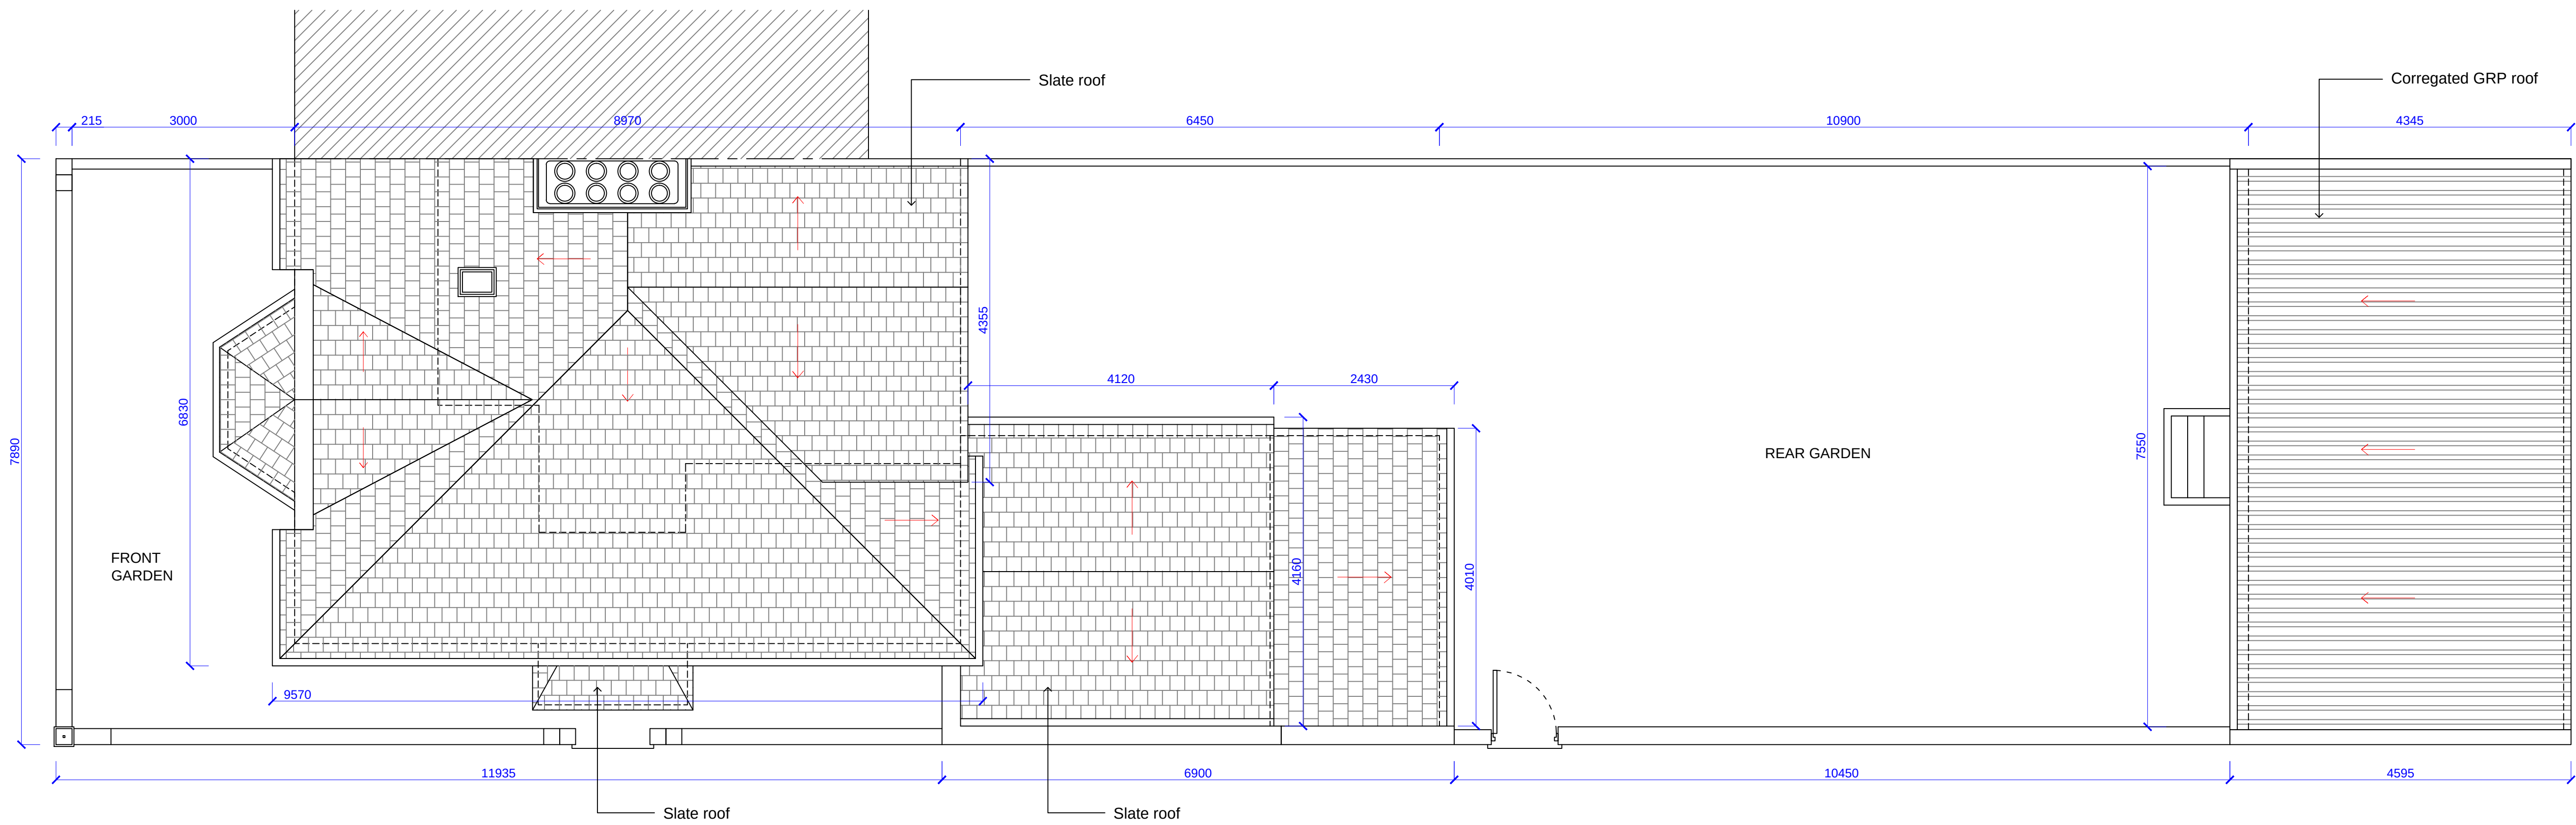


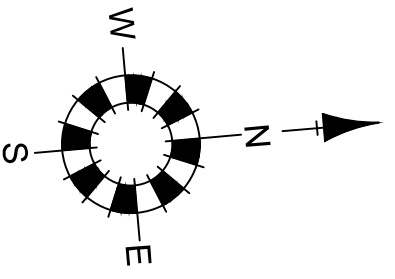

Existing Site Plan

Contractor to check all dimensions on site prior to starting on site.
This drawing is the copyright of Swordsman Historic Architectural Design and must not be used in conjunction with any other project without the express written consent of Swordsman Historic Architectural Design.

PROJECT 6, The Mount Reading RG1 5HL	 SWORDSMAN HISTORIC ARCHITECTURAL DESIGN <i>'The Design & Restoration of Historic Buildings'</i>
DRAWING TITLE Existing Site Plans	
SCALE 1:50 @ A1	
DATE 17-01-2020	
DRAWN AA	DRAWING NUMBER S087-001
REV	REV

Scale M 0 0.5 1.0 1.5 2.0 2.5 3.0 3.5 4.0 4.5 5.0
1:50
Original size 100mm @ A1