



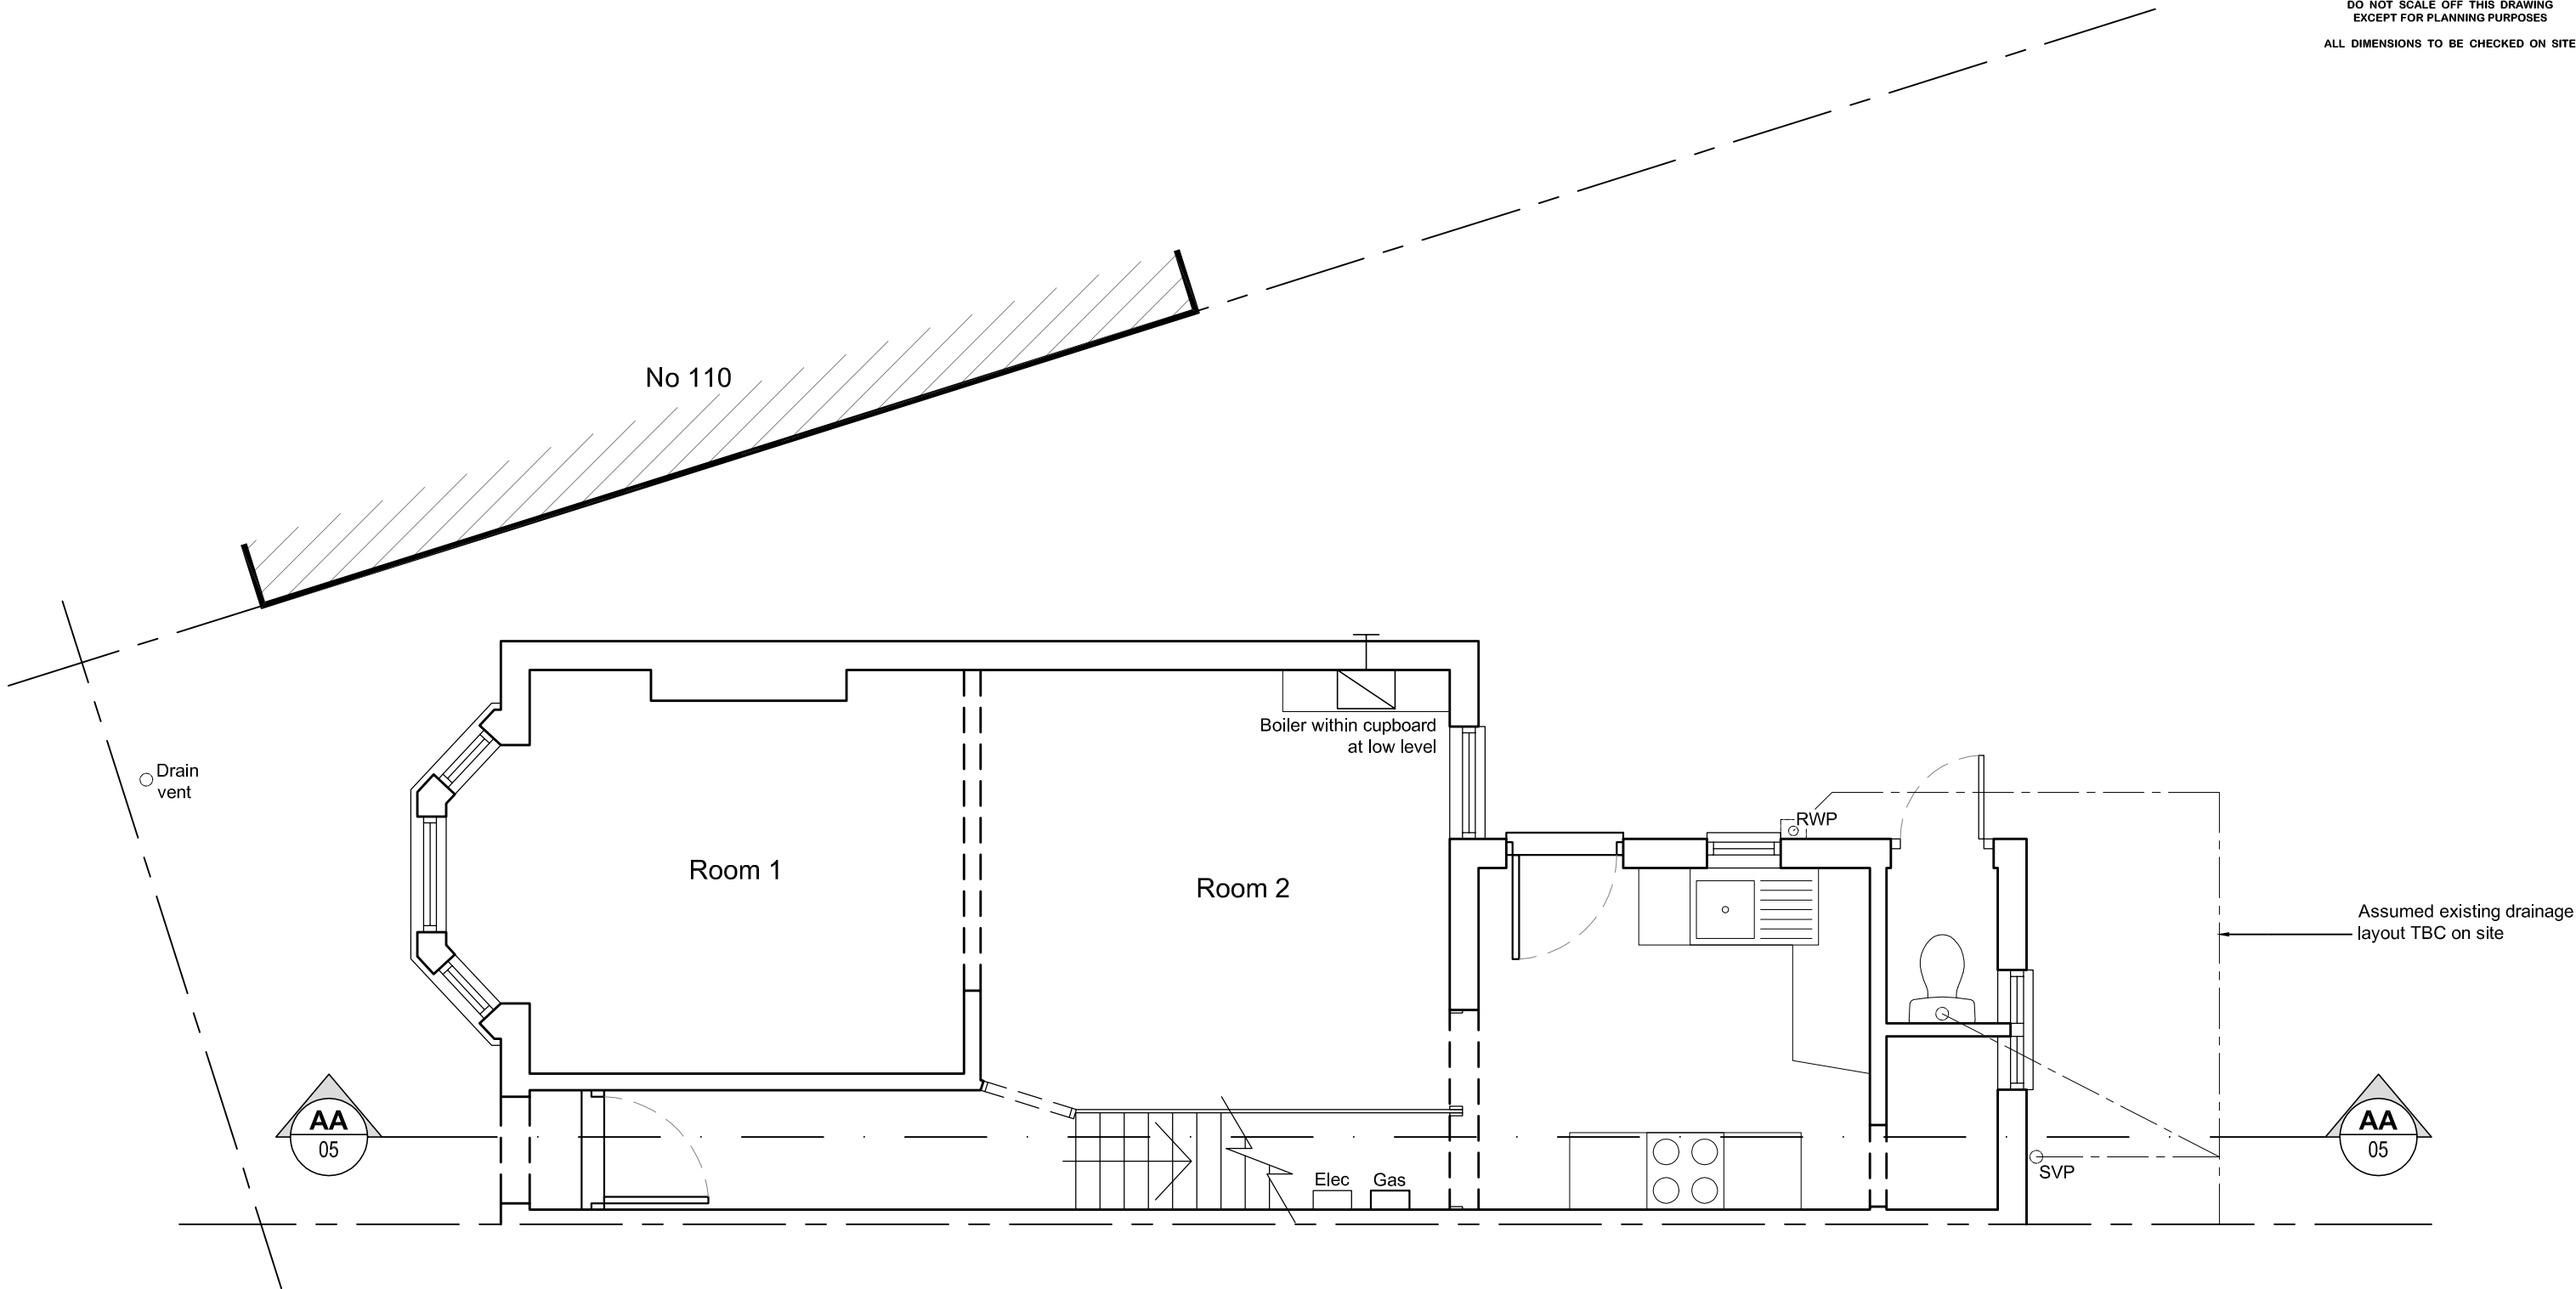

Existing Ground Floor Plan
Scale 1:50 @ A3

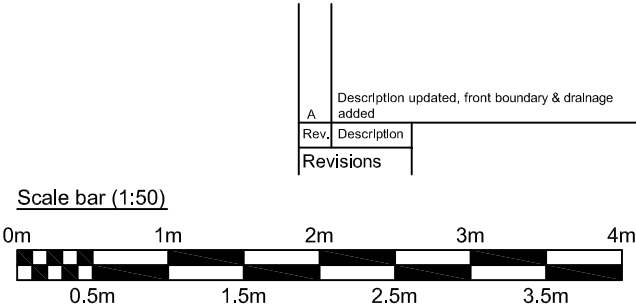

Rev.	Description
A	Description updated, front boundary & drainage added
Revisions	

Project: Extensions		
for Sanjay Sharma		
at 108 Salisbury Road Reading Berkshire RG30 1BN		Contact: Michael Austin RIBA E-mail: michael@ma-architect.co.uk Web: www.ma-architect.co.uk Phone: 07958427610
Dwg Ref: 911 [S] 01	Rev: A	Date: November 2019