




Location Plan
Scale 1:1250

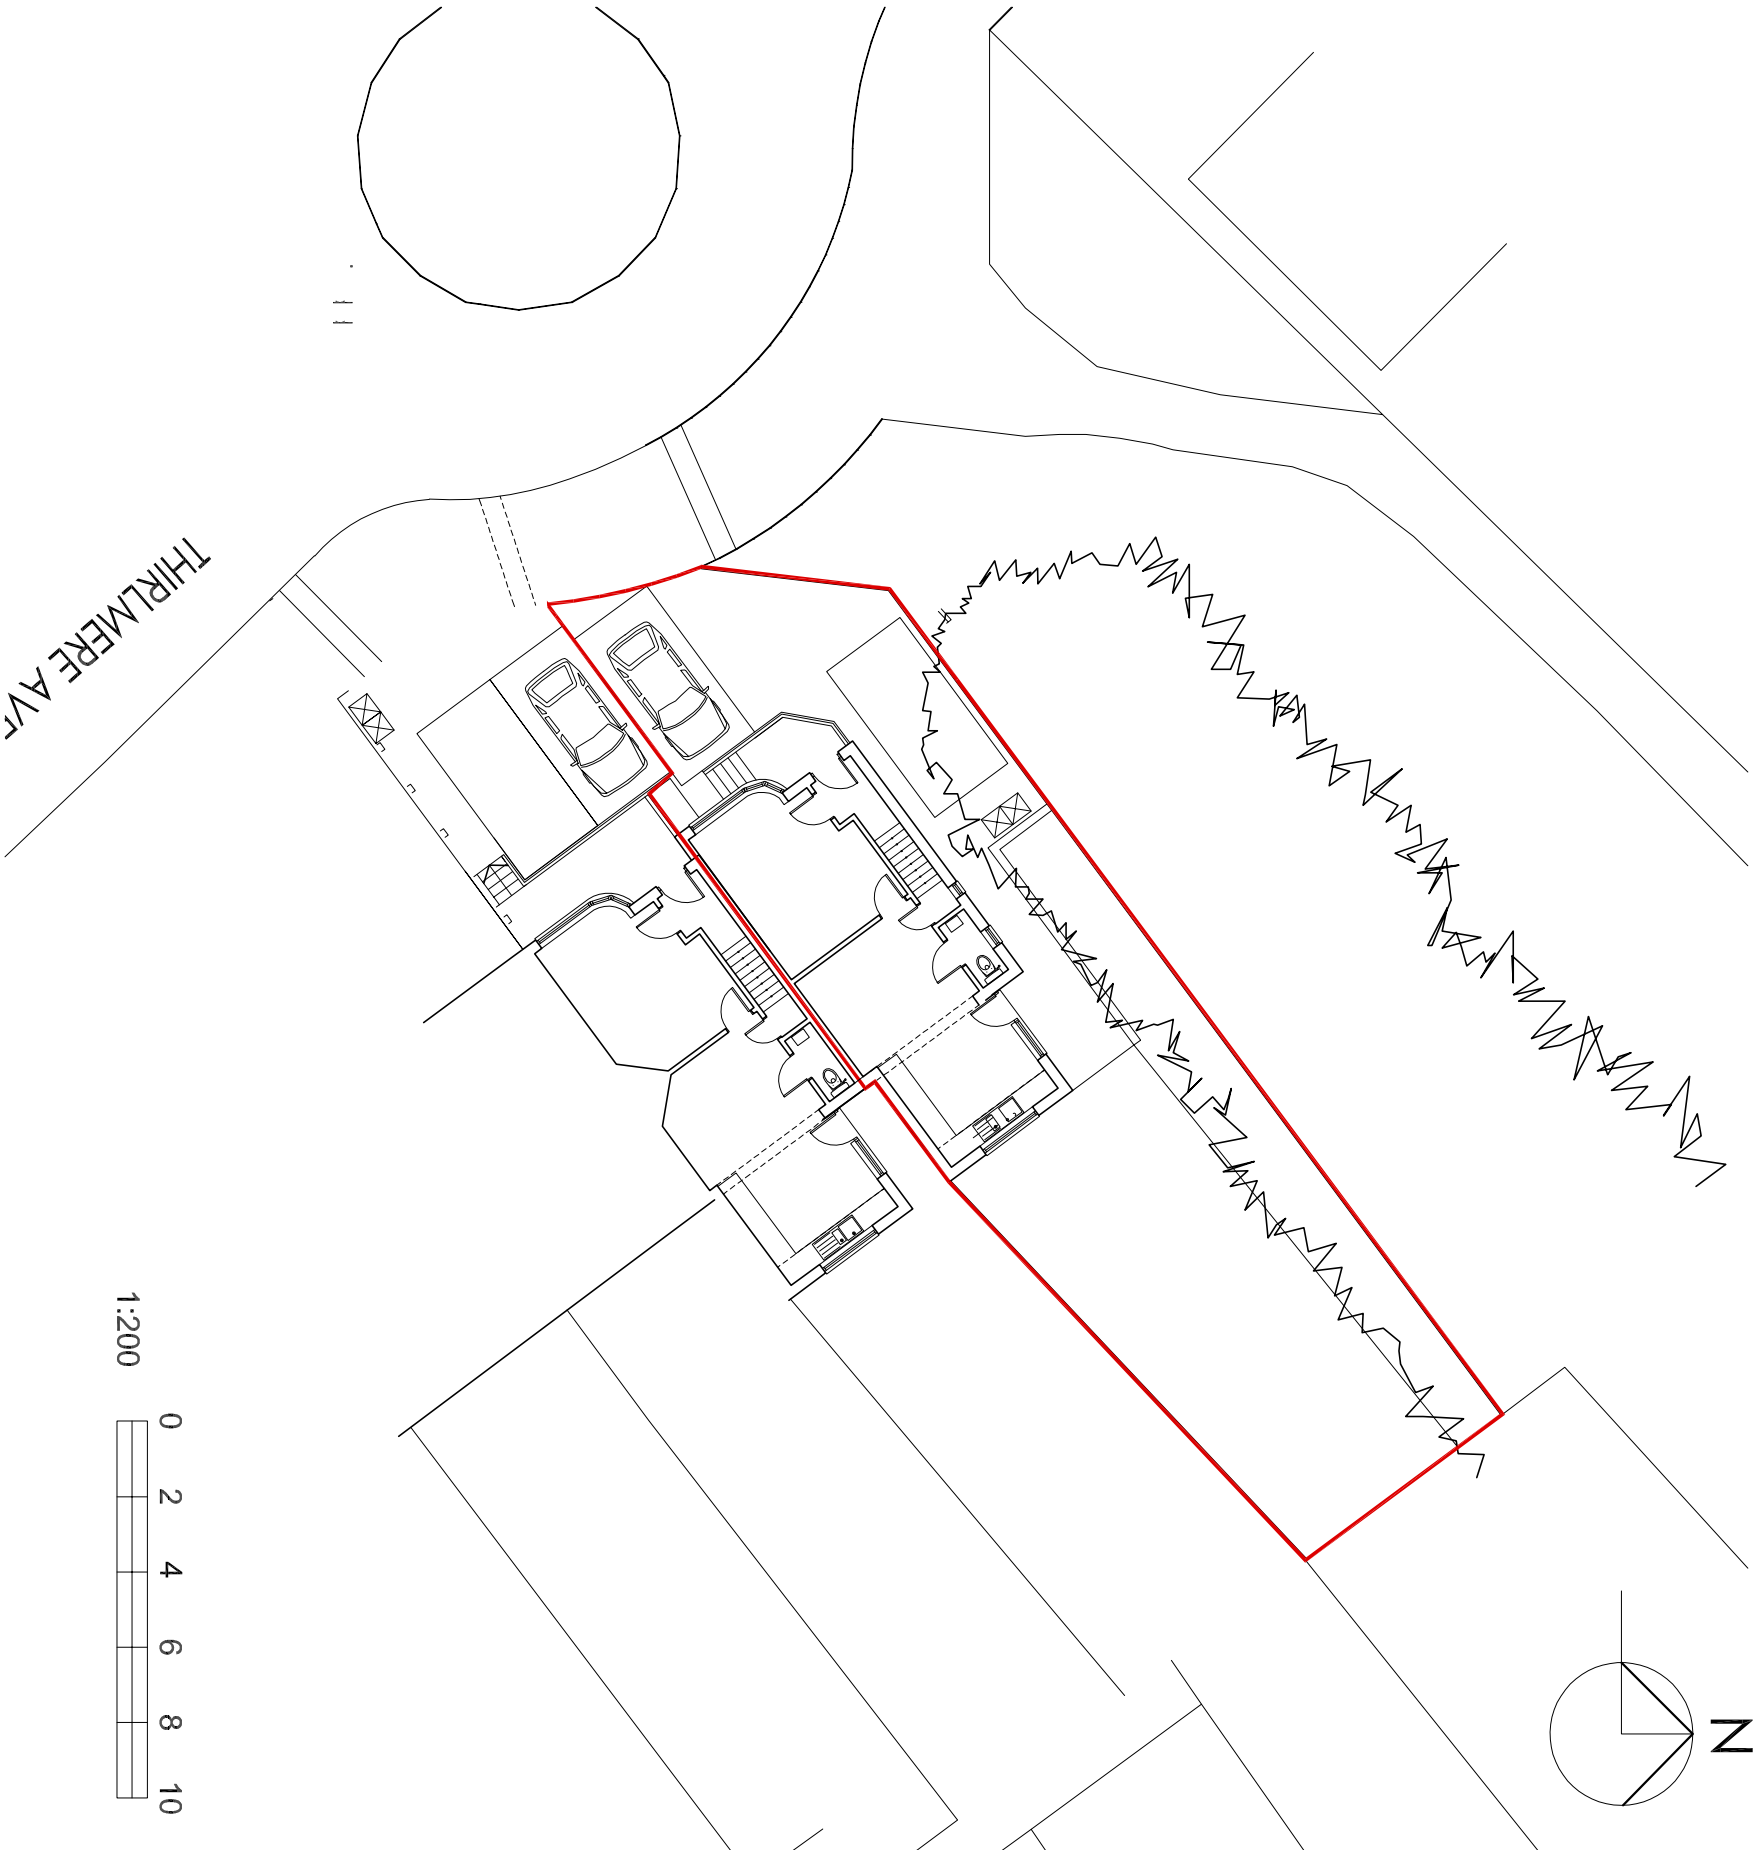

Site Plan
Scale 1:200

- **Project:** Loft conversion to new 3-bedroom semi-detached dwelling on the side garden of No. 87 Thirlmere Avenue, Tilehurst, RG30 6XH
- **Client:** Mr. Nachhattar Singh
- **Title:** Location Plan and Site Plan
- **Ref:** 18P0511-023
- **Rev:** -
- **Scale:** 1:1000, 1:200@A3
- **Dwg No:** L-101
- **Date:** 12/2018