



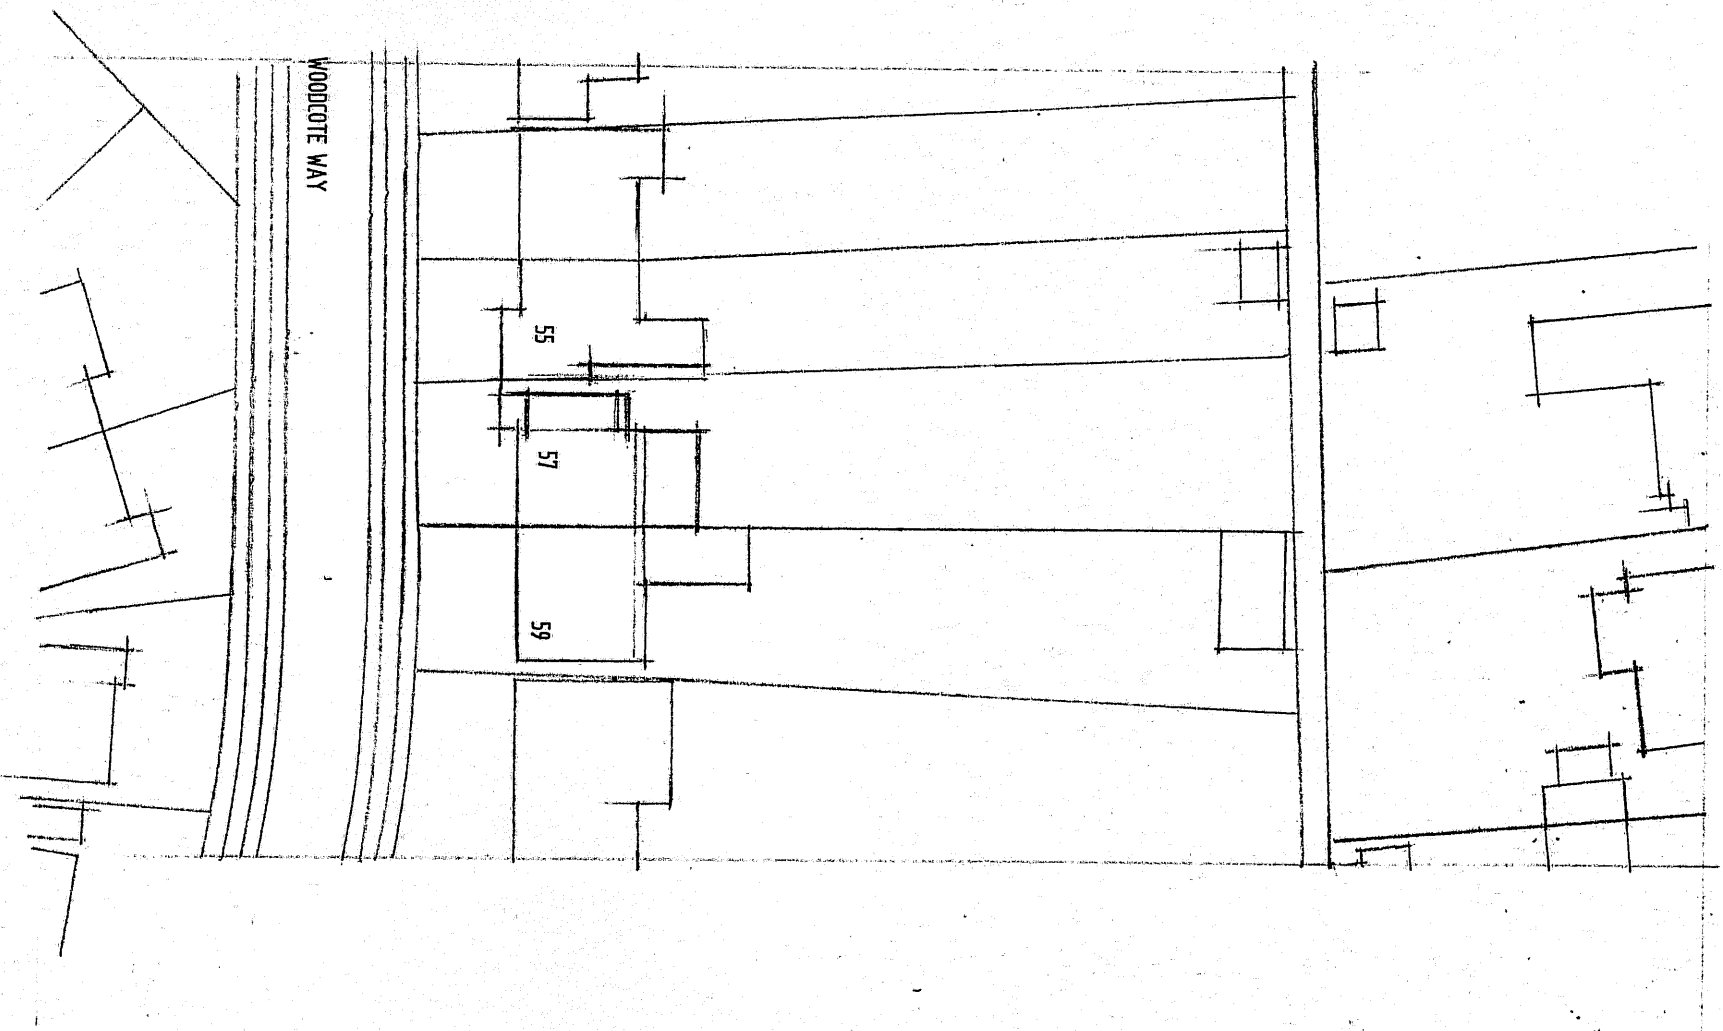

SITE PLAN 1 : 500

All dimensions to be checked on site and the Architect notified of any discrepancy before the work is put in hand. All Copyrights reserved.

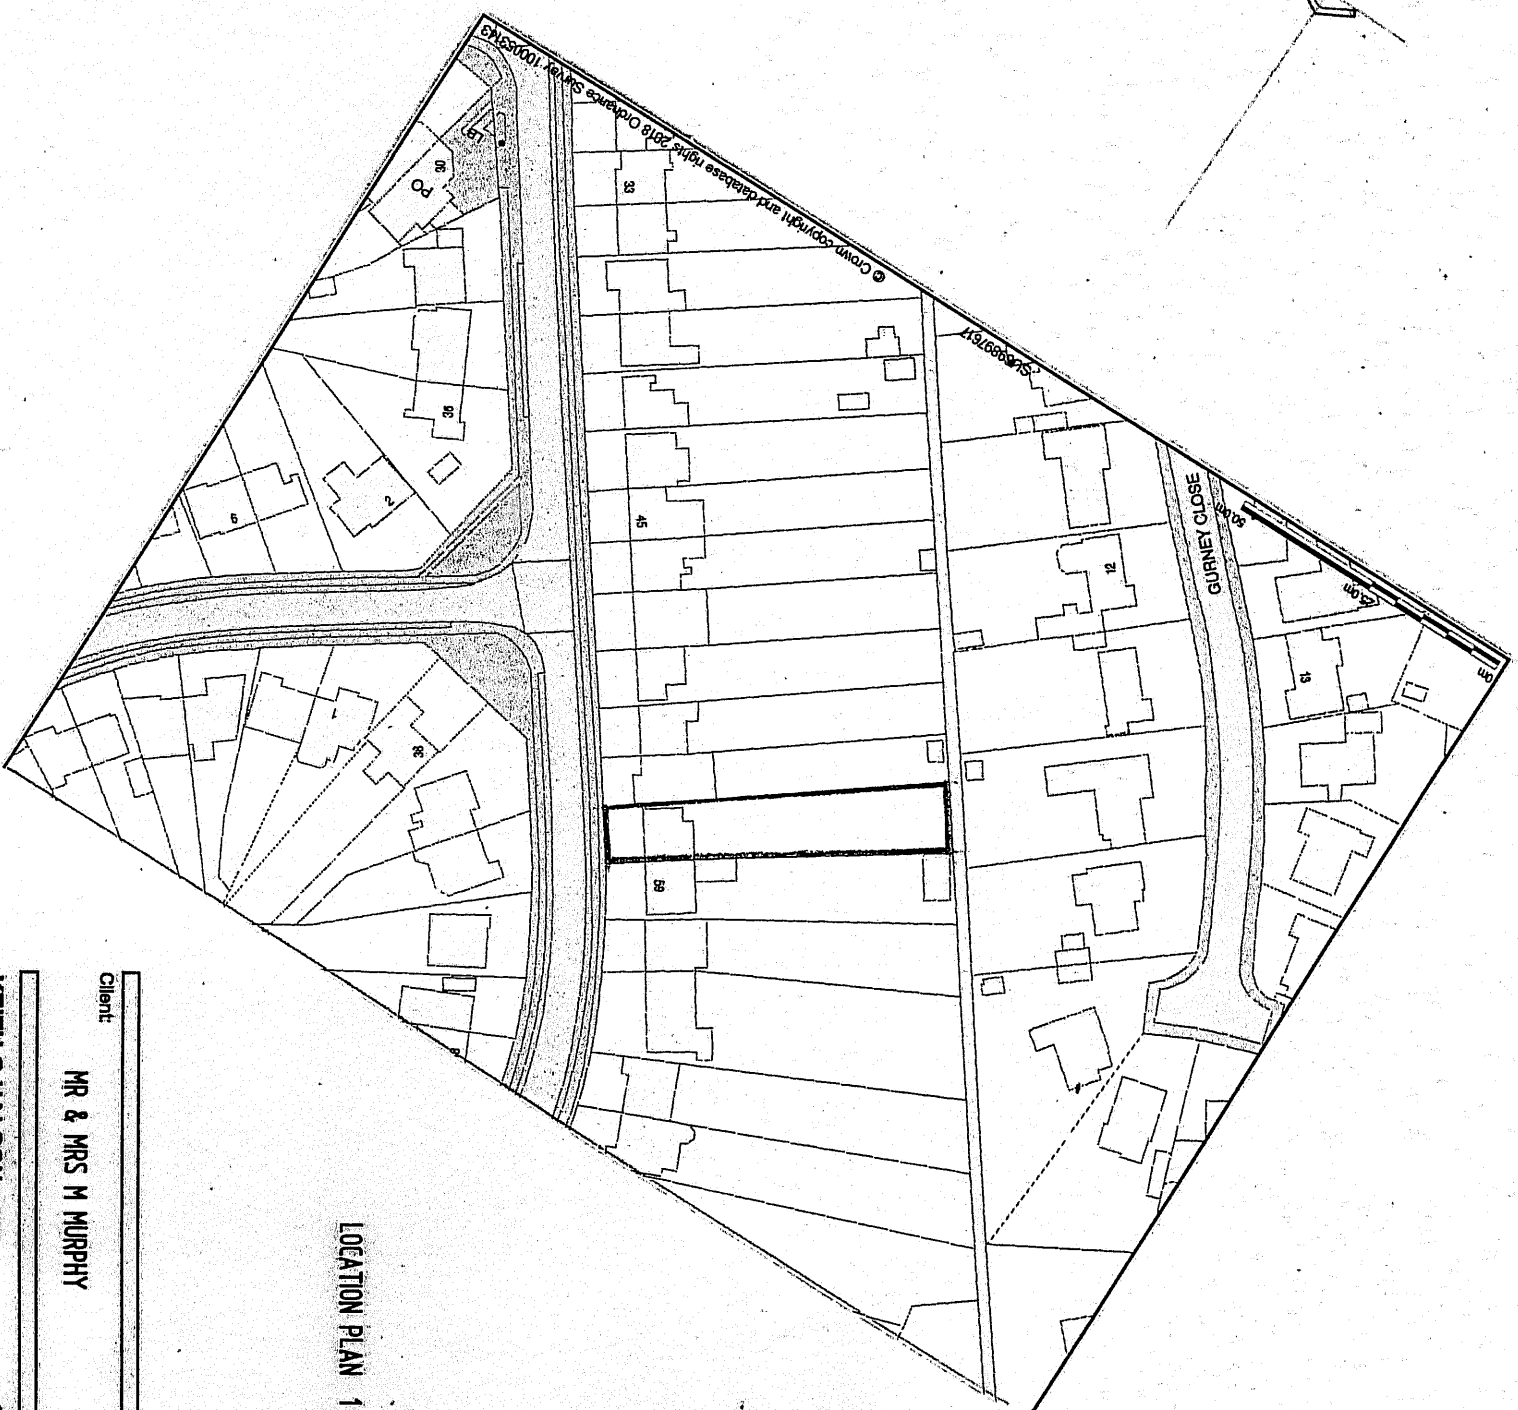

LOCATION PLAN 1 : 1250

Client:

MR & MRS M MURPHY

KEITH G HALSON RIBA

Chartered Architect

27 Ancastle Green
Henley-on-Thames
RG9 1TR
Tel: 01491 414018

Project:

PROPOSED EXTENSIONS
57 WOODCOTE WAY CAVERSHAM
READING RG4 7HL

Drawing:

LOCATION : SITE PLANS

Scale:

as shown

Date:



JUNE 2018

Dwg.no:

2017 2333

A3 : 1

Rev:

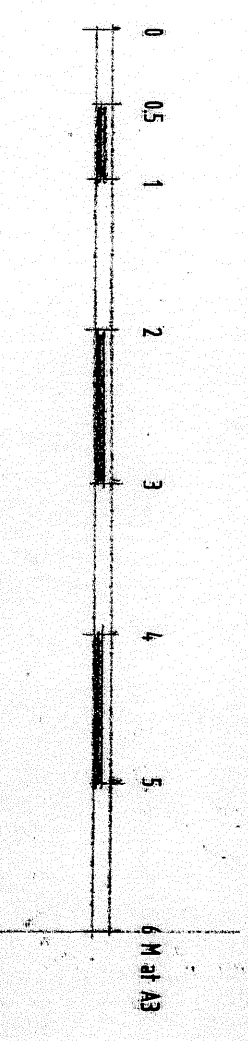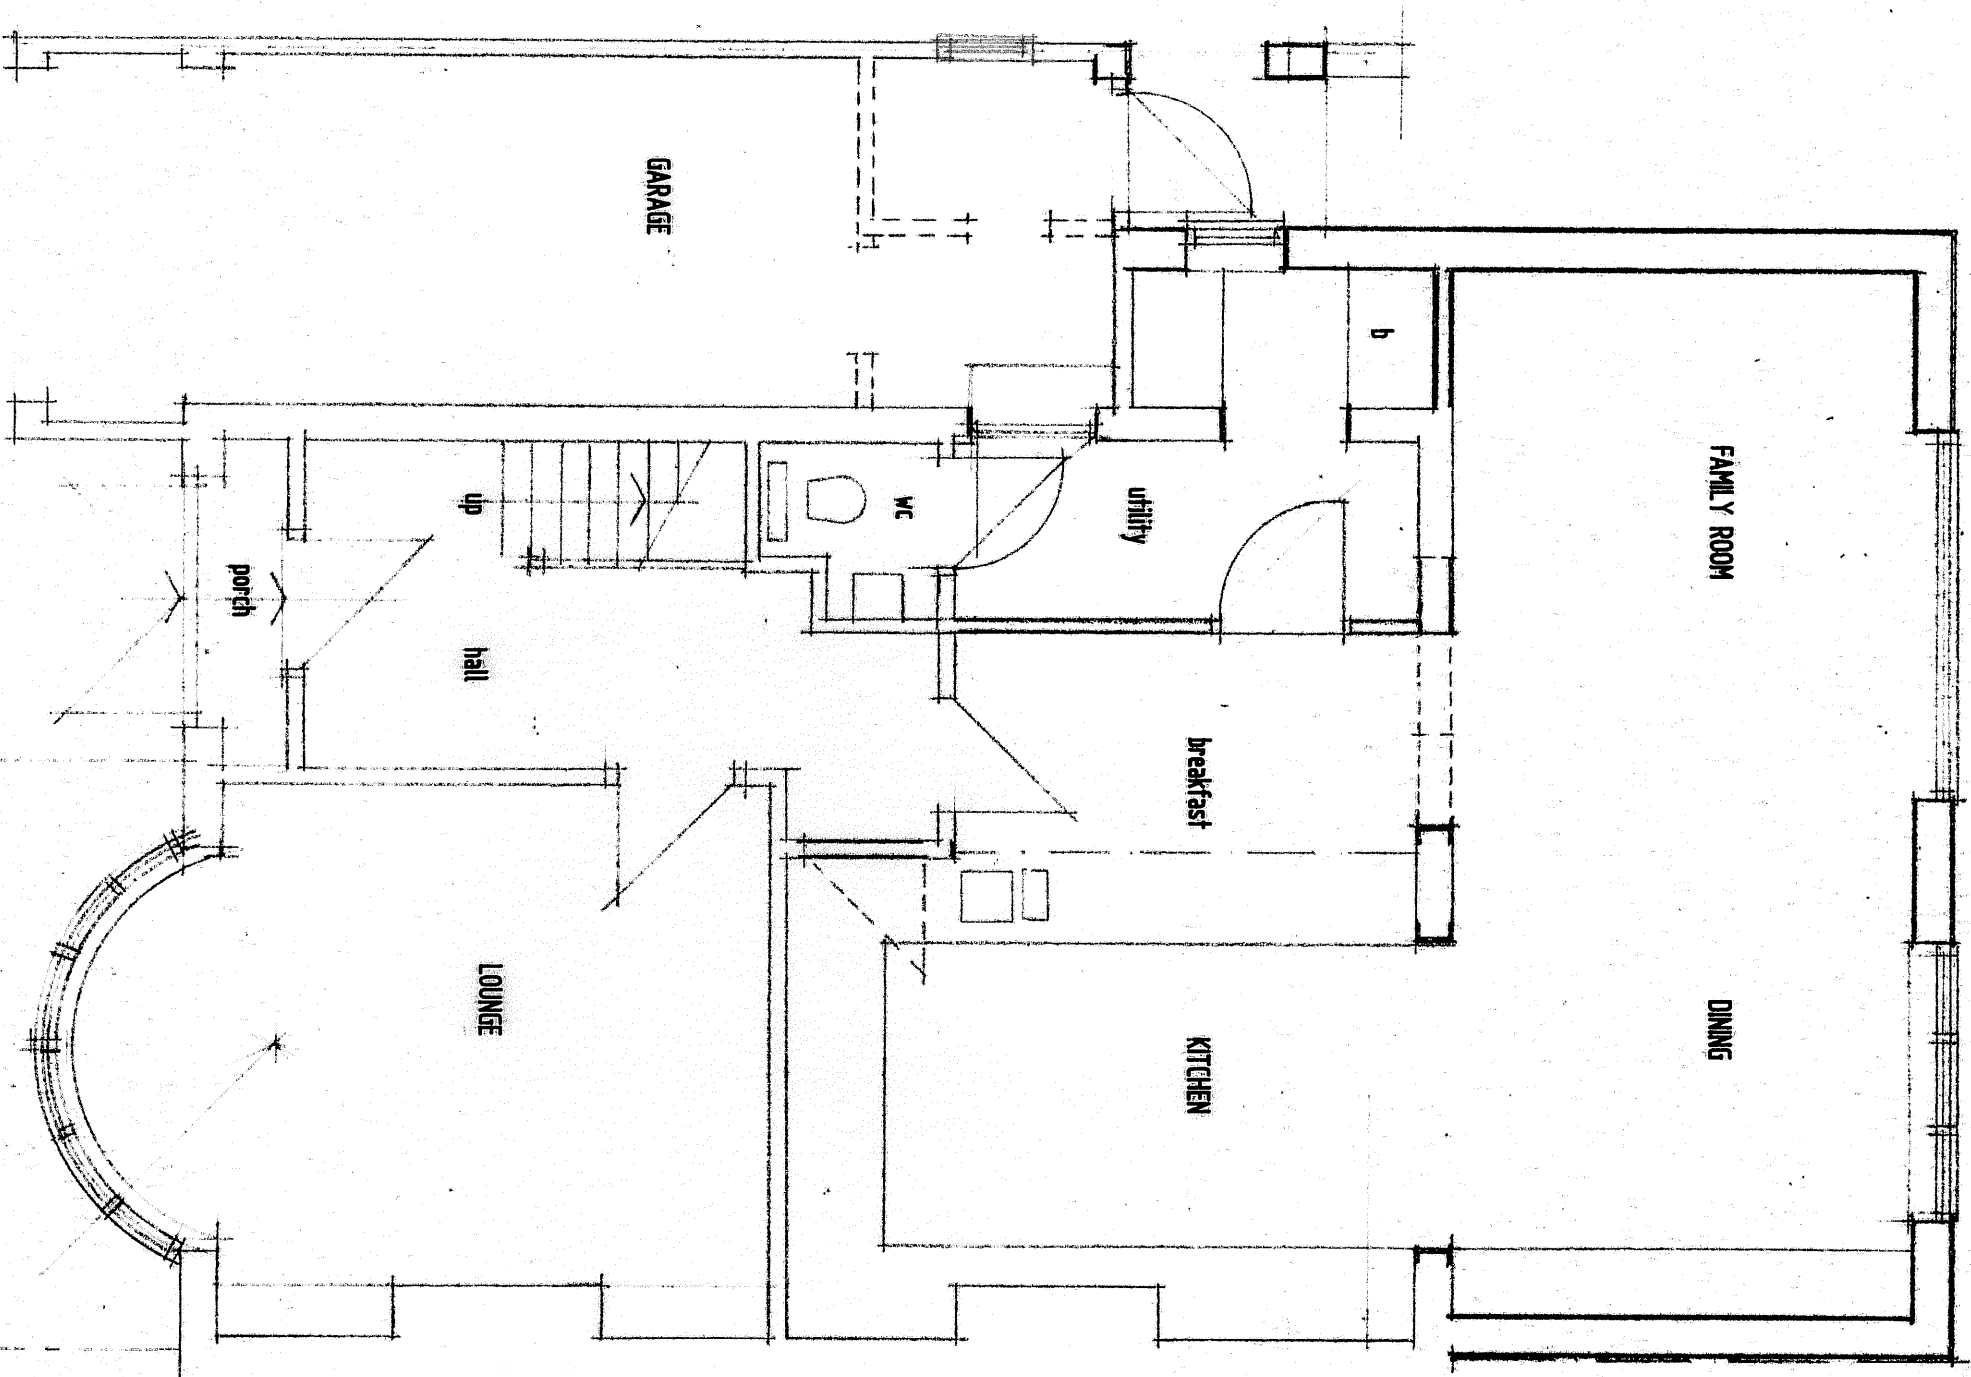

Client: **MR & MRS M MURPHY**

KEITH G HALSON RIBA **Chartered Architect**

27 Anceste Green
Henley-on-Thames
RG9 1TR
Tel: 01491 414018

Project:

PROPOSED EXTENSIONS
57 WOODCOTE WAY LAVERS HAM
READING RG4 7HL

Drawing:

GROUND FLOOR PLAN as PROPOSED



Scale:

1 : 50 **Date: JUNE 2018**

Dwg no:

2017 : 2333 : A3 : 2

Rev:

 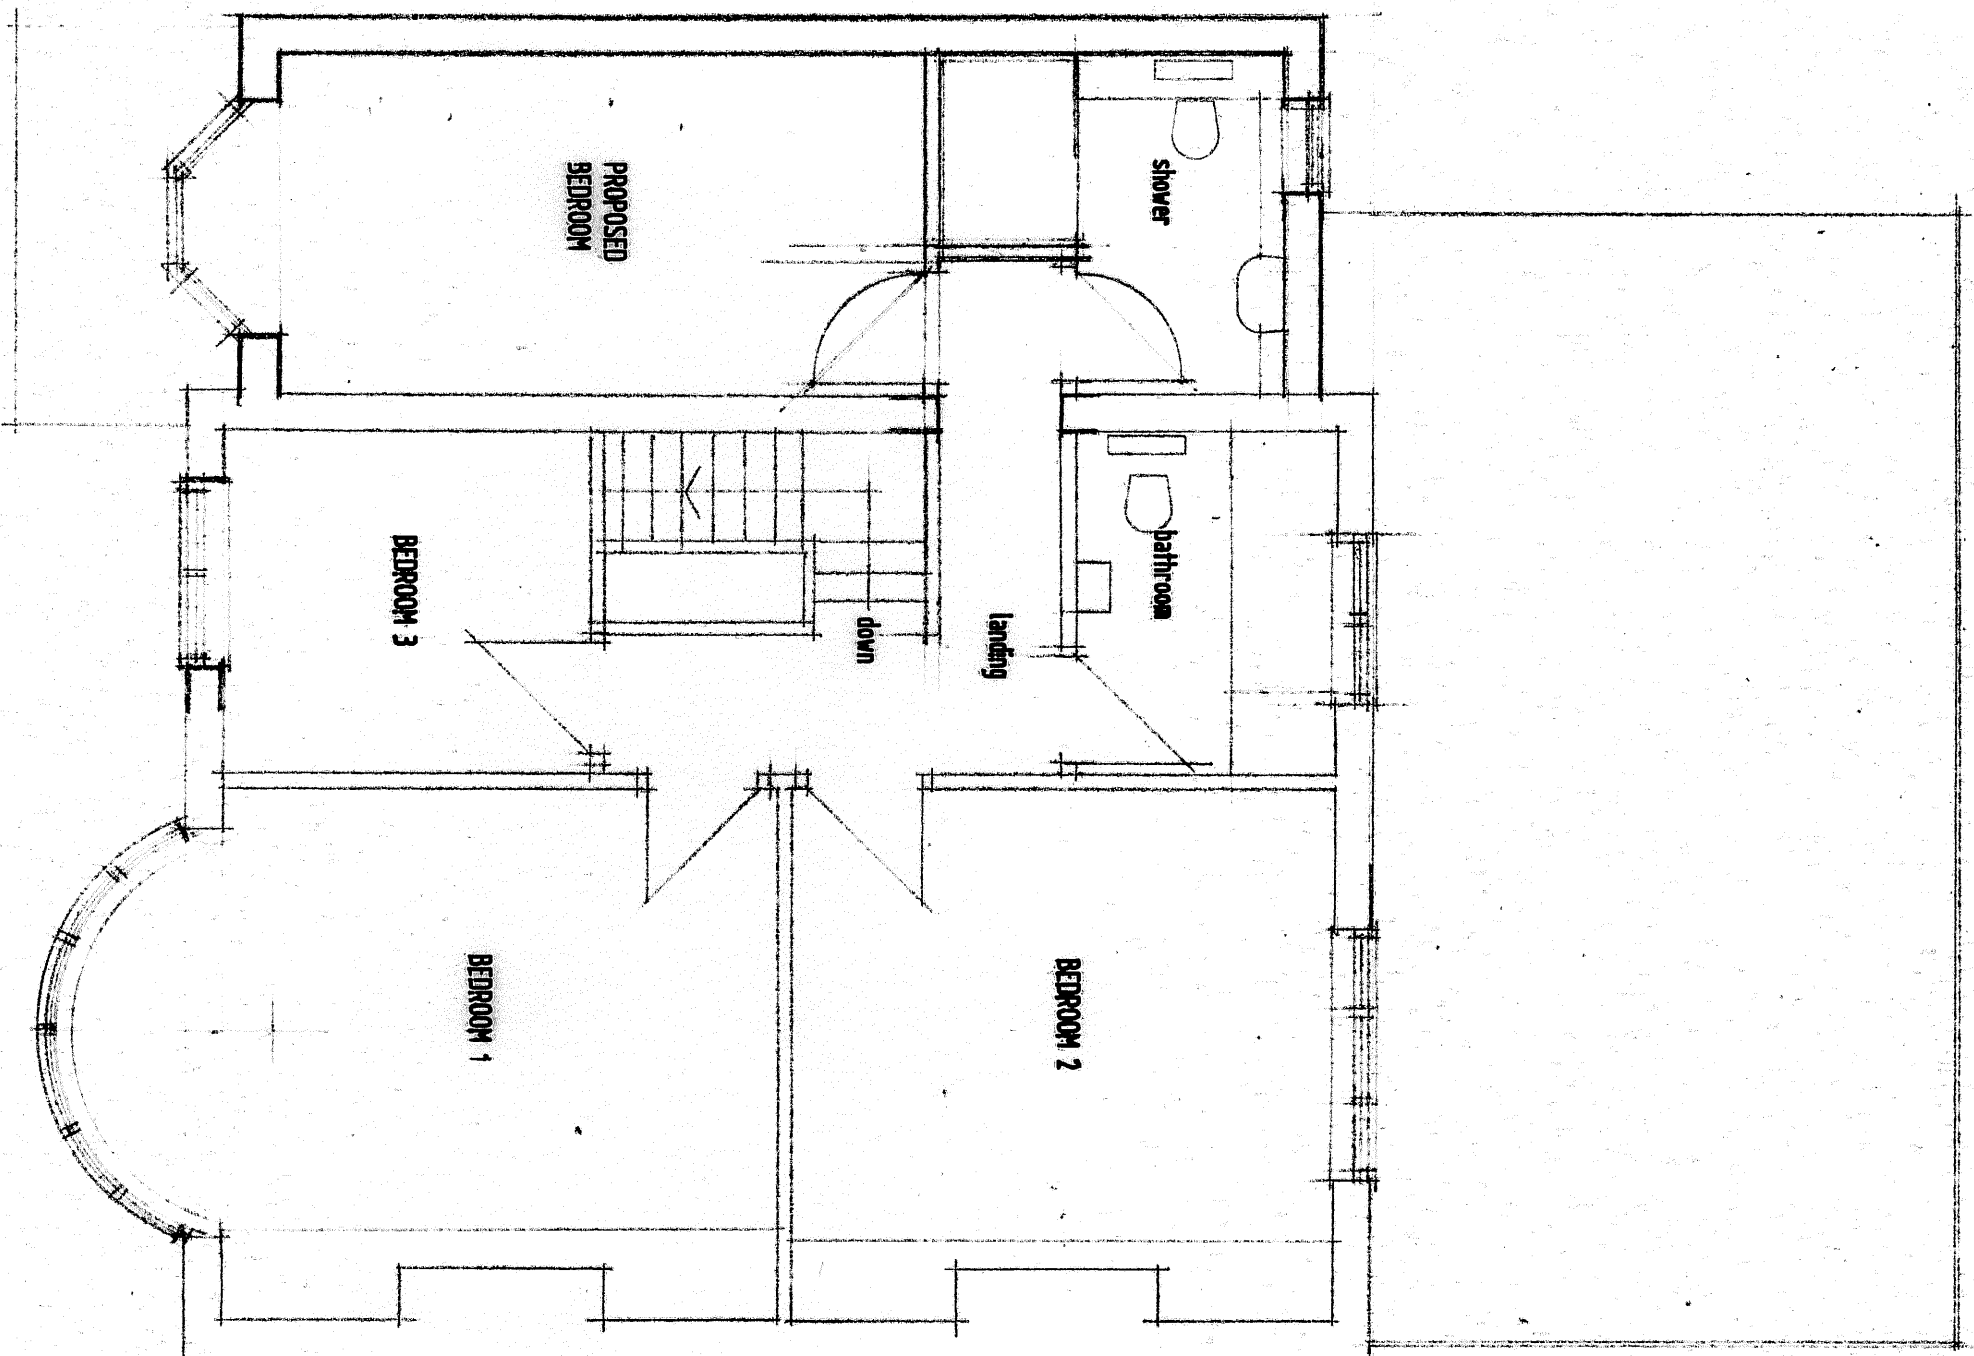

Client: _____

MR & MRS. M. MURPHY

KEITH G HALSON RIBA Chartered Architect

27 Ancaster Green
Henley-on-Thames
RG9 1TR
Tel: 01491 474018

Project: _____

PROPOSED EXTENSIONS
57 WOODCOTE WAY CAVERSHAM
READING RG4 7HL

Drawing: _____



FIRST FLOOR PLAN as PROPOSED

Scale: _____ Date: _____

1 : 50 JUNE 2018

Dwg.no: _____ Rev: _____

2017 : 2333 : A3 : 3

 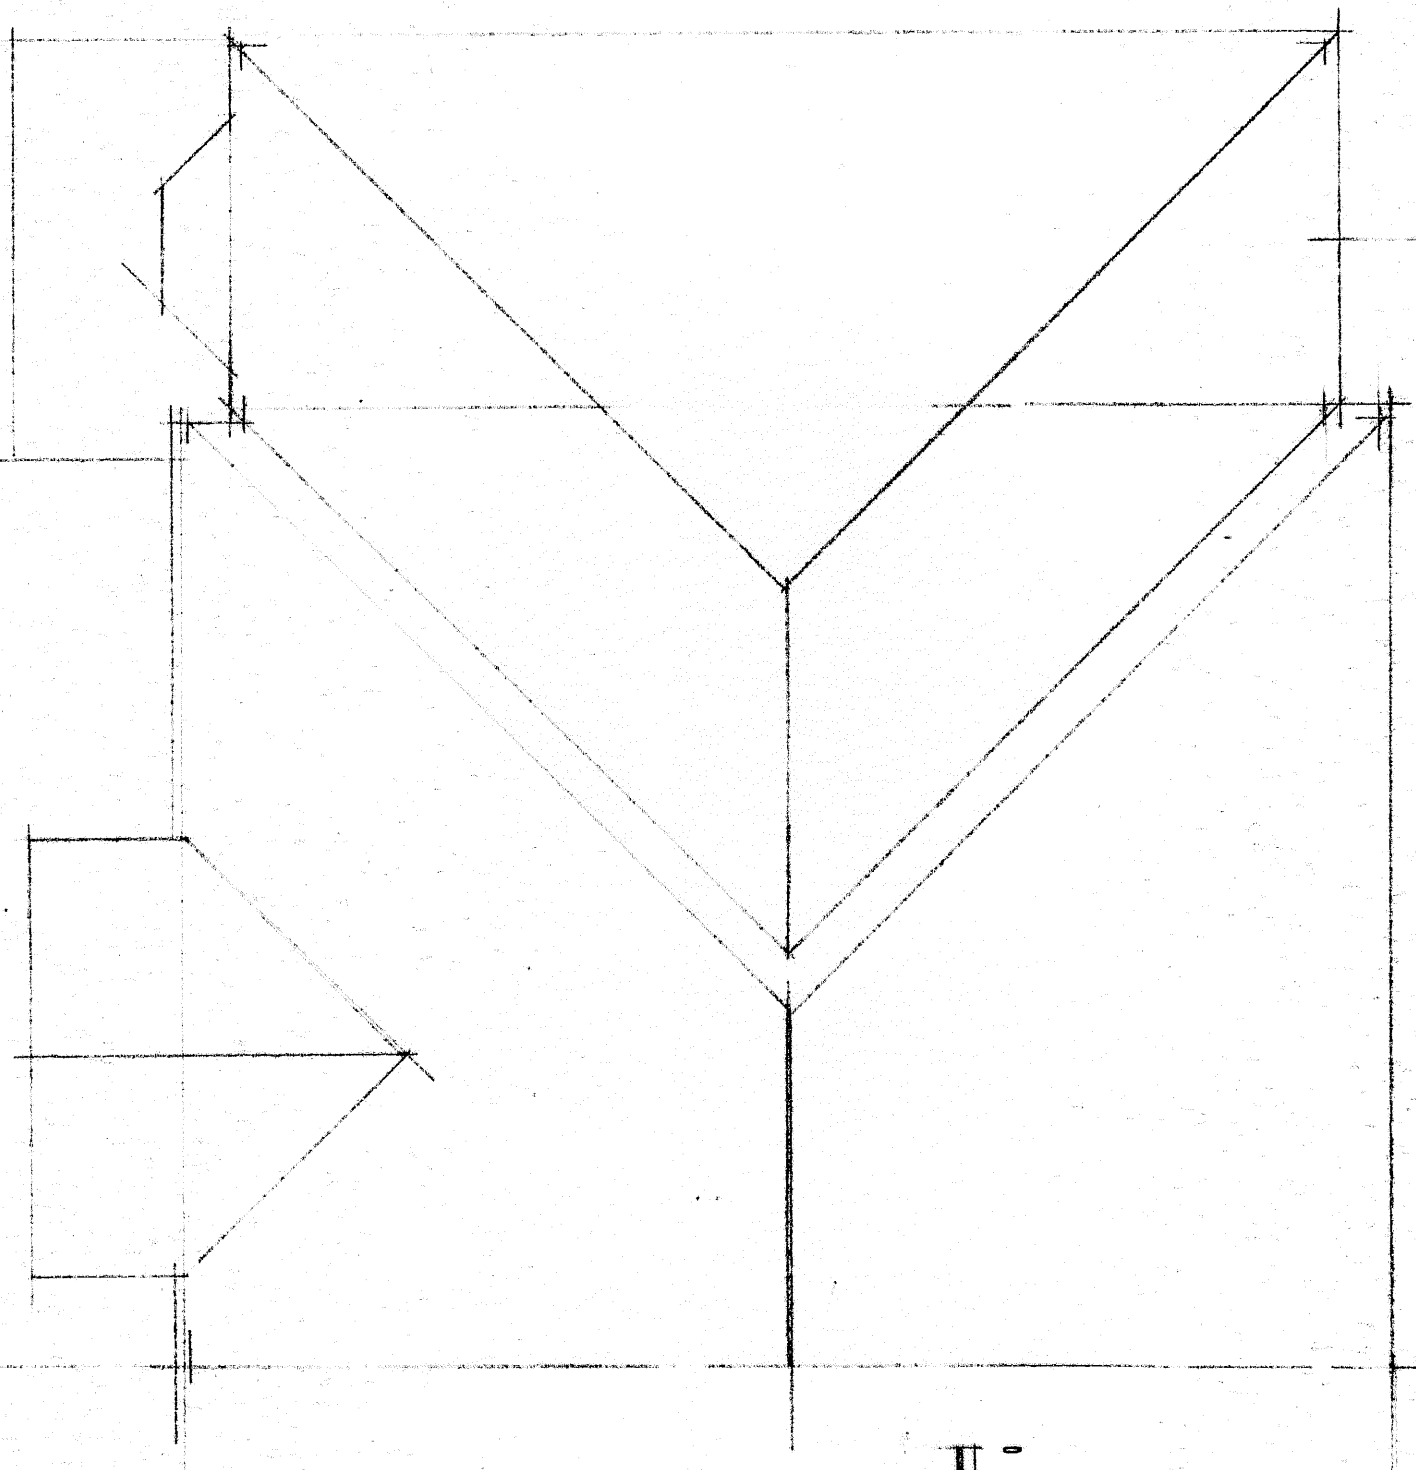

Client: **MR & MRS M MURPHY**


KEITH G HALSON RIBA Chartered Architect
27 Ancestral Green
Henley-on-Thames
RG9 1TR
Tel: 01491 414018

Project: **PROPOSED EXTENSIONS
57 WOODCOTE WAY CAVERS HAM
READING RG4 7HL**


ROOF PLAN as PROPOSED

Scale: **1 : 50** Date: **JUNE 2018**


Dwg.no: **2017 : 2333** Rev: **A3 : 4**

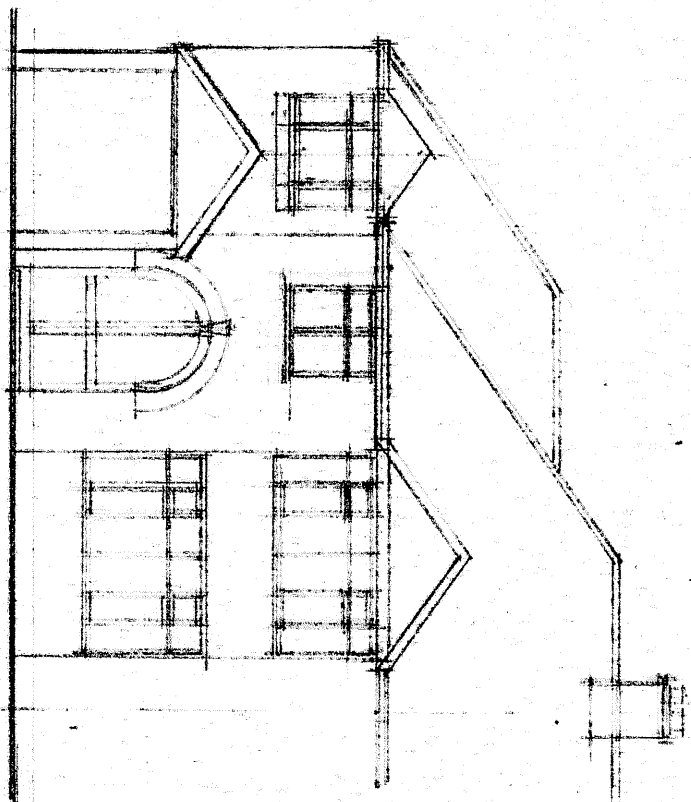


NORTH EAST

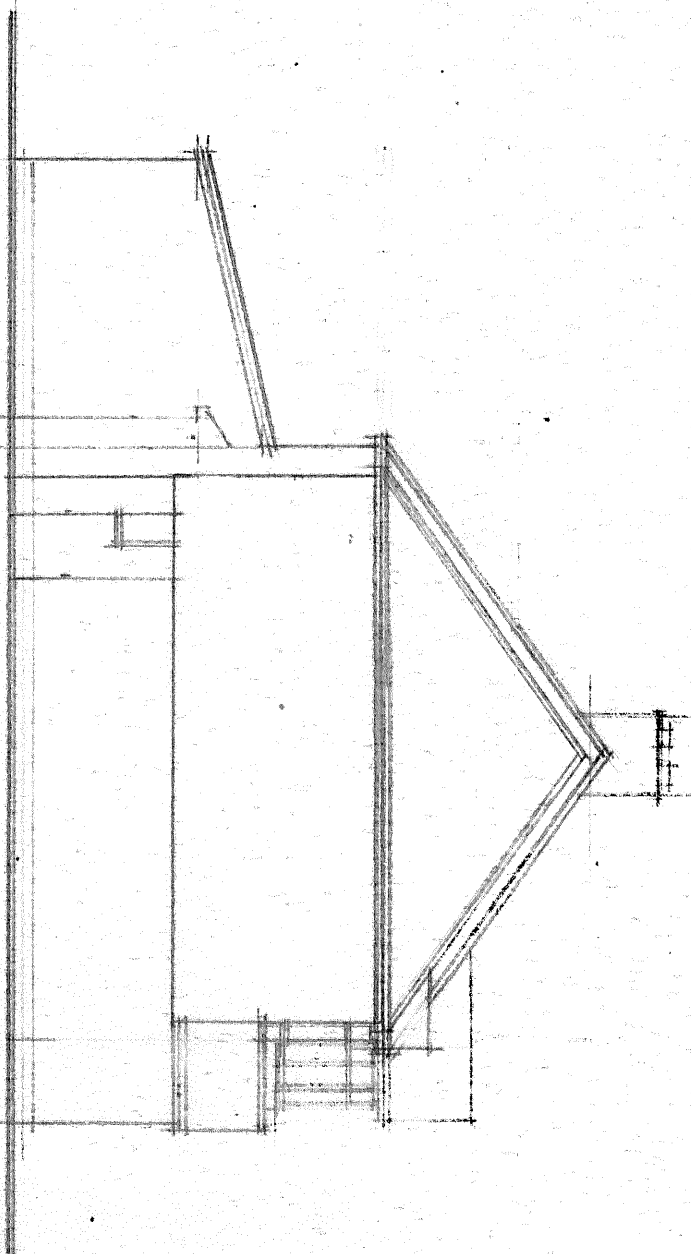

SOUTH EAST

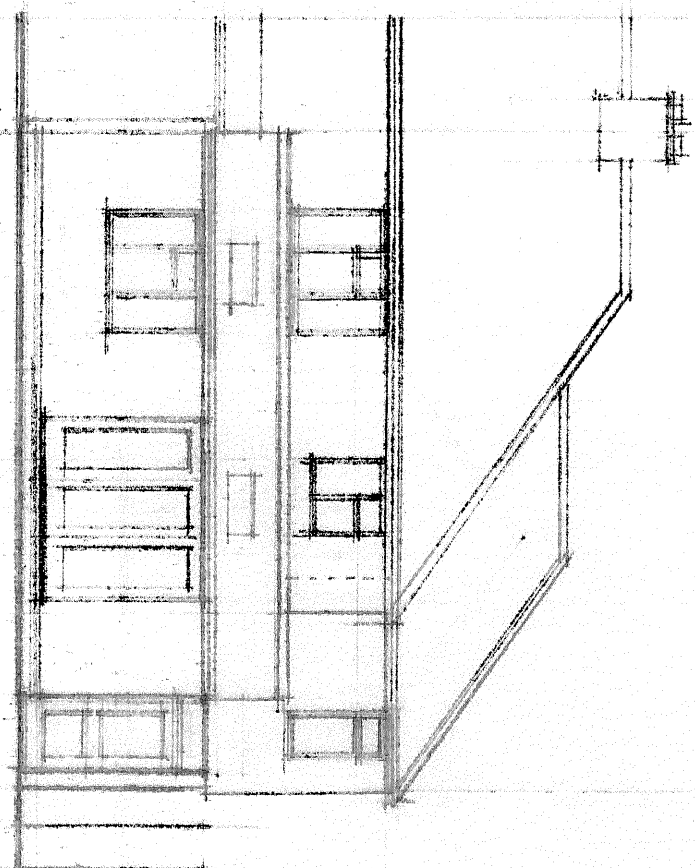

SOUTH WEST

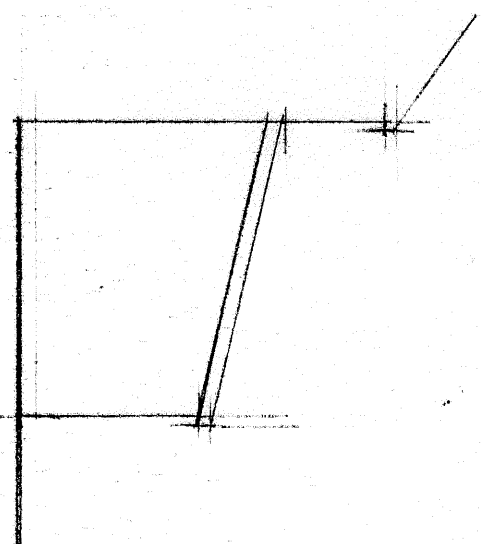

NORTH WEST



Client: **MR & MRS M MURPHY**

KEITH G HALSON RIBA **Chartered Architect**

27 Ancliffe Green
Henley-on-Thames
RG9 1TR
Tel: 01491 414018





Project: **PROPOSED EXTENSIONS**

57 WOODCOTE WAY CAVERSHAM
READING RG4 7HL

Drawing: **ELEVATIONS as PROPOSED**

Scale: **1 : 100** Date: **JUNE 2018**

Drawn: **2017** : **2333** : **A3 : 5** Rev:

 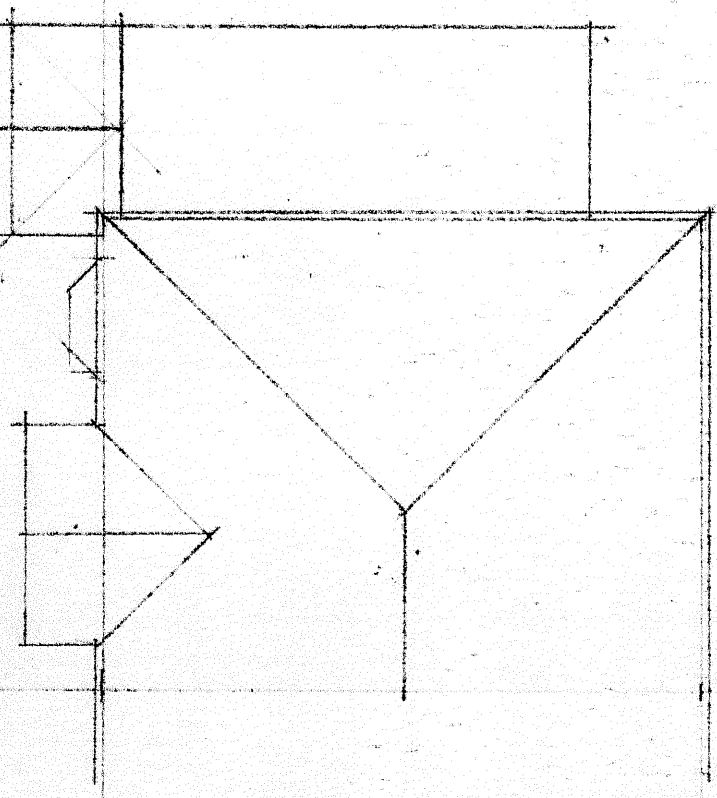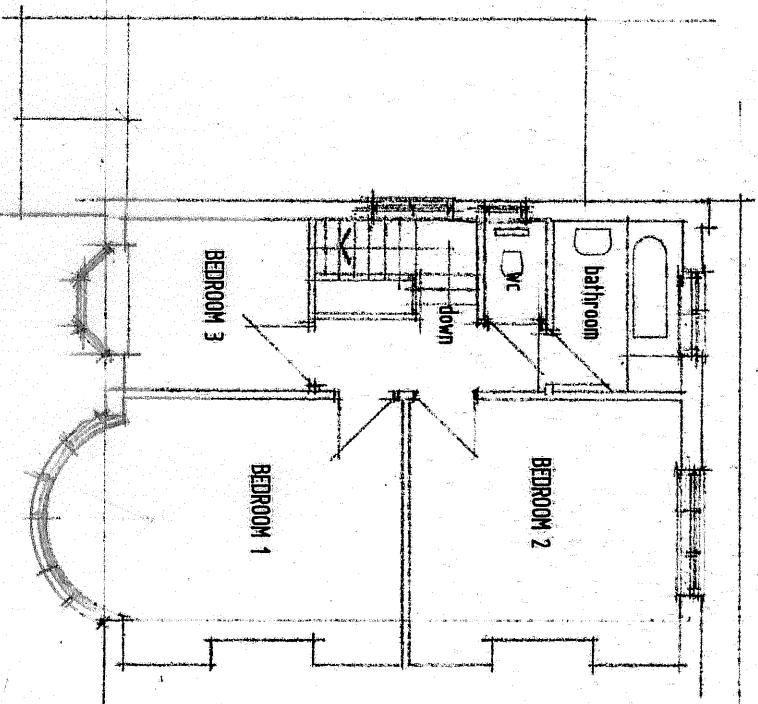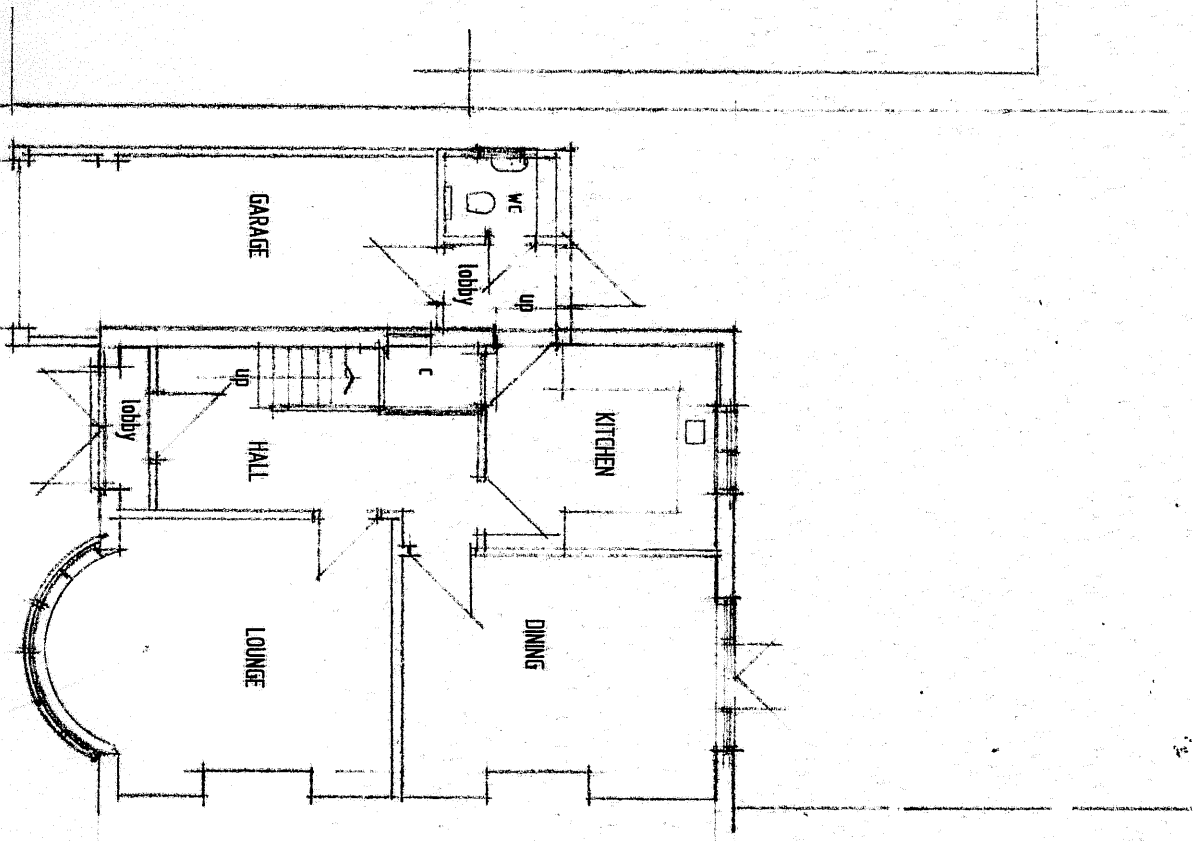

All dimensions to be checked on site and the Architect notified of any discrepancy before the work is put in hand. All Copyrights reserved.

Client:

MR & MRS M MURPHY

KEITH G HALSON RIBA

Chartered Architect

27 Ancastle Green
Henley-on-Thames
RG9 1TR
Tel: 01491 474018

Project:

PROPOSED EXTENSIONS
57 WOODCOTE WAY CAVERSHAM
READING RG4 7HL

Drawing:

PLANS as EXISTING

Scale:

1 : 100


Date:

JUNE 2018


Dwg no:

2017 : 2333 : A3 : E1


Rev:

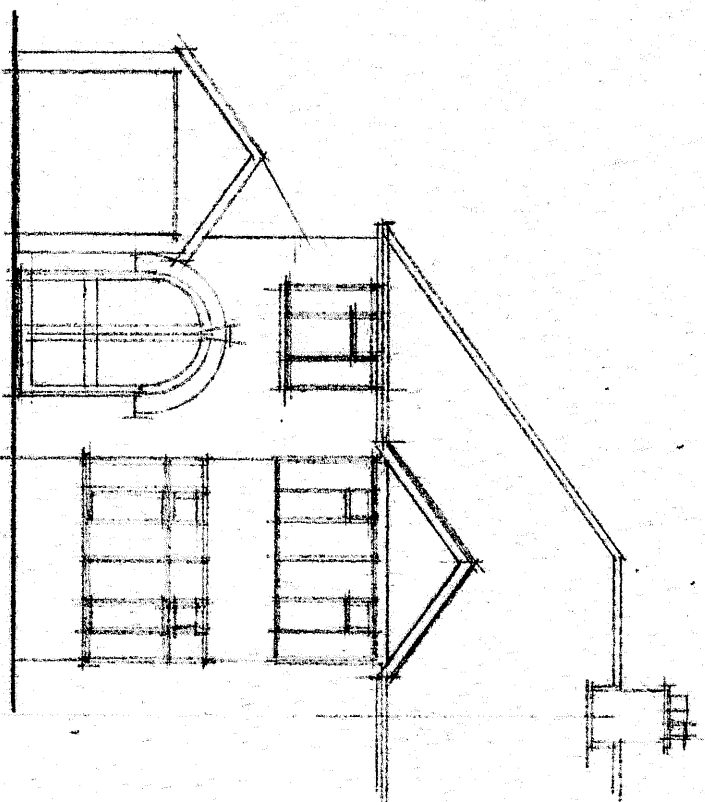

NORTH EAST

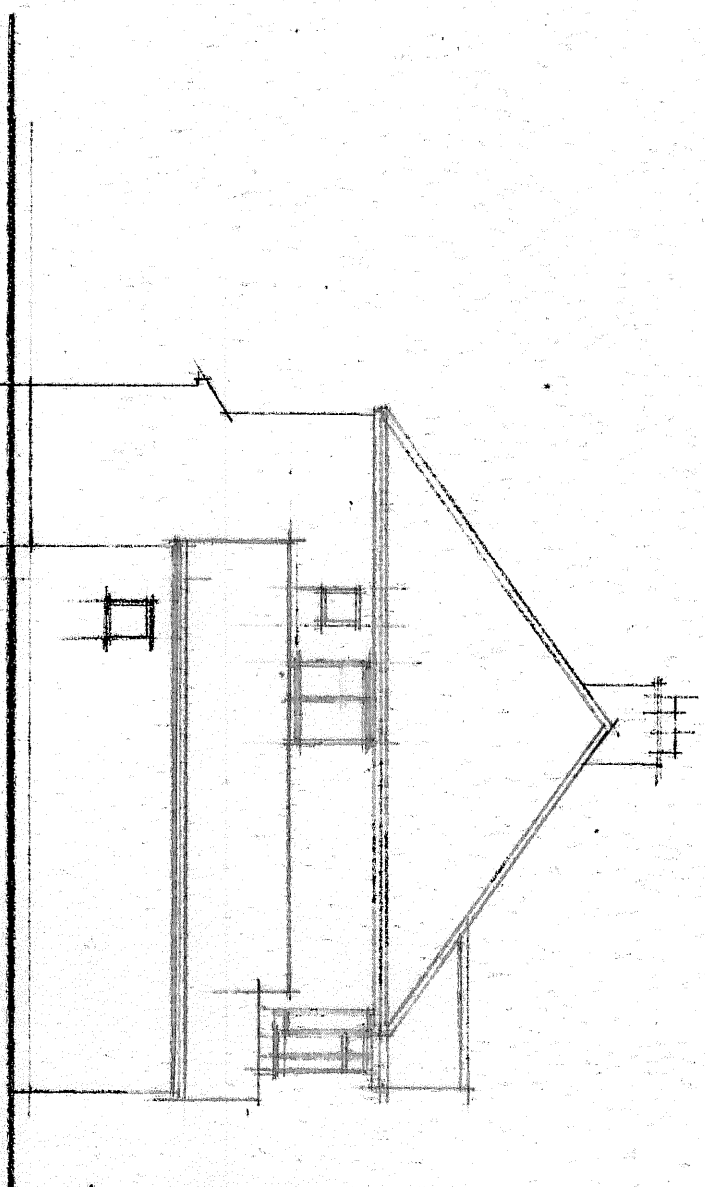

SOUTH EAST

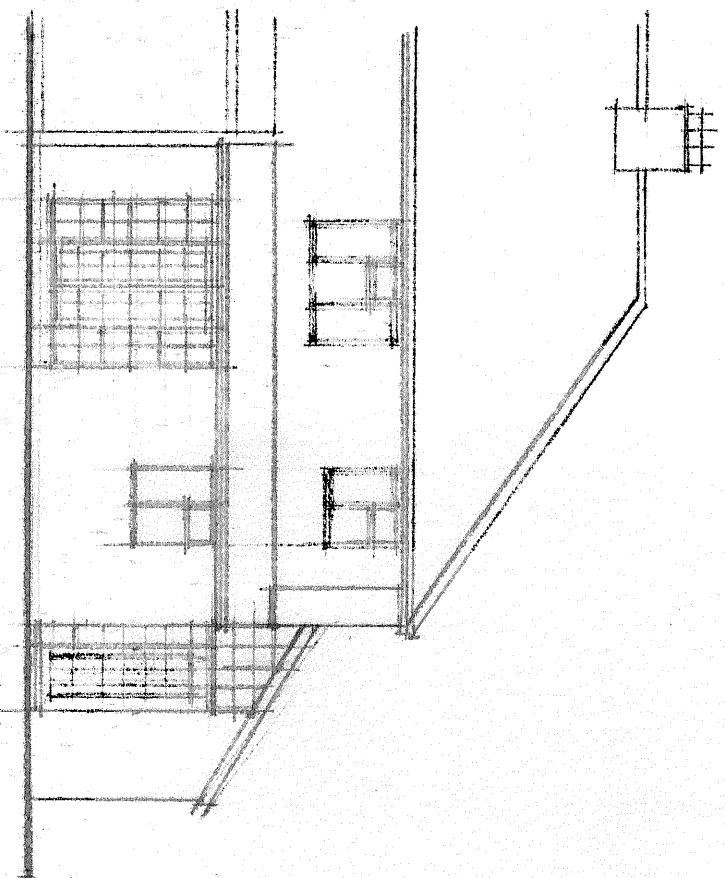

SOUTH WEST



Client: **MR & MRS M MURPHY**

KEITH G HALSON RIBA Chartered Architect

27 Ancastle Green
Henley-on-Thames
RG9 1TR
Tel: 01491 414018

Project: **PROPOSED EXTENSIONS**

57 WOODCOTE WAY CAVERSHAM
READING RG4 7HL

Drawing: **ELEVATIONS as EXISTING**

Scale: **1 : 100** Date: **JUNE 2018**

Dwg/no: **2017 : 2333 : A3 : E2** Rev: