

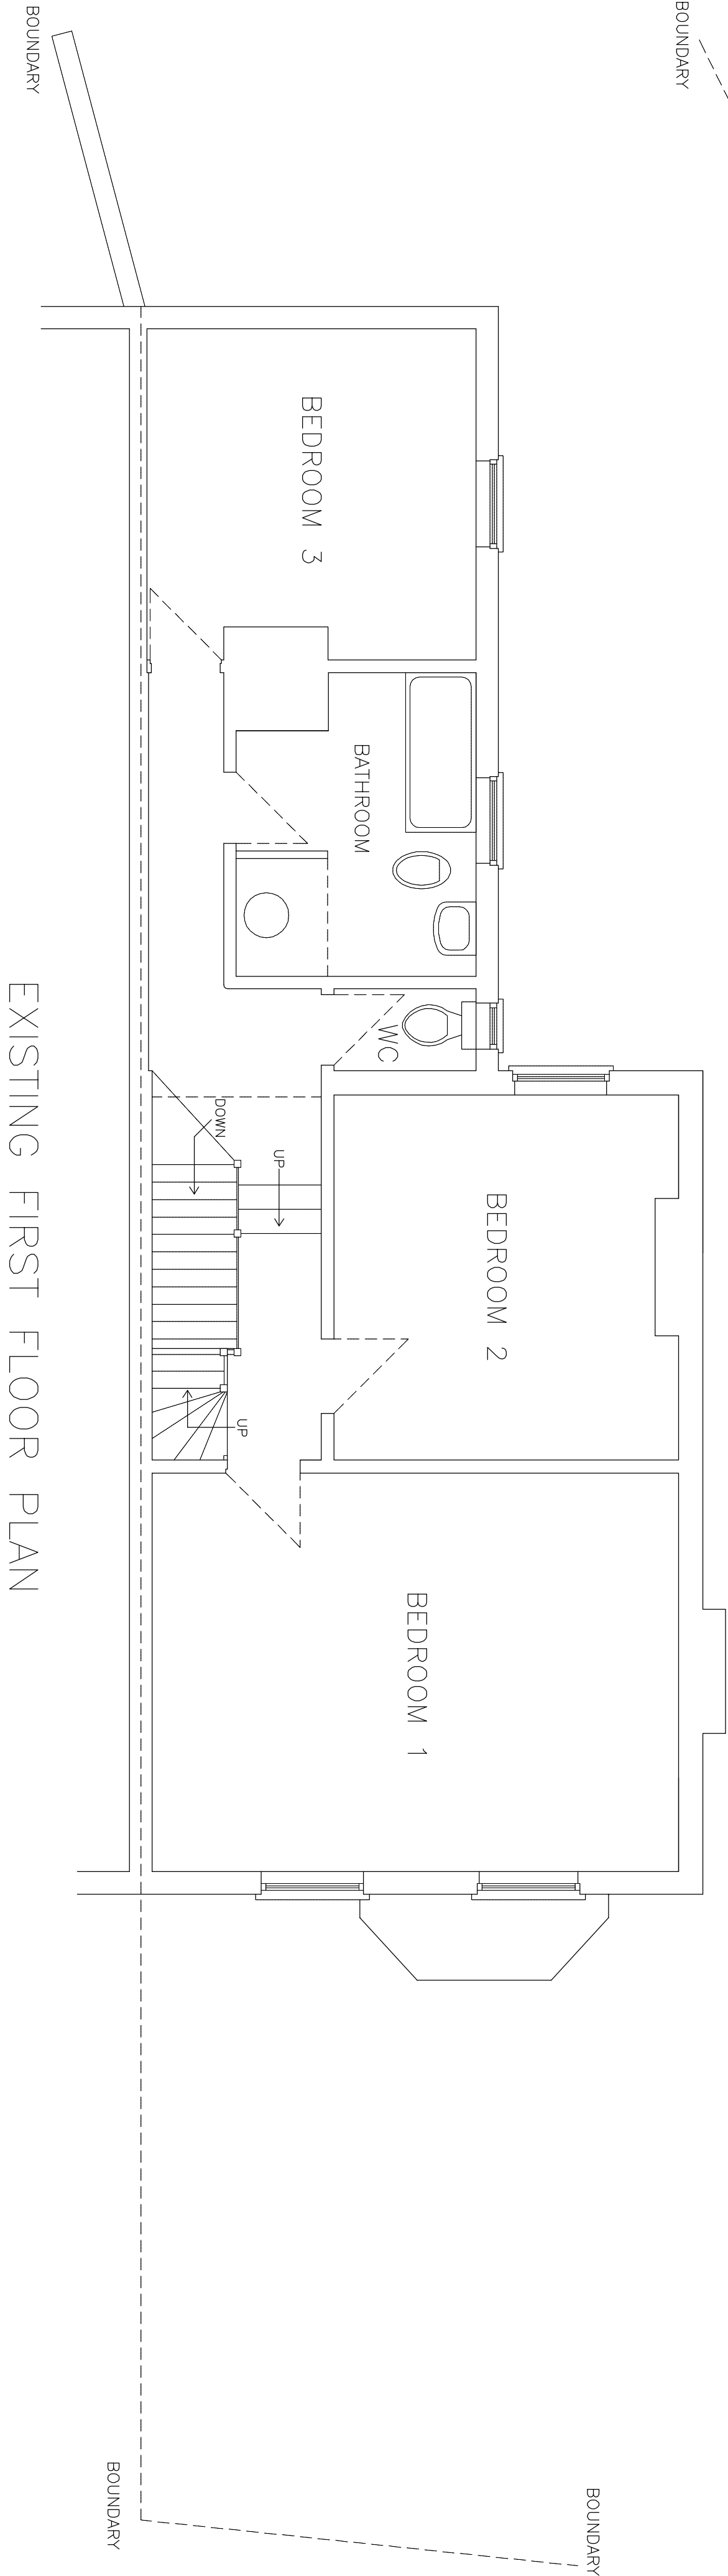


EXISTING ATTIC PLAN

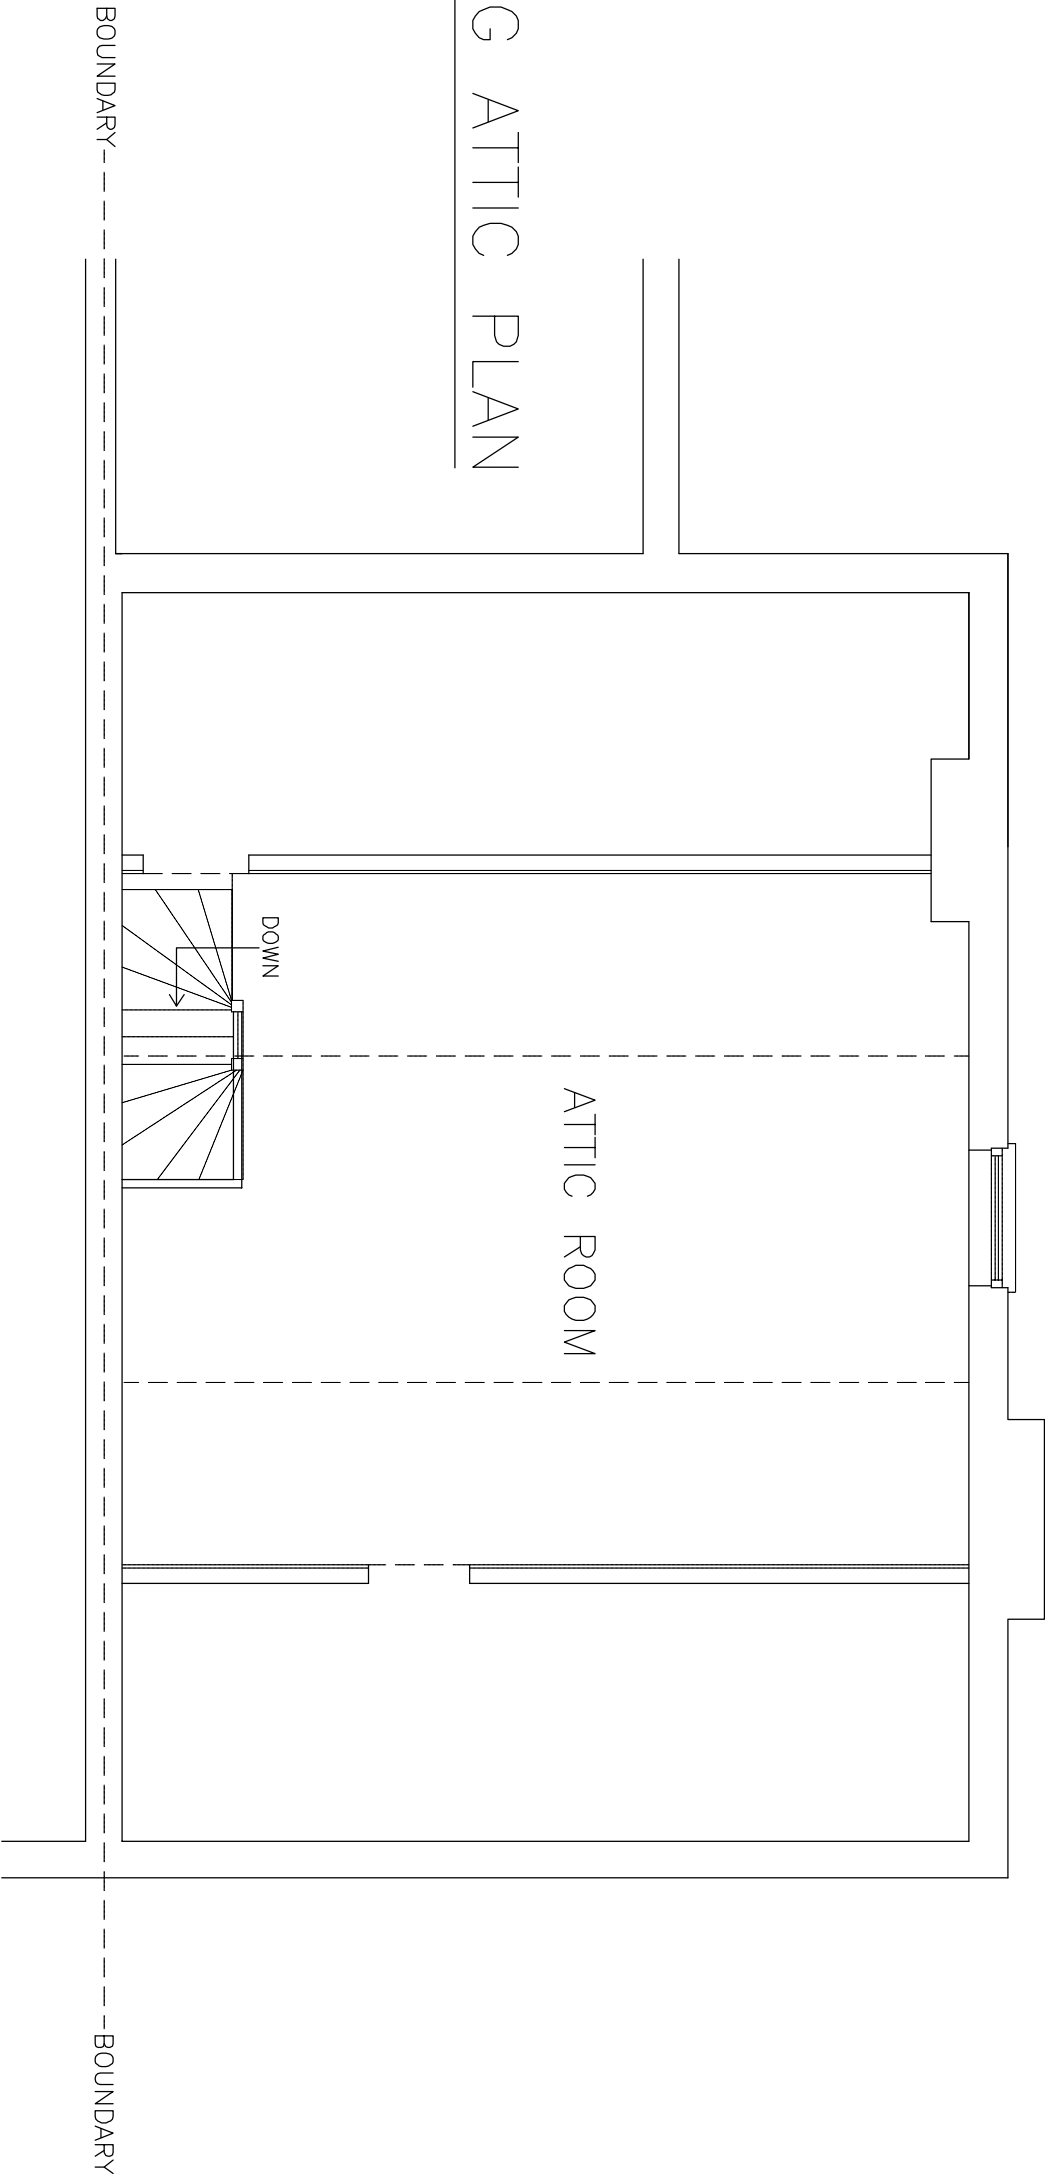

EXISTING FIRST FLOOR PLAN

PROPOSED EXTERNAL ALTERATIONS

 

DRAWING NO. SQ.004
DATE 11.2.19
SCALE 1:50

MS SQUIRE/MR GREEN

91 CRESCENT ROAD READING BERKS RG1 5SL