



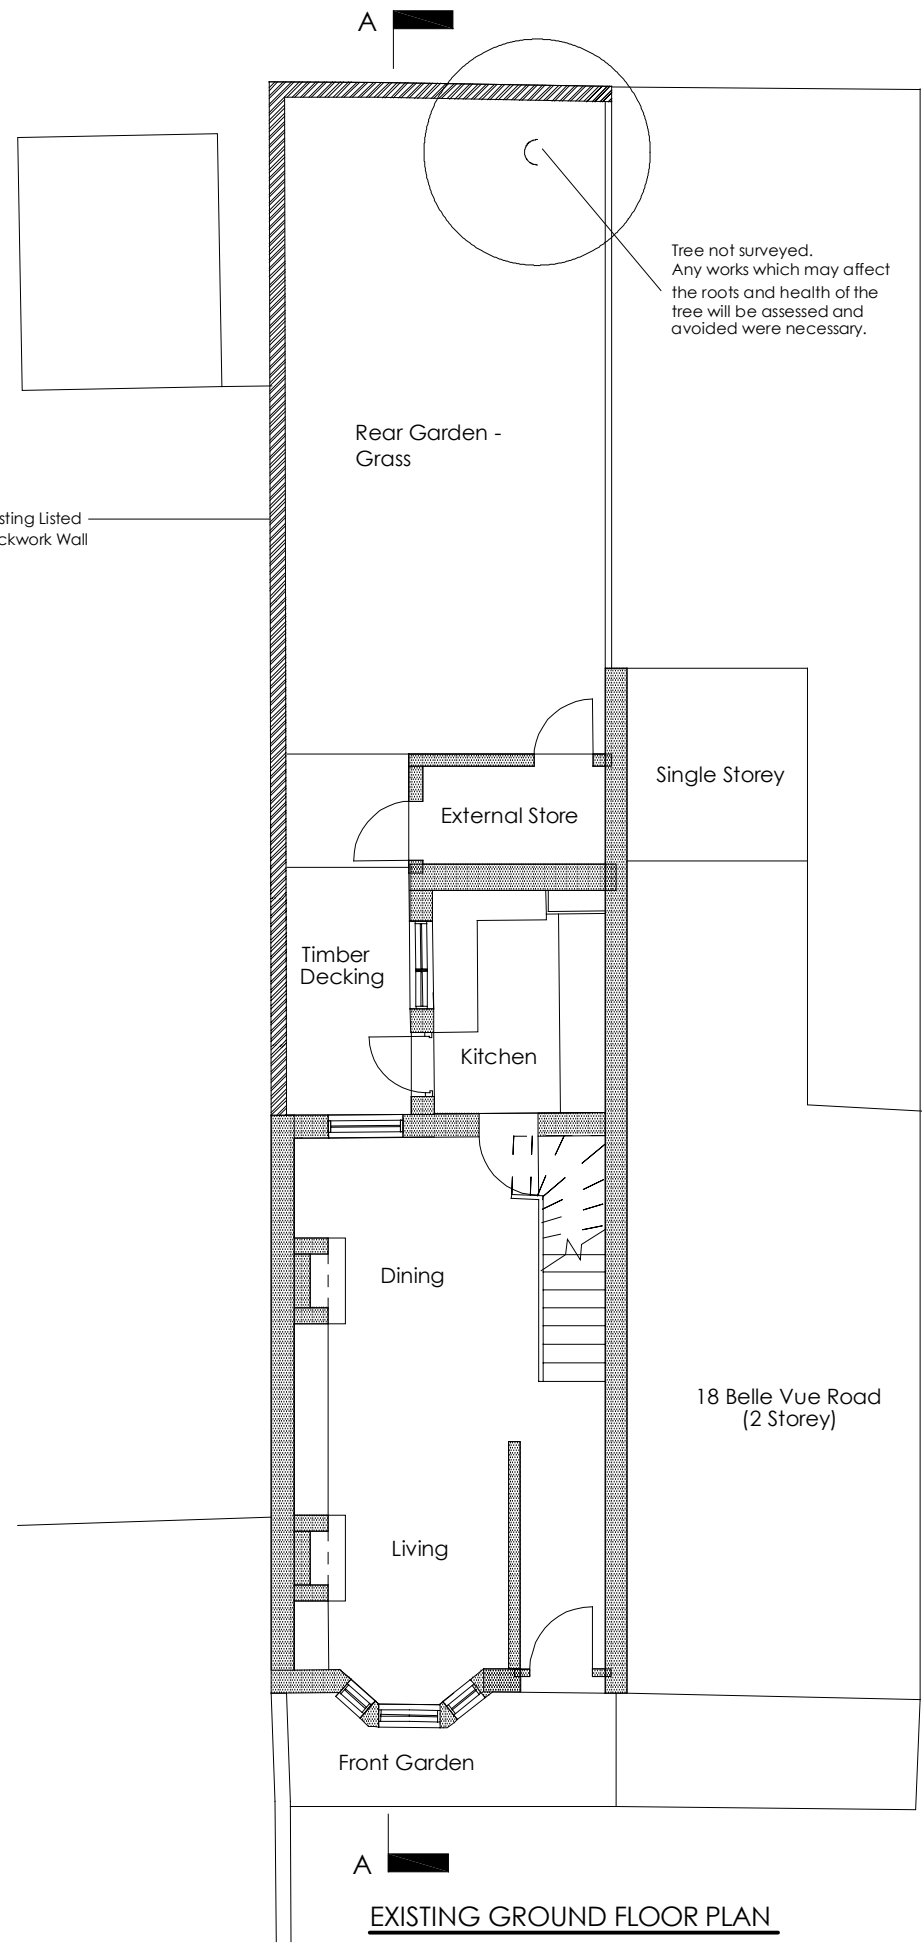

EXISTING GROUND FLOOR PLAN

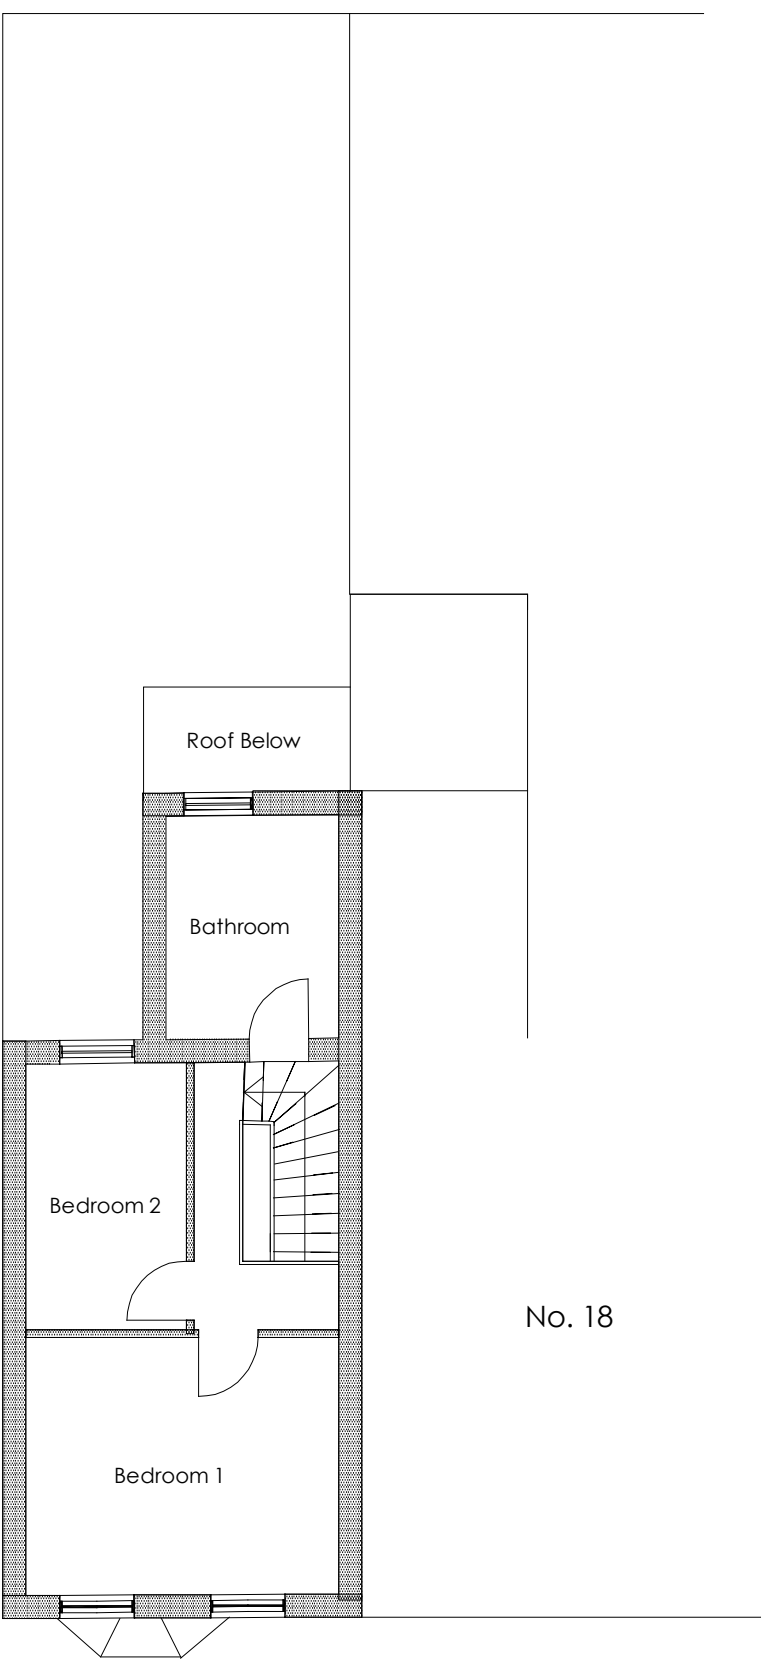


EXISTING FIRST FLOOR PLAN

NOTES

1. ALL NEW BRICKWORK / WINDOWS TO MATCH THE EXISTING

Scale 1:100

 

Rev	Date	Amendment
Issue		
Client		
MR G PROBST		
Job title		
20 BELLE VUE ROAD READING BERKSHIRE RG1 7TX		
Drawing Title		
PROPOSED EXTENSION AND ALTERATIONS EXISTING GROUND AND FIRST FLOOR PLANS		
Scale	1:100 @A3	Date DEC 19
Drawn By	BJP	Checked By KRP
Drg No. 1973/10		Rev.

KRP

KENNETH.R.PAUL
CONSULTING ENGINEERS
Structural & Civil
Design Surveys Inspections CAD Drawings
239 College Road College Town Sandhurst Berkshire GU47 0R
T 01276 38353 F 01276 38317 E mail@krpconsulting.co.uk
www.krpconsulting.co.uk